


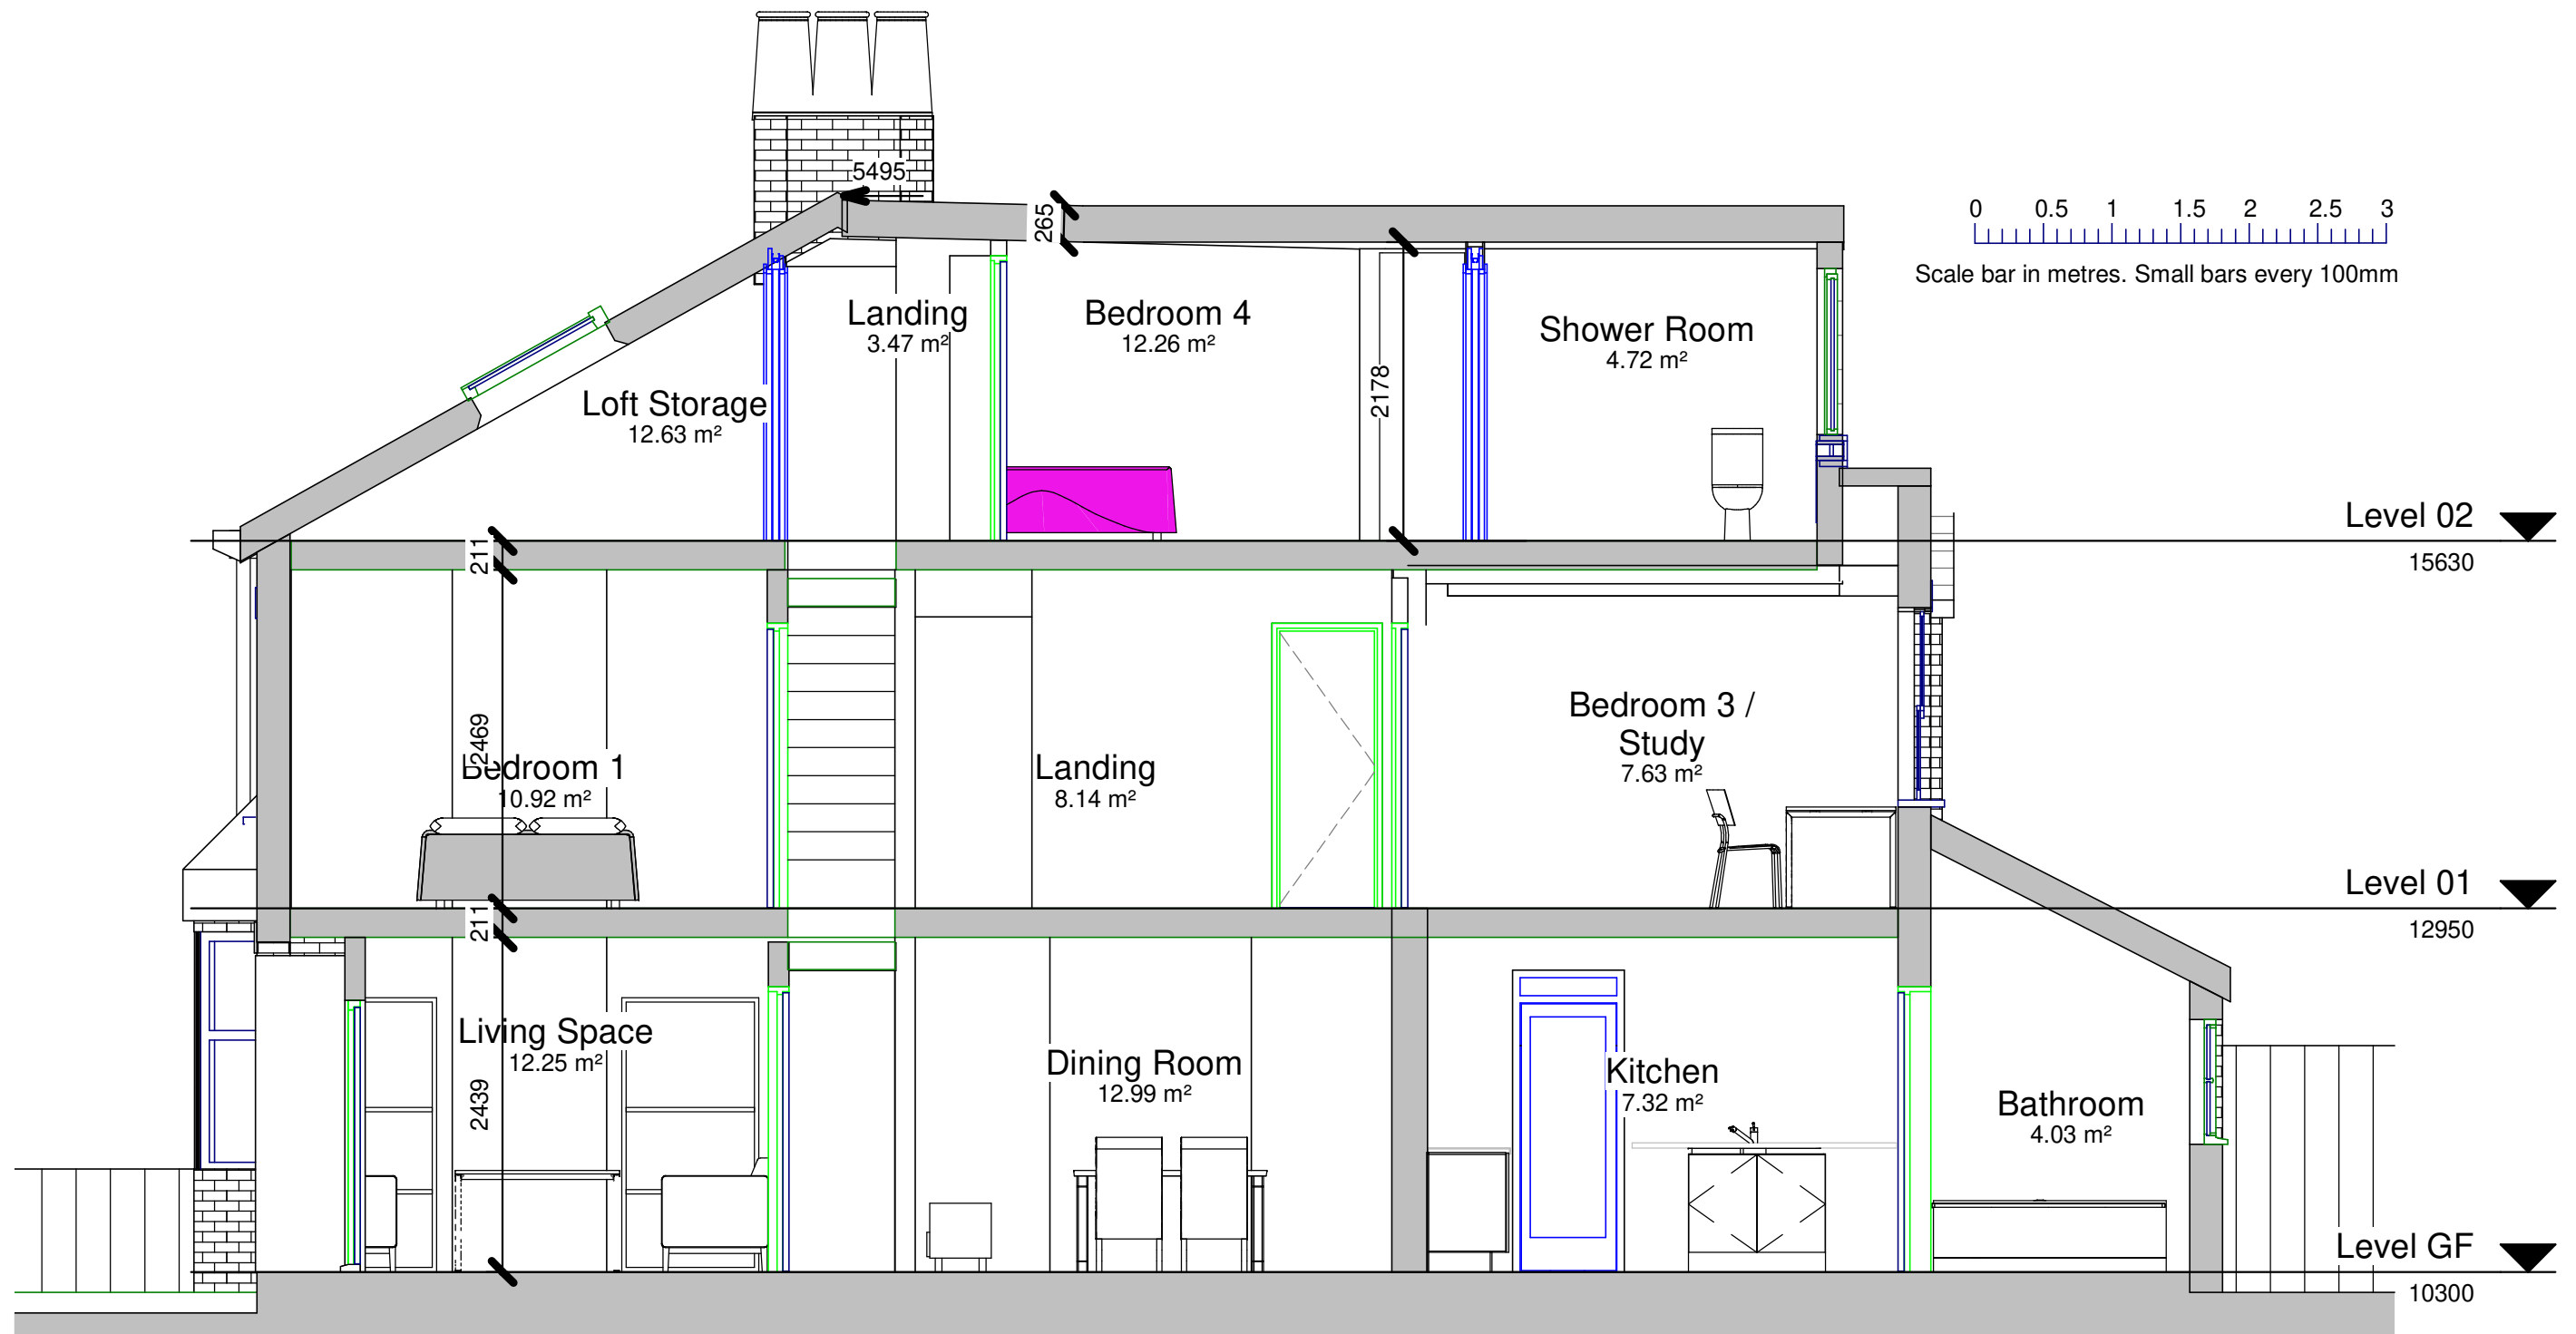

1 Proposed Section 1

1 : 50

Ingleton Wood LLP shall have no liability to the Employer arising out of any unauthorised modification or amendment to, or any transmission, copy or use of the material, or any proprietary work contained therein, by the Employer, Other Project Team Member, or any other third party.						Project: Loft Extension 83 Balmoral Road Hitchin SG5 1XQ	Title: Proposed Section 1		
							Drawing Number: 0043-JR-XX-ZZ-DR-A-0220		
							Status: Purpose of Issue: Revision:		
							S4 PLANNING P3		
All dimensions are to be checked and verified on-site by the Main Contractor prior to commencement; any discrepancies are to be reported to the Contract Administrator.	P3	Revised Planning Issue	15.09.24	JR	JR	Client: George Dance			
	P2	Scale and Sheet size amended	09.06.24	JR	JR				
	P1	Planning Issue	26.05.24	JR	JR				
	Rev	Comment	Date	Chk	Apr				
This drawing is to be read in conjunction with all other relevant drawings and specifications.	Project No: 0036		Scale @ A3: 1 : 50		Drawn By: Author				
Do Not Scale	© Ingleton Wood LLP								