


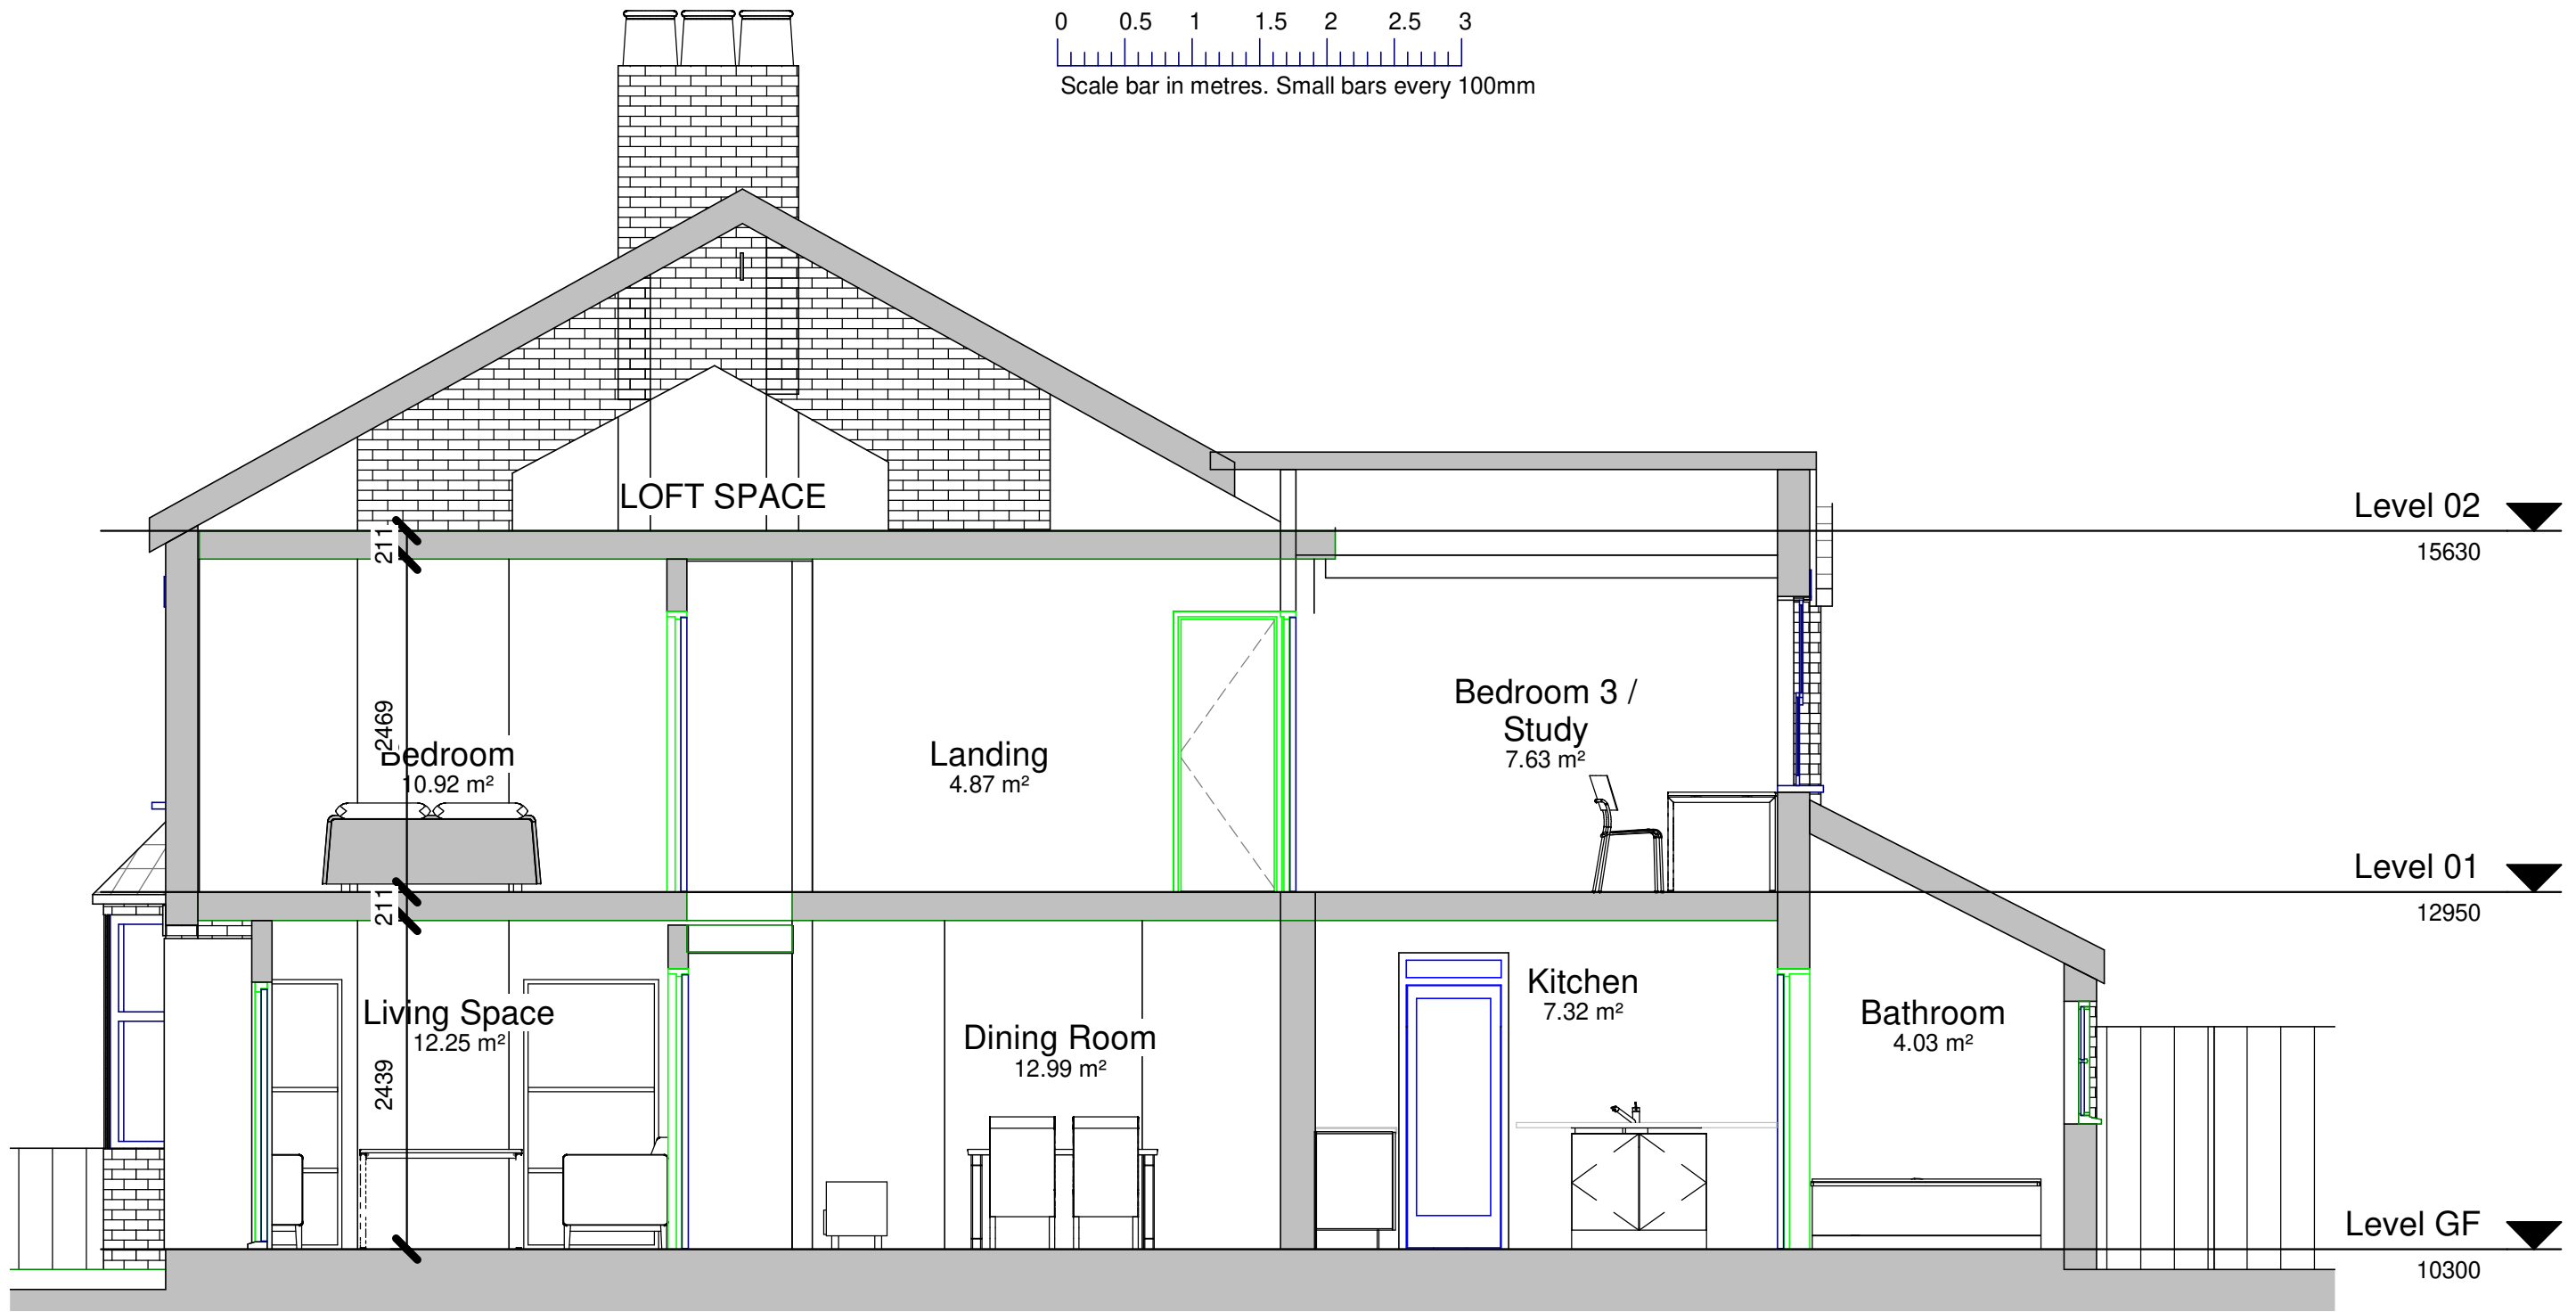

1 Existing Section 1
1 : 50

Ingleton Wood LLP shall have no liability to the Employer arising out of any unauthorised modification or amendment to, or any transmission, copy or use of the material, or any proprietary work contained therein, by the Employer, Other Project Team Member, or any other third party.						Project: Loft Extension 83 Balmoral Road Hitchin SG5 1XQ	Title: Existing Section 1		
							Drawing Number: 0043-JR-XX-ZZ-DR-A-0120		
All dimensions are to be checked and verified on-site by the Main Contractor prior to commencement; any discrepancies are to be reported to the Contract Administrator.	P2	Scale and sheet size amended	09.06.24	JR	JR	Client: George Dance	Status: S4	Purpose of Issue: PLANNING	Revision: P2
	P1	Planning Issue	25.05.24	JR	JR				
This drawing is to be read in conjunction with all other relevant drawings and specifications.	Rev	Comment	Date	Chk	Apr				
	Project No: 0043		Scale @ A3: 1 : 50		Drawn By: Author				
Do Not Scale	© Ingleton Wood LLP								