



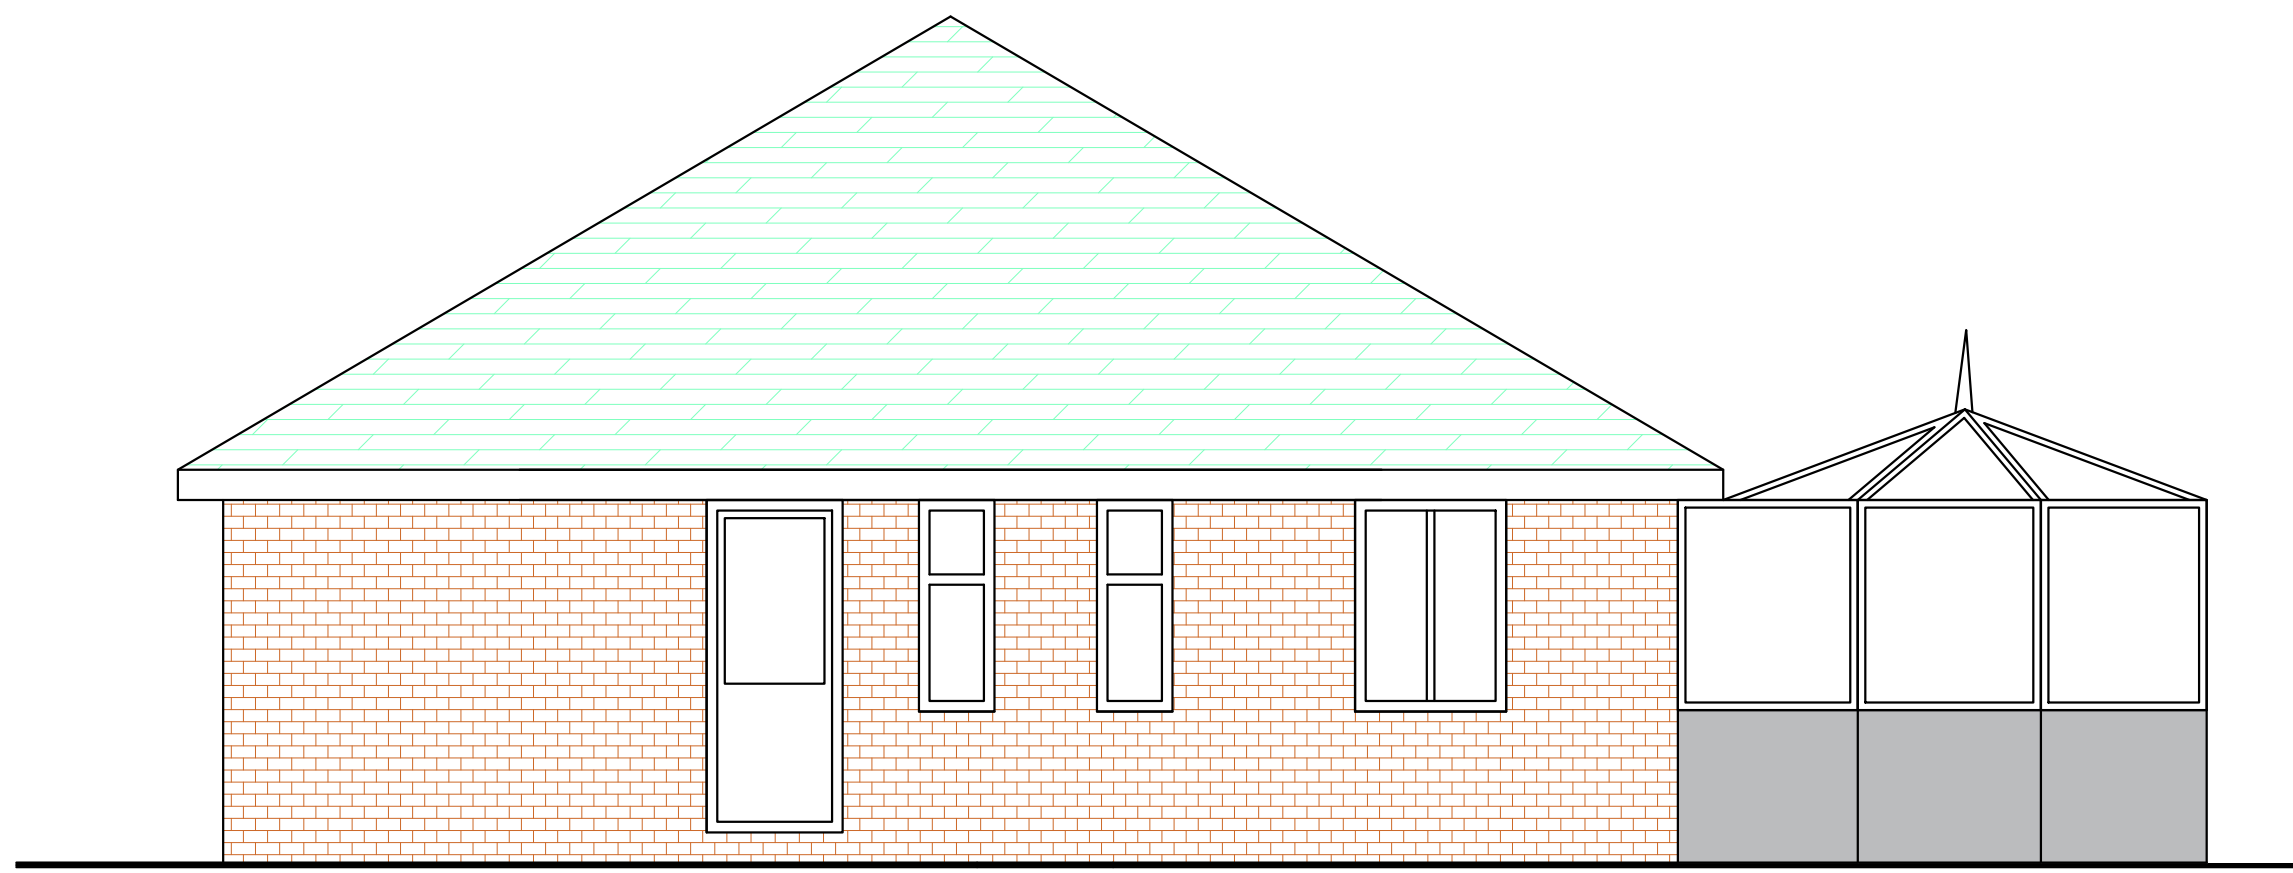

EXISTING SIDE ELEVATION (NUMBER 115)
SCALE 1/50

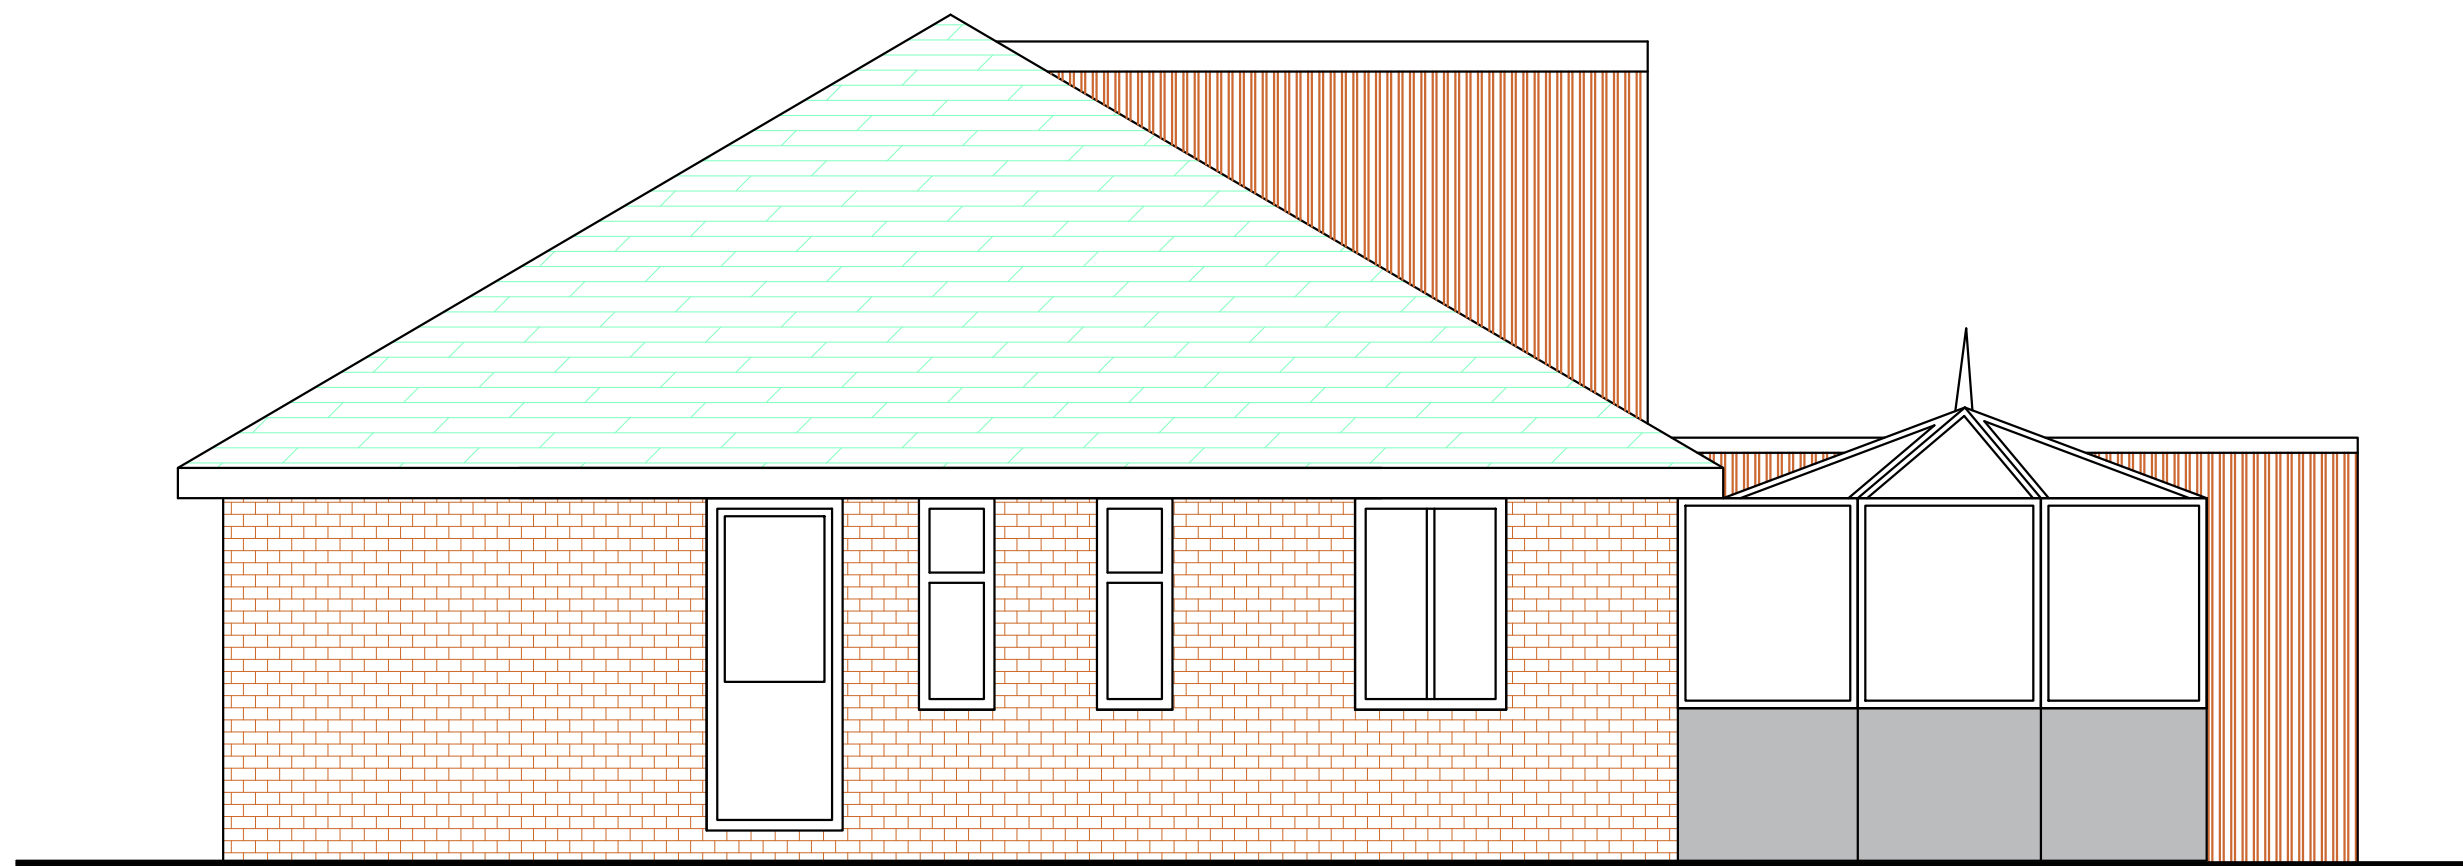


PROPOSED SIDE ELEVATION (NUMBER 115)
SCALE 1/50

MATERIALS

- Walls
Existing Facing Walls Brickwork
New extension and roof wall will be wood colour slated composite cladding board
- Roof
Main roof is concrete roof tile
New extension and dormer roof will be epdm roof
- Window
Existing white colour upvc windows
New grey colour upvc windows

- Existing roof tiles
- Existing Facing Walls Brickwork
- New composite cladding board

1/50 Scale Bar

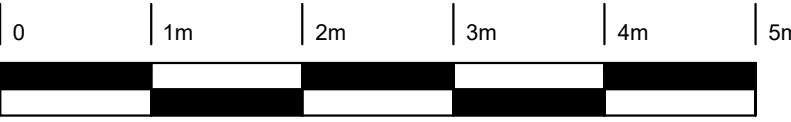

1/500 Scale Bar



1/1250 Scale Bar



CETA
ARCHITECTS

CETA GROUP LTD

124 WYMONDLEY ROAD, HITCHIN, SG4 9QG

PHONE: (0)7387 405769

E-MAIL: cengiz@cetaarchitects.co.uk

Client

Mrs. Aliya Ozdemir & Mr. Cengiz Ozdemir

Project

113 Ninesprings way, Hitchin,
SG4 9NX
Rear extension, side extension and dormer project

scale	Date	Drawing Number
1/50 A0	9.1.2025	C_22002_R2