
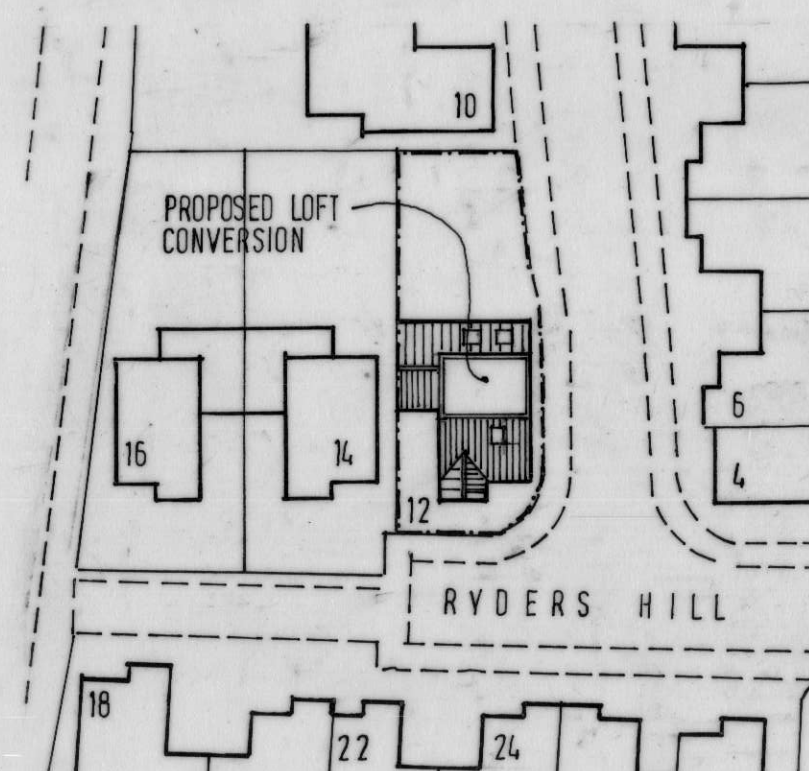
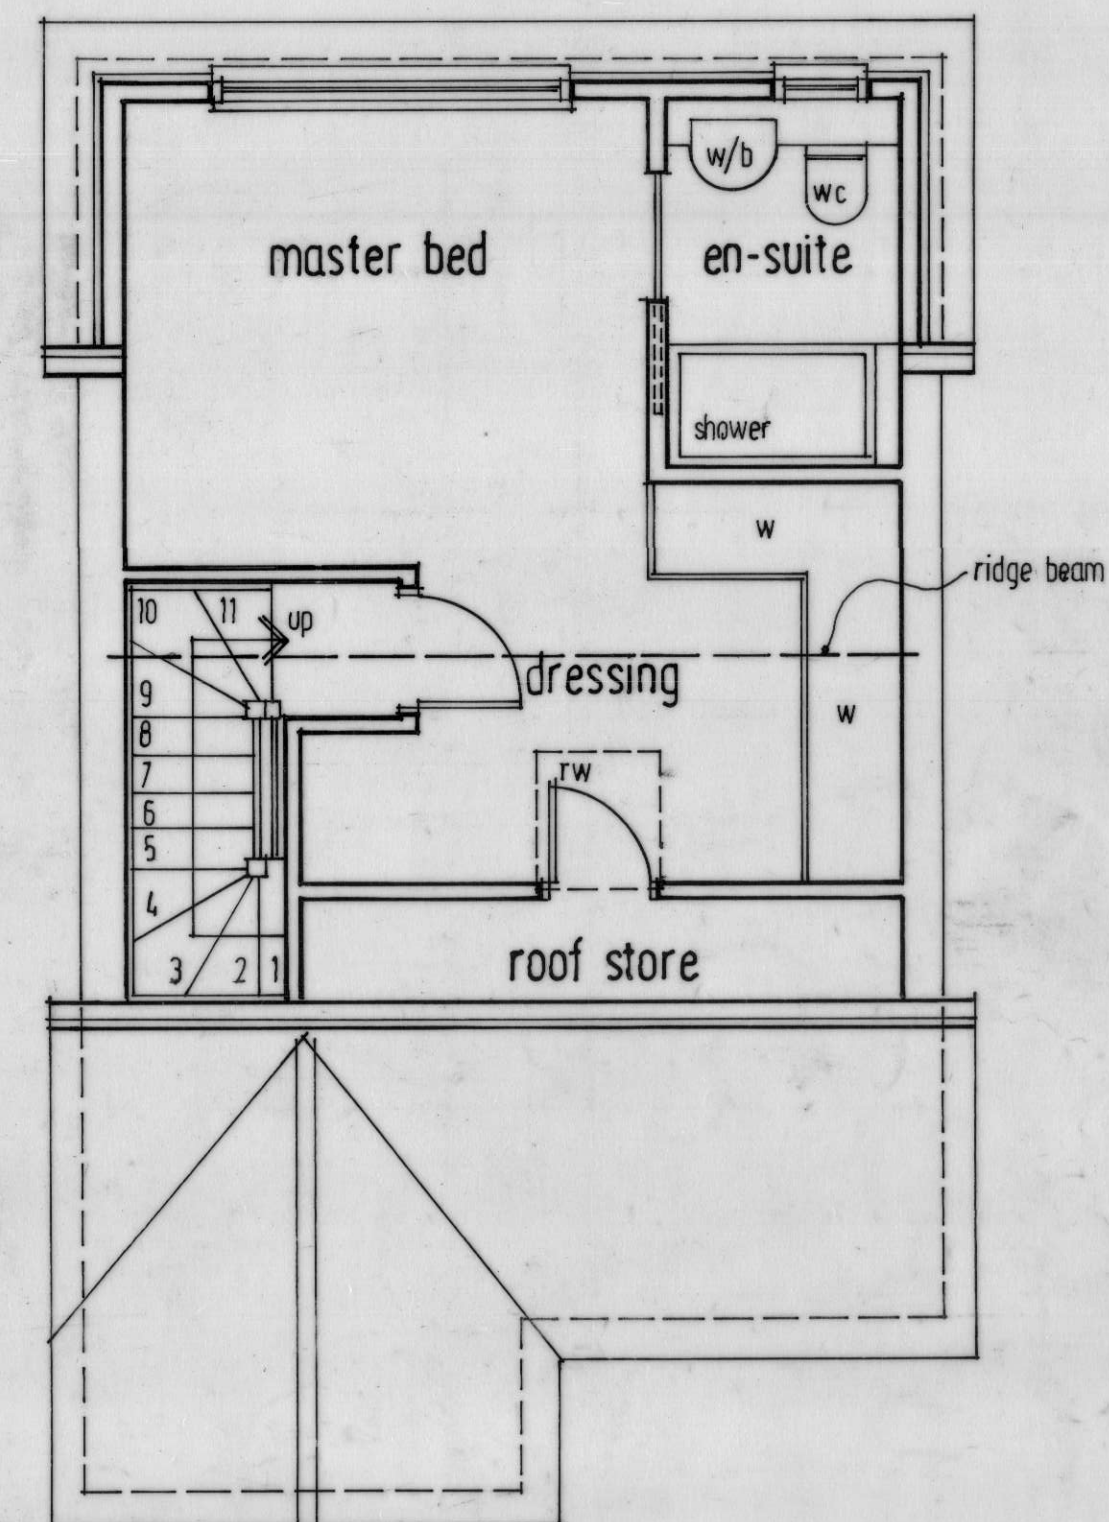
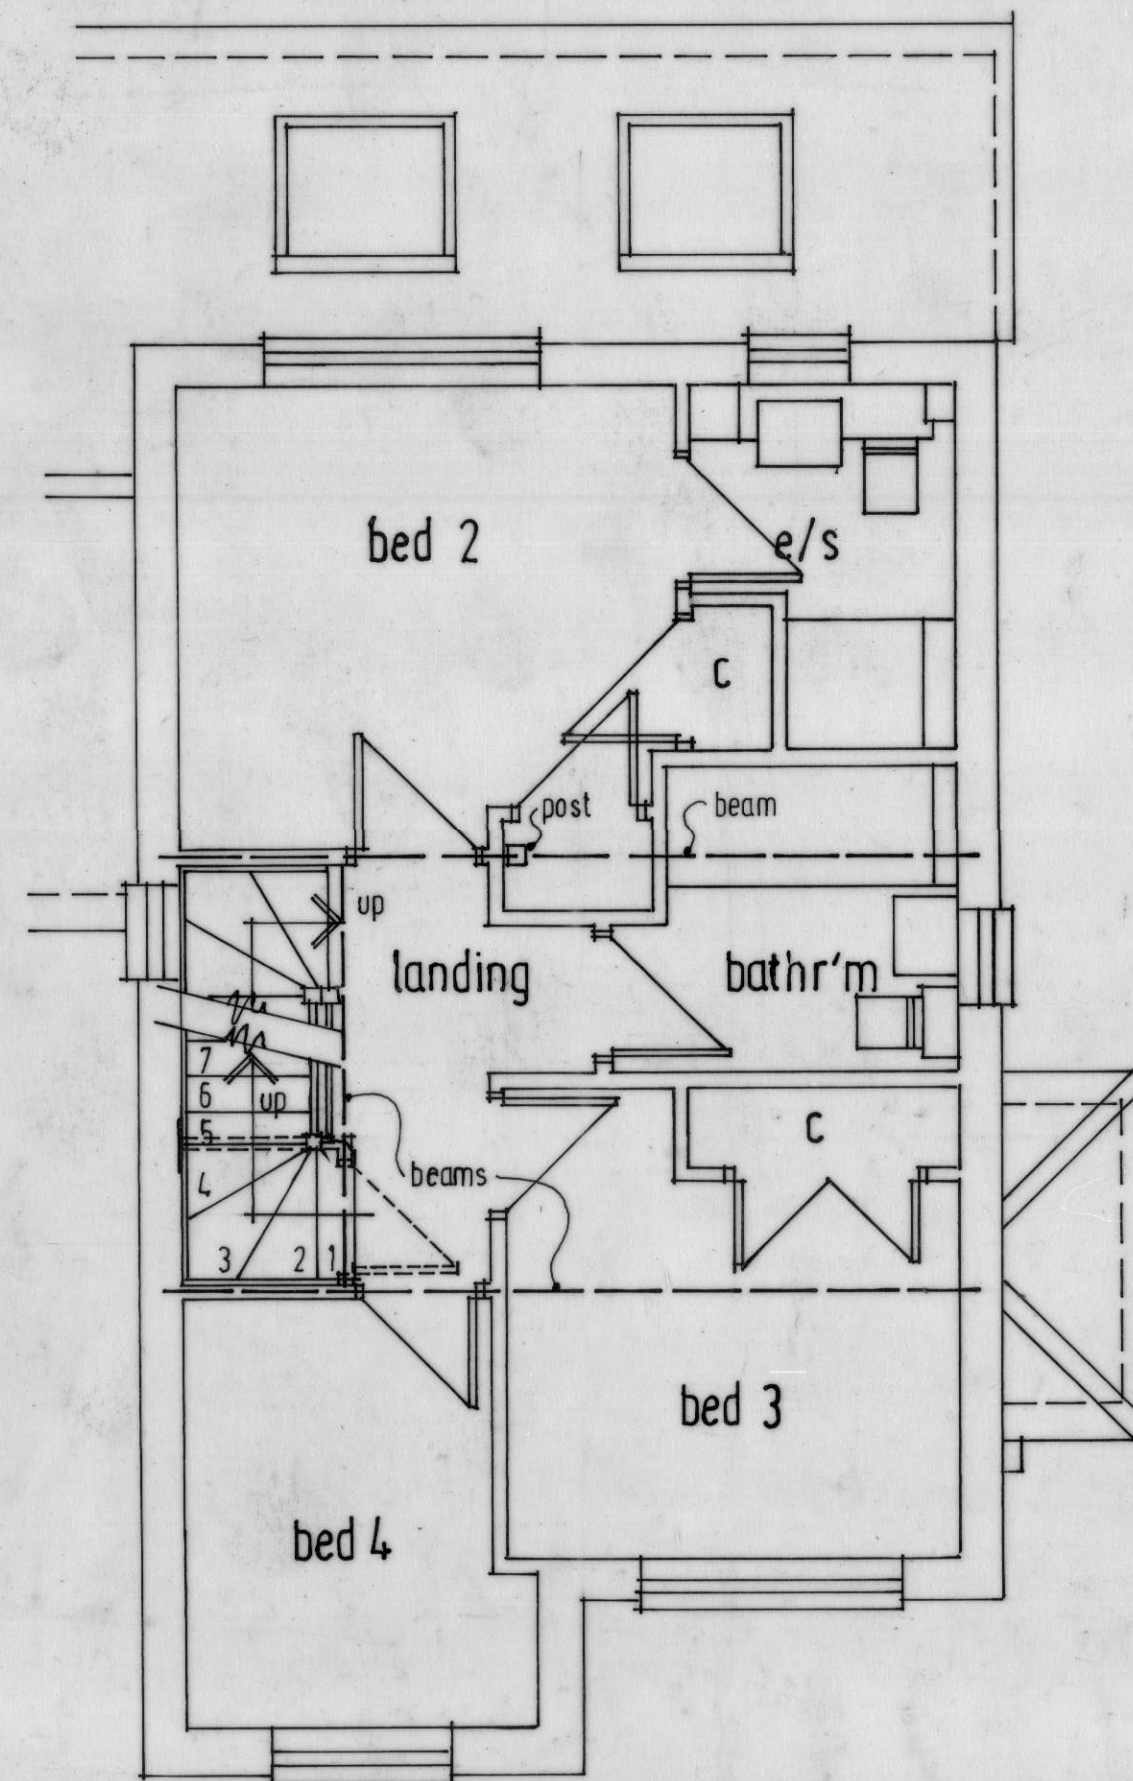


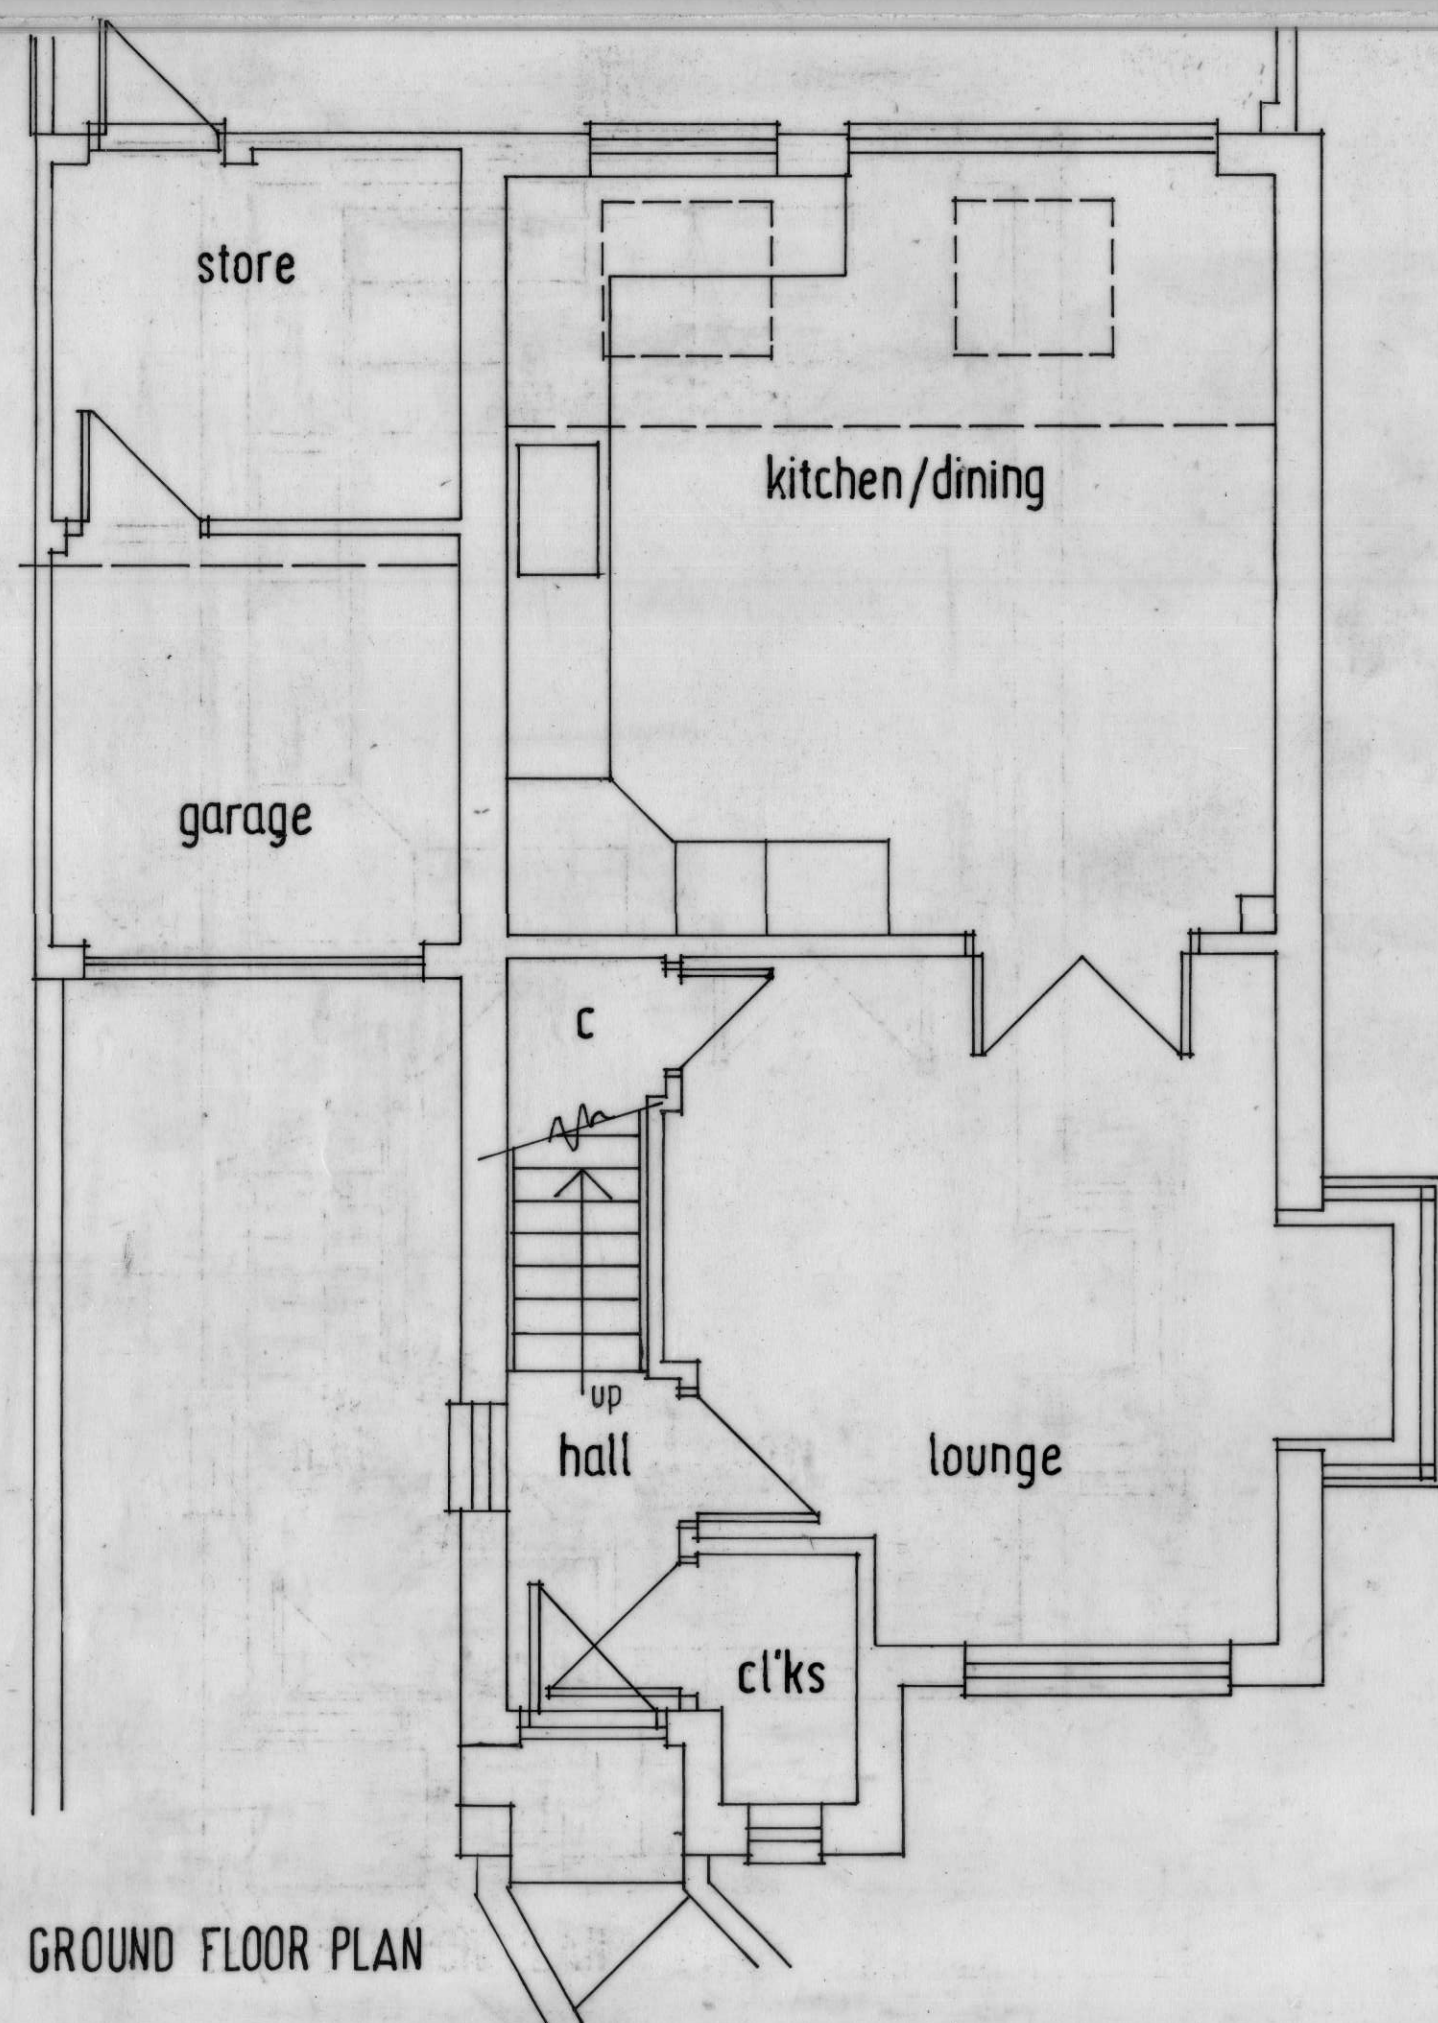

REV A - GARAGE & STORE ADDED
TO 90 FL. PLAN JUN '26 HM

WEATHER MOVE BSc. Architectural Design Consultant
Corner House, 1 Balmoral Road,
Hitchin, Herts. SG5 1XG.
Tel 01462 459910

client
MR. MRS G. COCKER

job
PROPOSED LOFT CONVERSION AT
12 RYDERS HILL / STEVENAGE / HERTS

subject
PROPOSED PLANS
(A2 sheet size)

scale 1:50, 1:500		
date MAY 2026	drawn HM	
drawing no. HM-26677-03		rev A