



Notes:


- a. Existing hand-made clay tile pitched roof to historic house
- b. Existing hand-made clay tile pitched roof to recent extensions on the west gable
- c. Existing red brick to gable flemish bond - new addition
- d. Existing red brick to gable flemish bond - old house
- e. Existing black timber cladding
- f. Existing dark timber - new addition
- g. Existing dark timber - old house
- h. Existing painted brick
- i. Existing brick chimney
- j. Existing entrance porch
- k. Existing external door
- l. Existing thatched roof - old dairy
- m. Existing well
- n. Existing white window
- o. Existing dark wood window
- p. External white plaster
- q. New fixed glazing dark aluminium or wood timber - with oak frame
- r. New opening windows timber or aluminium glazing - wood or dark finish
- s. New white windows with horizontal bars - white finish
- t. New french door to the garden dark aluminium or wood timber - with oak frame
- u. New herringbone red brick filling to proposed extension
- v. New wood fines to new extension gable
- w. New hand-made clay tiles to pitched roof to match existing

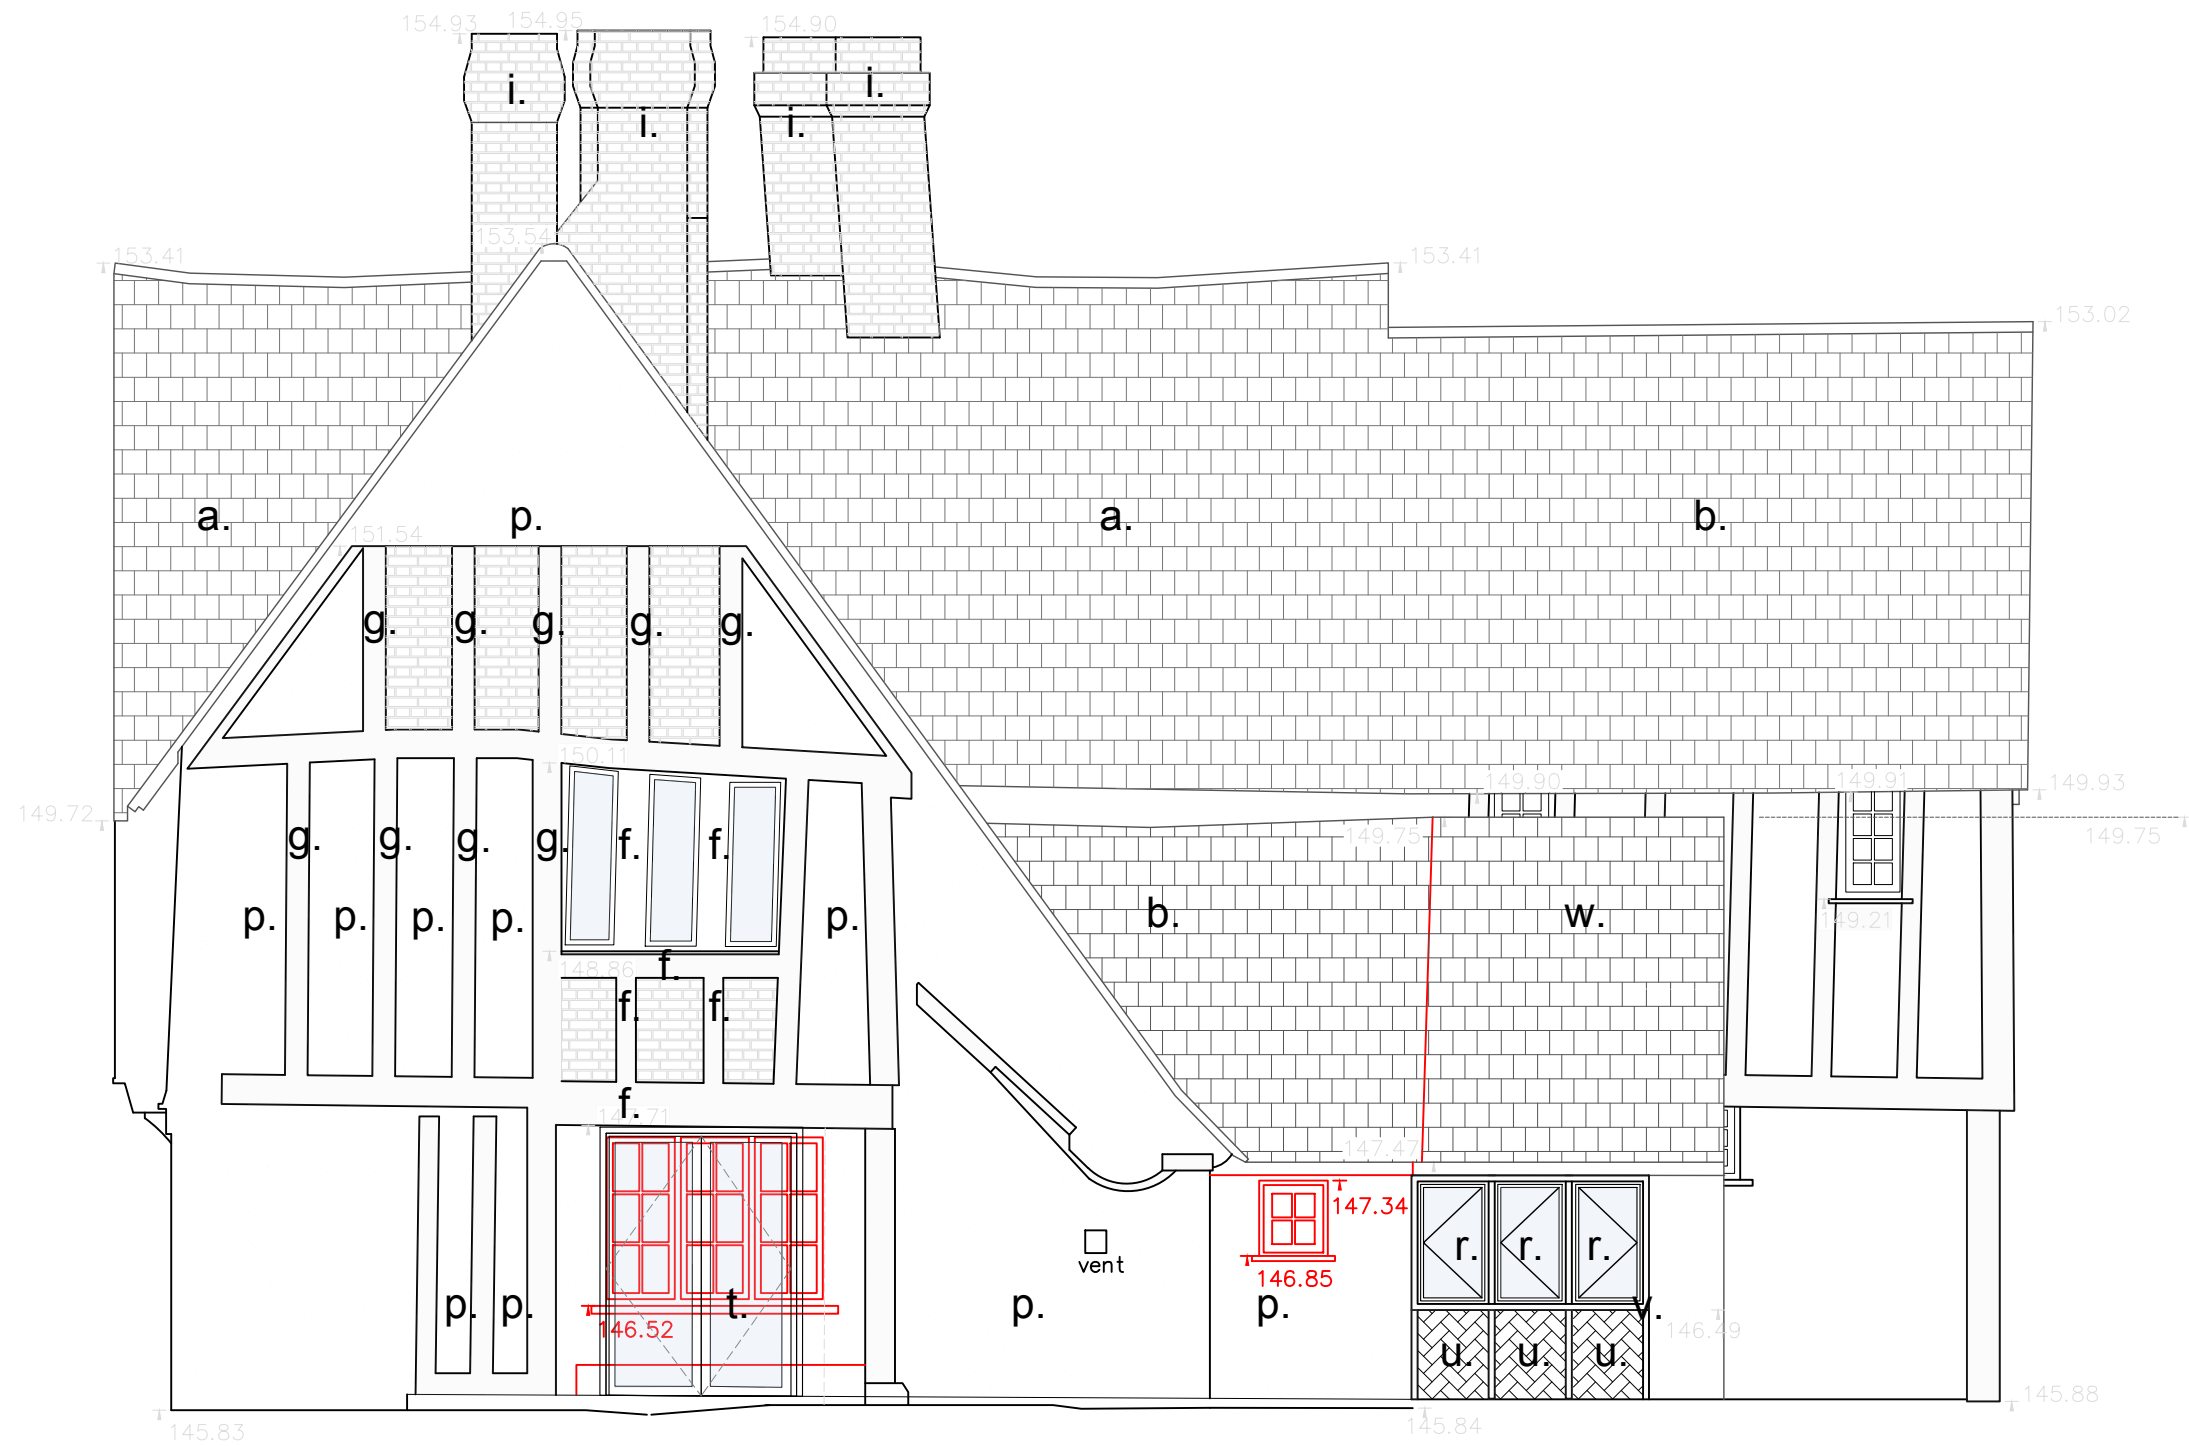


Front Elevation CC (North-East)

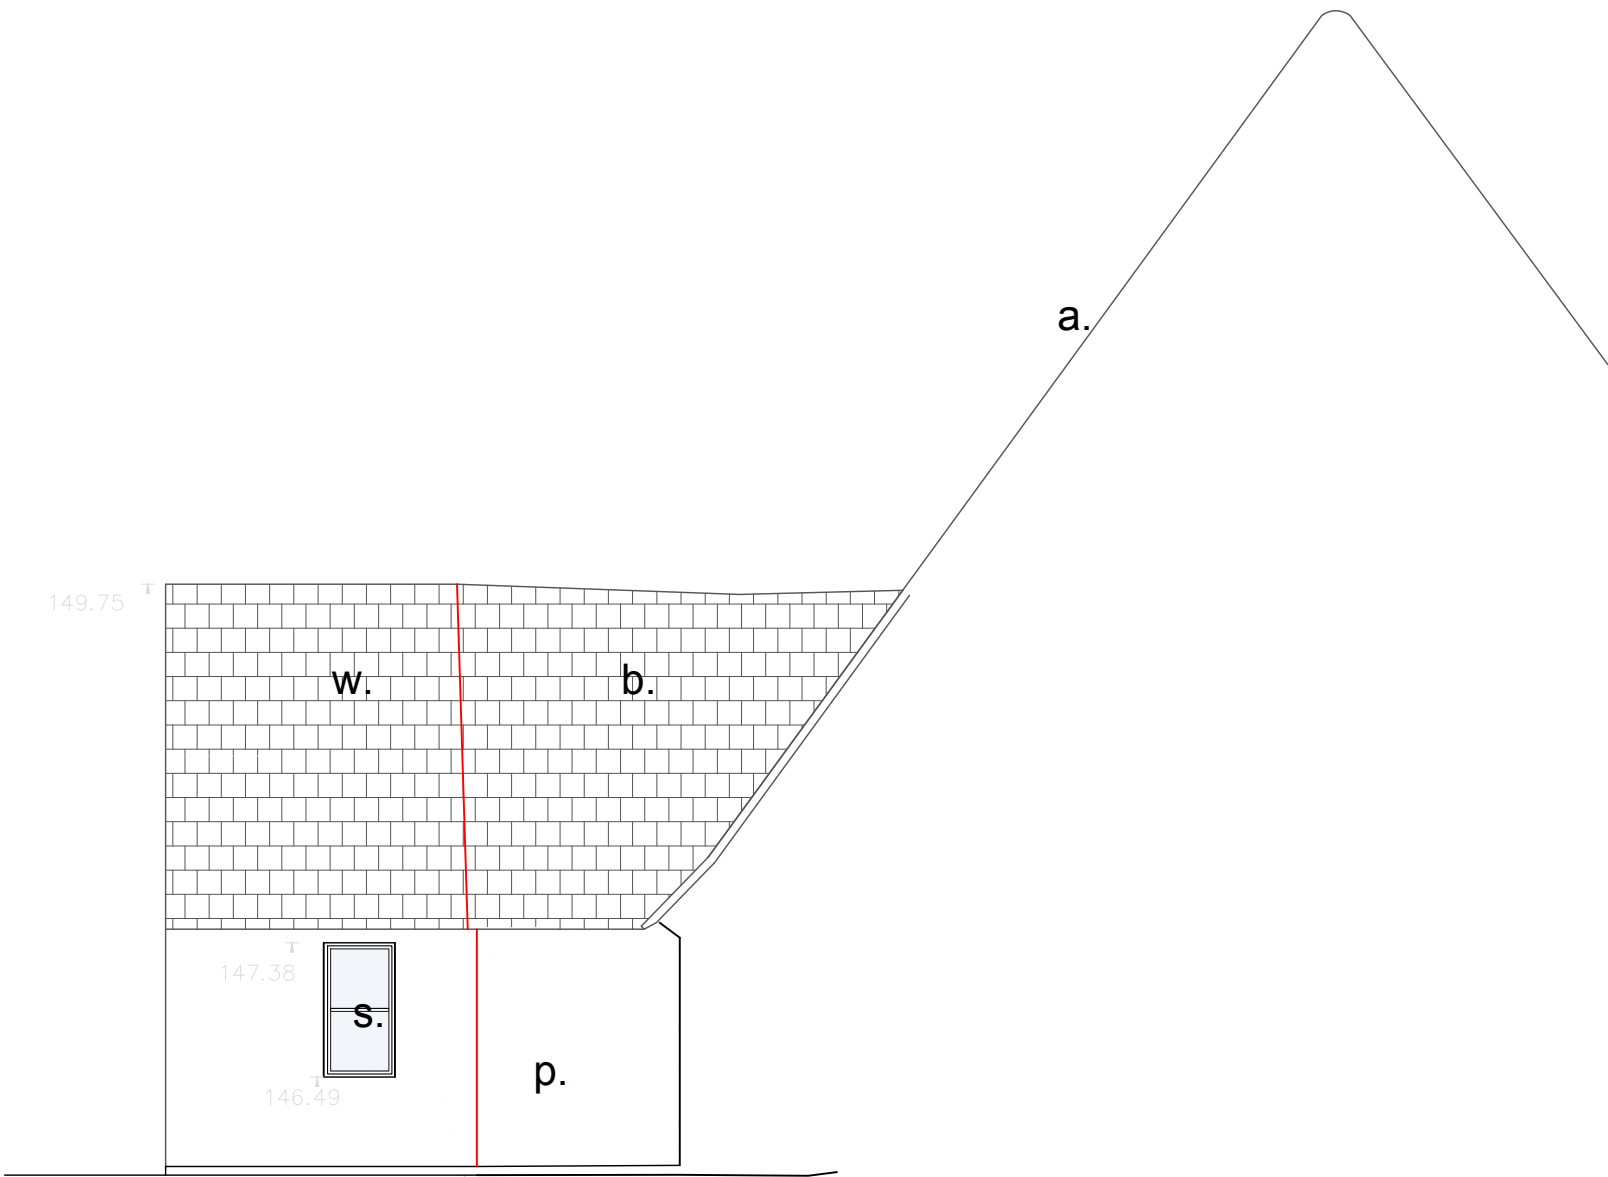

Patio Elevation EE (South)

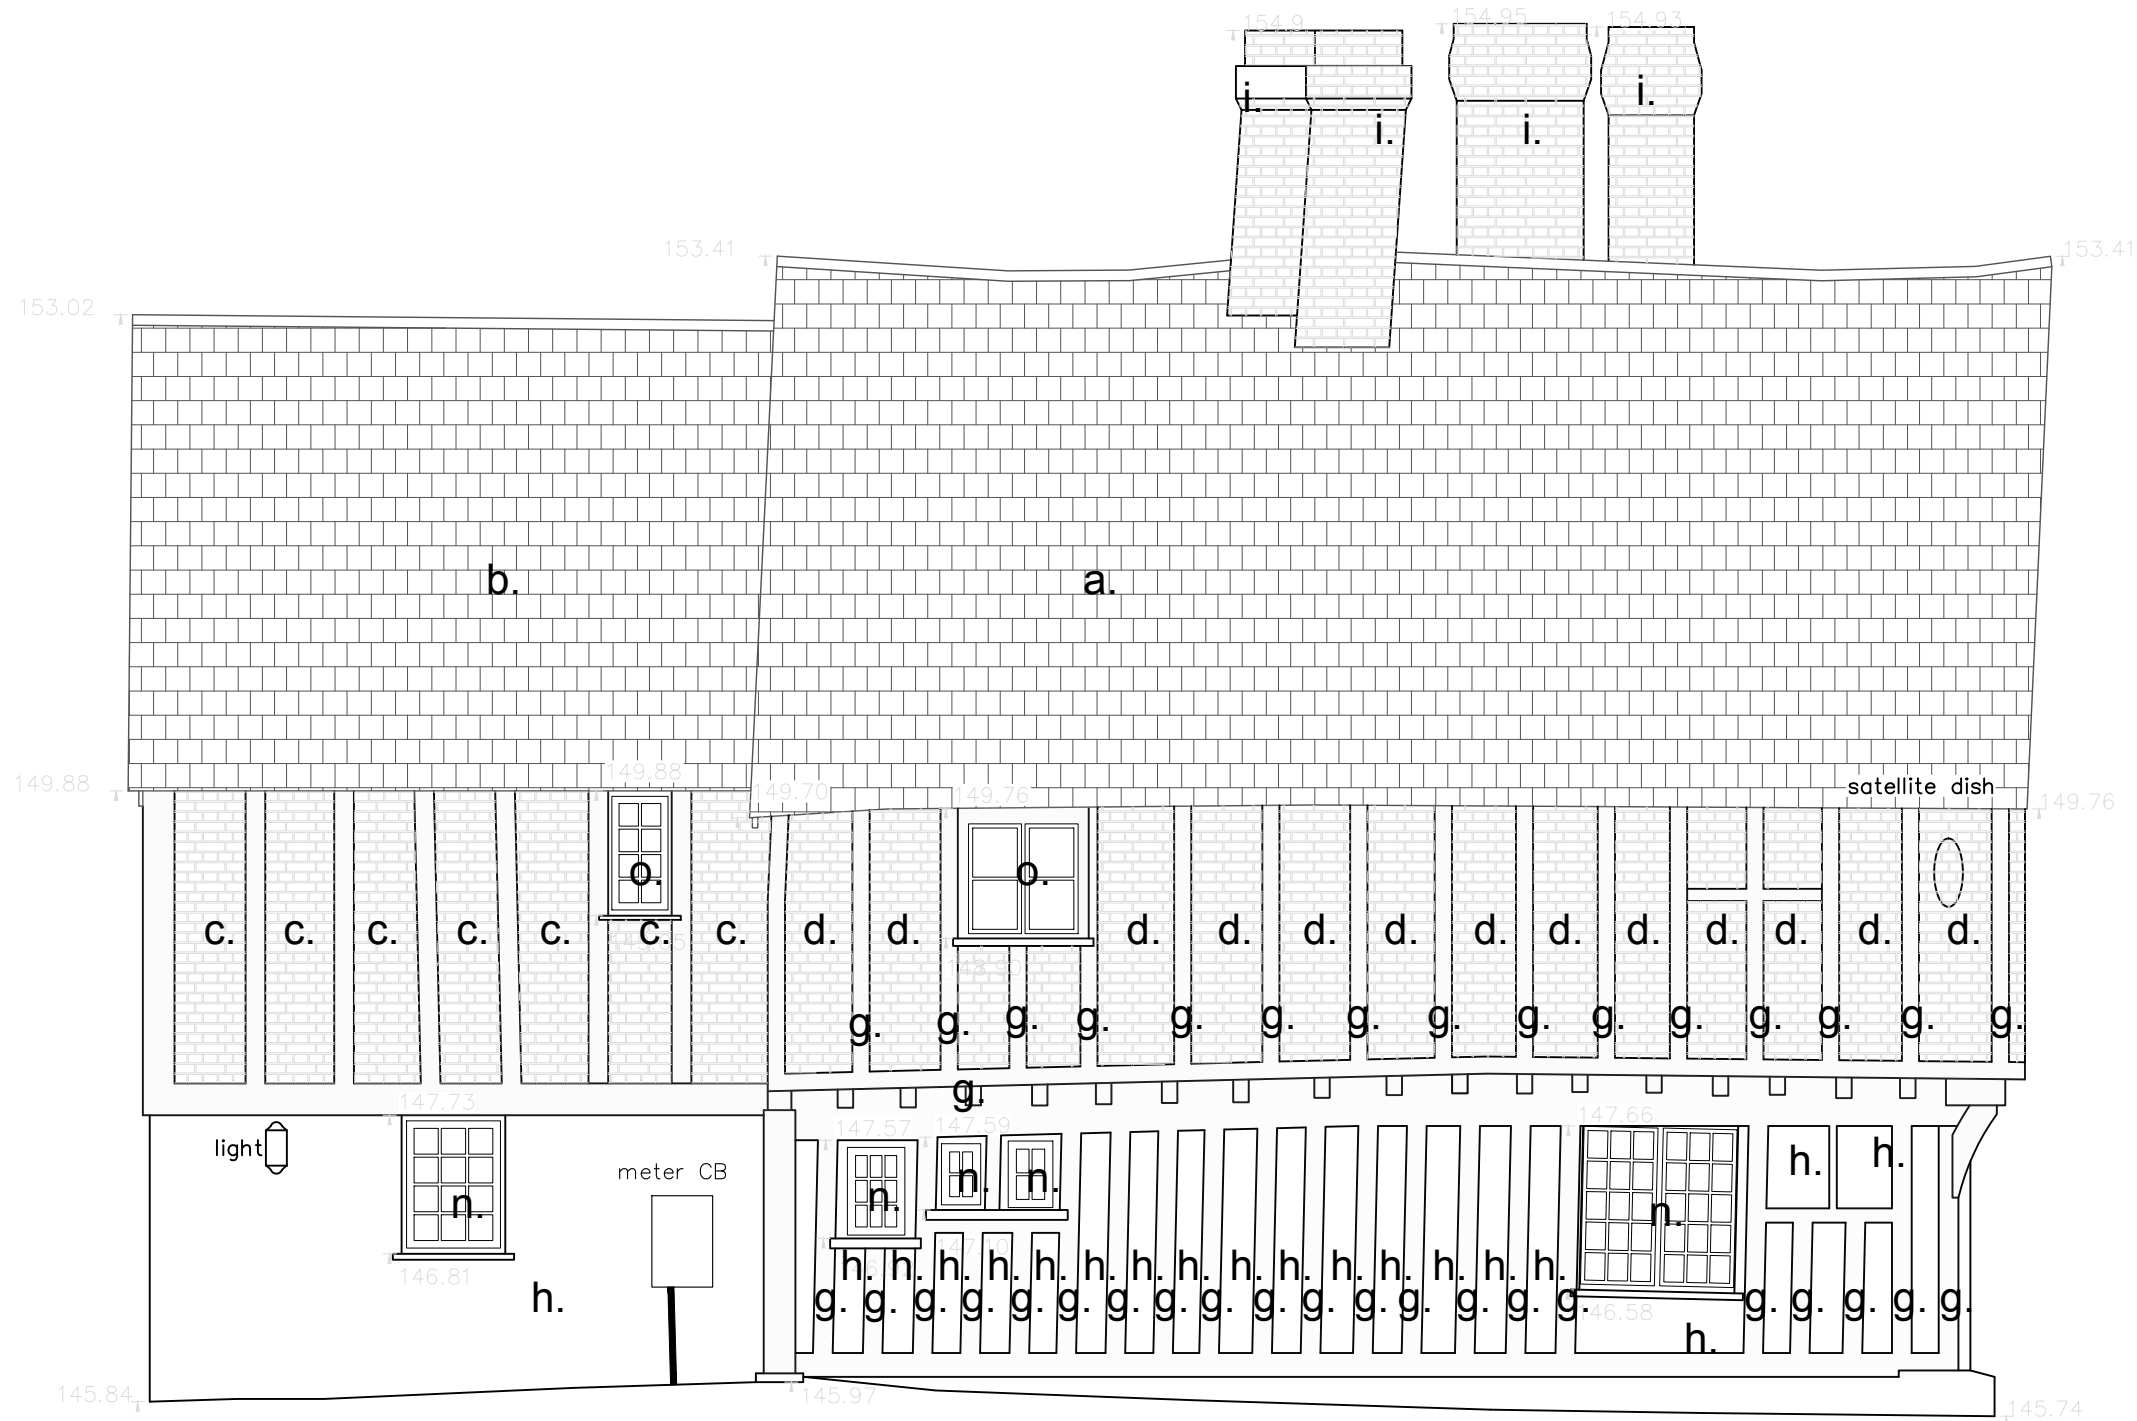

Rear Elevation DD (South-West)

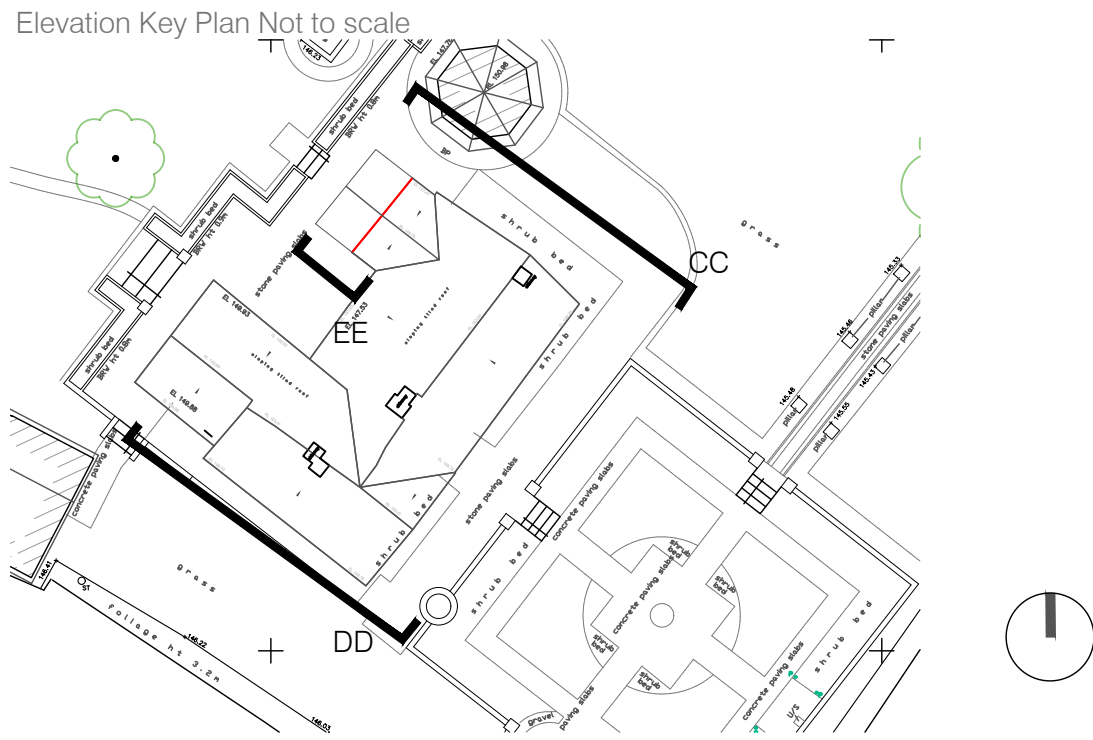

Indicative site boundary - refer to title deed

Note: This drawing is copyright

Note: boundaries are shown indicatively
Note: to be read in conjunction with Structural Engineers Information, specification and drawings

All setting out dimensions to be checked on site by contractor and any discrepancies to be noted ASAP.
Windows, steelwork, to be site sized.

All sundry work not shown to be undertaken in accordance with the British Standards.

Note: This drawing is not a deed plan.

Michael Collins Architect LLP

Tudor House, Poynders End,
SG4 7RX

Job No.

257

Proposed elevations
North / South (downtakings)

Stage 3

Status: Planning

REVISION:

Scale

1:50@A1

015