

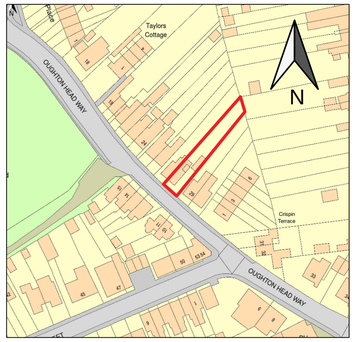



LOCATION PLAN
SCALE 1:1250

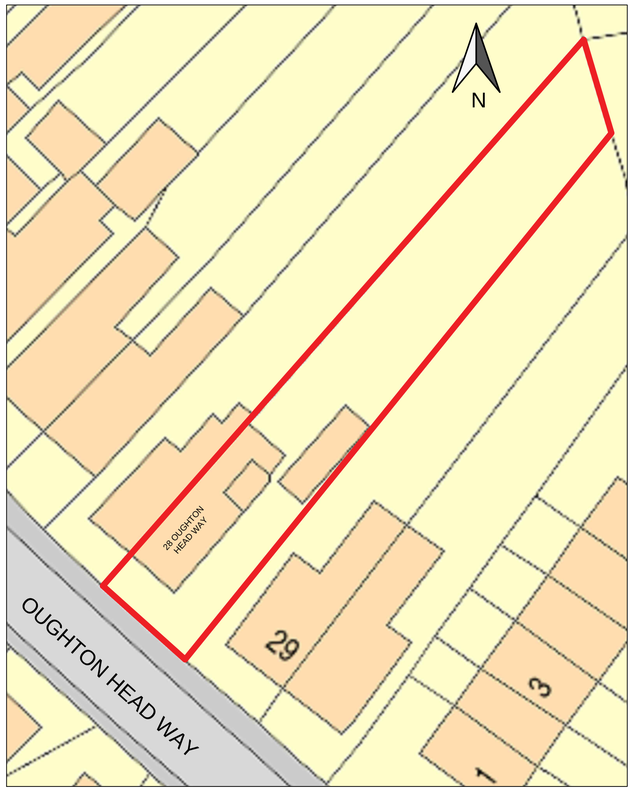

BLOCK PLAN
SCALE 1:200

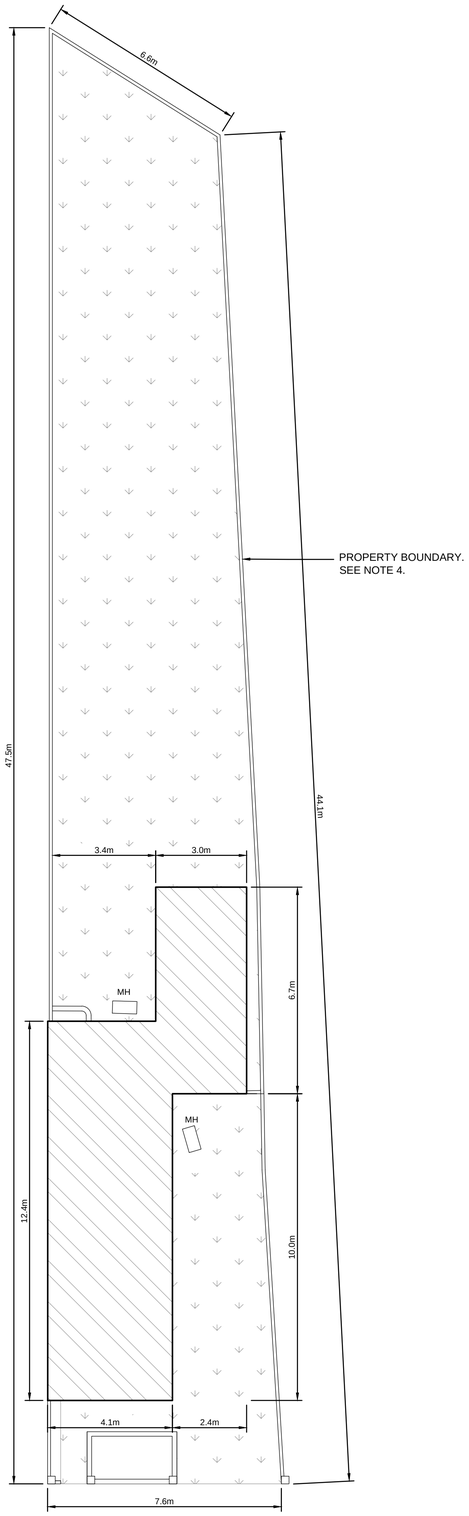

EXISTING SITE PLAN
SCALE 1:100

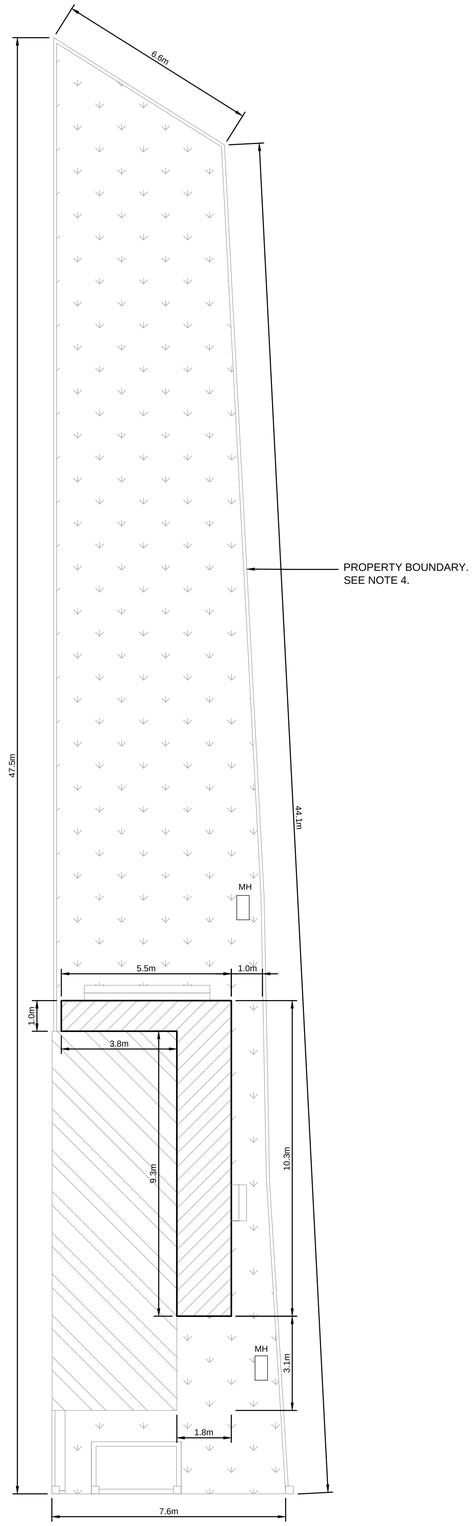

PROPOSED SITE PLAN
SCALE 1:100

ASSOCIATED DRAWINGS

No.	TITLE
DD/28/OUGHT/C/001A	EXISTING ELEVATIONS AND FLOOR PLANS
C/002B	PROPOSED ELEVATIONS AND FLOOR PLANS

NOTES

1. THIS DRAWING IS TO BE READ IN CONJUNCTION WITH ALL ASSOCIATED DRAWINGS.
2. ALL DIMENSIONS ARE IN MILLIMETRES UNLESS OTHERWISE STATED.
3. LOCATION AND BLOCK PLANS PRODUCED ON THE 11th APR 2017 FROM THE ORDNANCE SURVEY NATIONAL GRAPHIC DATABASE AND INCORPORATING SURVEYED REVISION AVAILABLE AT THIS DATE. SUPPLIED BY www.buyaplan.co.uk A LICENSED SURVEY PARTNER (100053143). UNIQUE REFERENCE #00212822-8E3F1A.
4. PROPERTY BOUNDARY DERIVED FROM LOCATION AND BLOCK PLANS PRODUCED ON THE 11TH APR 2017 FROM THE ORDNANCE SURVEY NATIONAL GRAPHIC DATABASE AND INCORPORATING SURVEYED REVISION AVAILABLE AT THIS DATE. SUPPLIED BY WWW.buyaplan.CO.UK A LICENSED SURVEY PARTNER (100053143). UNIQUE REFERENCE #00212822-8E3F1A.
5. EXISTING MANHOLES TO BE RELOCATED APPROPRIATELY BY AN APPROVED CONTRACTOR AND TO RELEVANT LOCAL COUNCILS SPECIFICATIONS. NEW LOCATIONS STILL TO BE DETERMINED.

LEGEND

- PROPOSED CONSTRUCTION
- EXISTING BUILDING
- GARDEN AREA
- MH MANHOLE

28 OUGHTON HEAD WAY
HITCHIN

LOCATION,
BLOCK, PROPOSED AND
EXISTING SITE PLANS

DRAWING No/CAD FILE
DD/28/OUGHT/G/001B

SCALE **AS STATED**
DATE **17 APR 18**

STRUCTURAL ENGINEER — APPROVED

CLIENT **EMMA SCOTT ANTHONY SCOTT** — APPROVED

ARCH. TECHNOLOGIST **DAMIEN DIGNEY** — CHECKED — SIG.

SURVEYED — CHECKED — SIG.

A1