


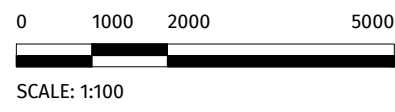


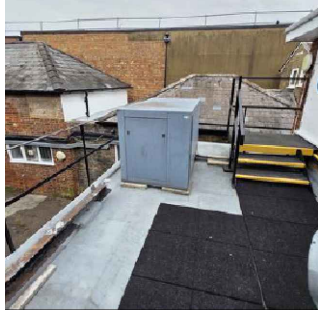




SCALE:1:100

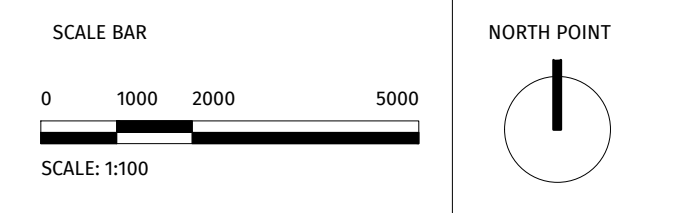

SCALE: 1:100

 

SCALE: 1:100

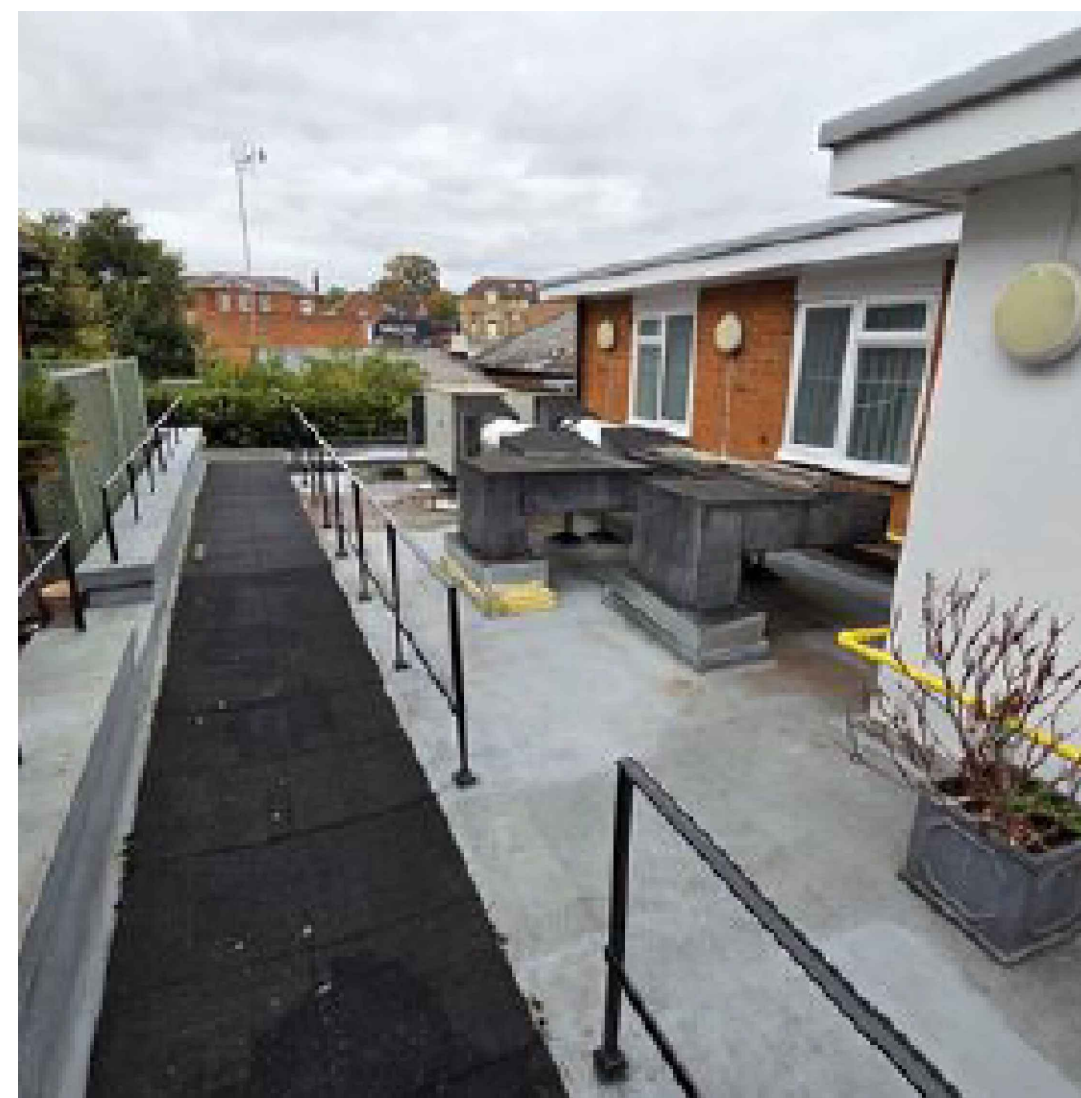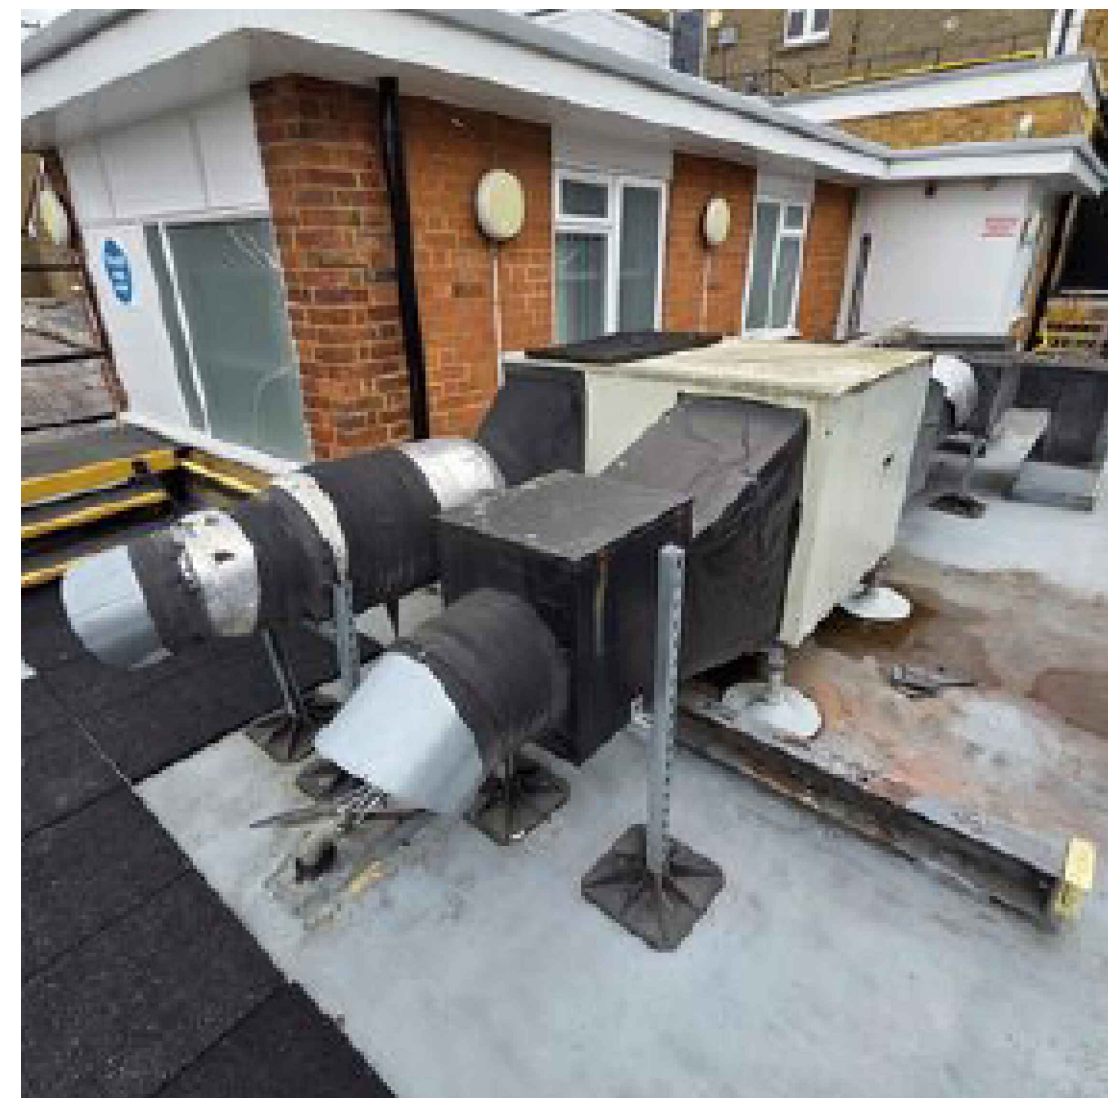 


REV	DATE	Planning Issue DESCRIPTION	DB3	ICH
-----	------	-------------------------------	-----	-----



BARCLAYS

Wates

PLANNING

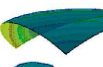

DB3

CARDIFF

2 Callaghan Square, Cardiff, CF10 5BT.
T: 029 2034 2688 www.db3group.com

CLIENT

BARCLAYS BANK PLC

PROJECT

HITCHIN

5/6 High Street, Hitchin, SG5 1BH

TITLE

EXISTING SITE ELEVATION

CREATION DATE	SCALE	DRAW	CHK	APP	SUIT
28/07/2006	1:50	083			

SHEET NO.

18864 - DB3 - DB1 - XX - DR - A - 20700

PROJECT NO | ORIGINATOR | ZONE | LEVEL | TYPE | SCALE | NUMBER

*** COPYRIGHT: ALWAYS REQUIRED ***

THIS DRAWING MUST BE READ IN CONJUNCTION WITH ALL OTHER RELEVANT DRAWINGS AND INFORMATION, AND ANY INFORMATION MUST BE REPORTED TO BARCLAYS IMMEDIATELY.

THE DRAWING OR INFORMATION MUST NOT BE USED FOR CONSTRUCTION UNLESS EXPRESSLY ISSUED FOR CONSTRUCTION.

	REVISION
	-