
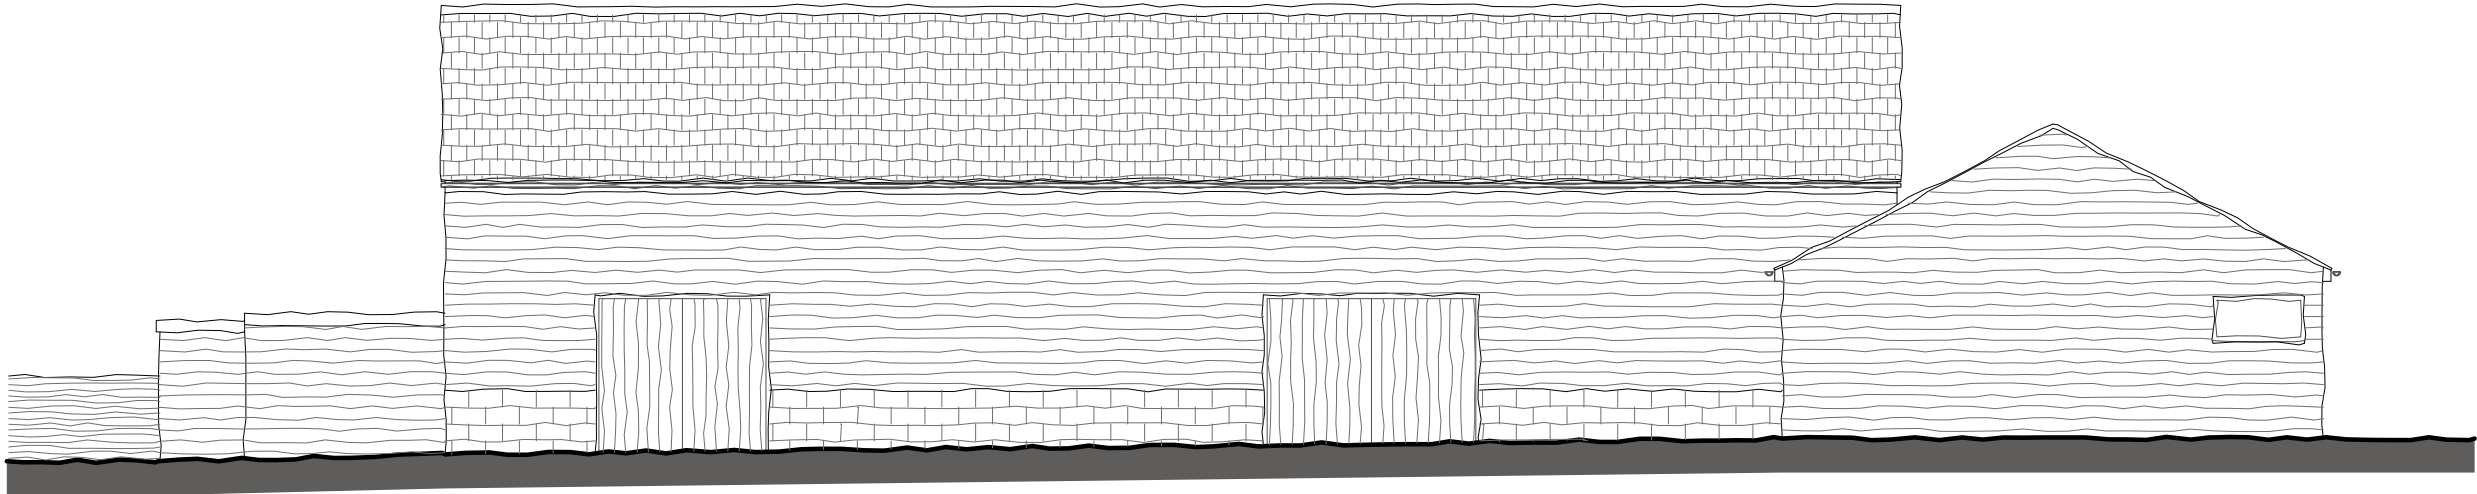


This drawing is a print and must not be scaled from. Use only noted dimensions and check all measurements on site before proceeding with the works. Any queries regarding areas, levels or dimensions must be referred back to BBR Design Services Ltd. All dimensions of existing buildings to be verified on site.

This drawing is the copyright of BBR Design Services Ltd and shall not be in any way used or reproduced without their prior written consent.

All design and construction is to be in accordance with the Construction Design and Management (CDM) Regulations 2015, and HSE guidance.

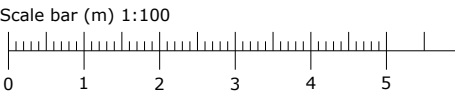


Existing Front (NE) Elevation 1

Scale 1:100




Existing Front (SE) Elevation 2

Scale 1:100

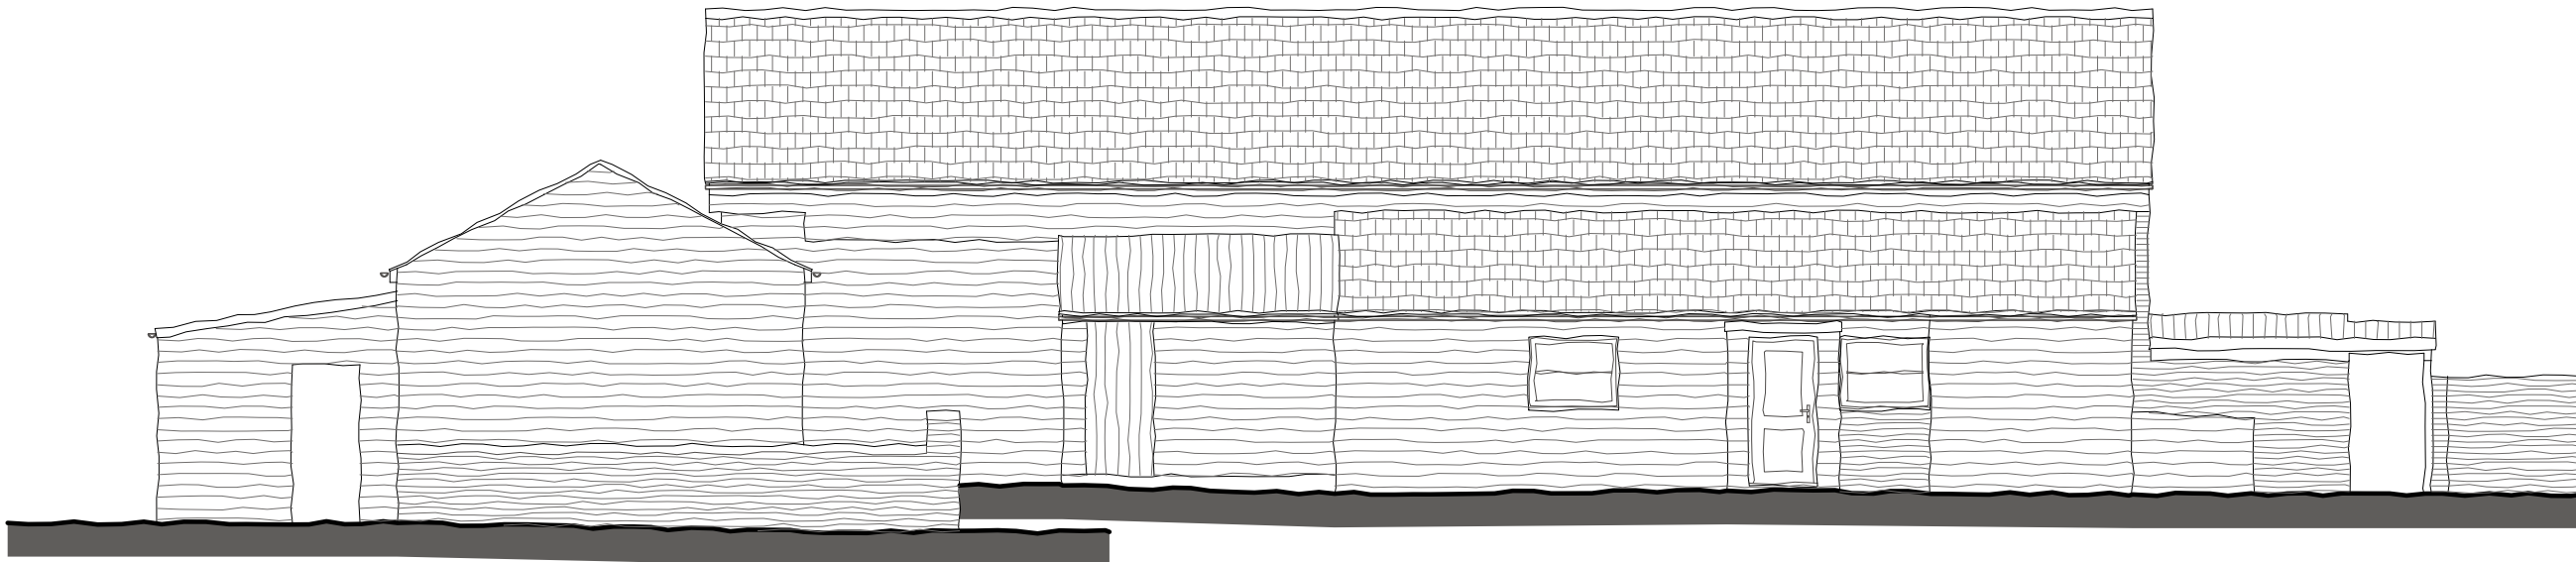

Existing Front (SW) Elevation 3

Scale 1:100

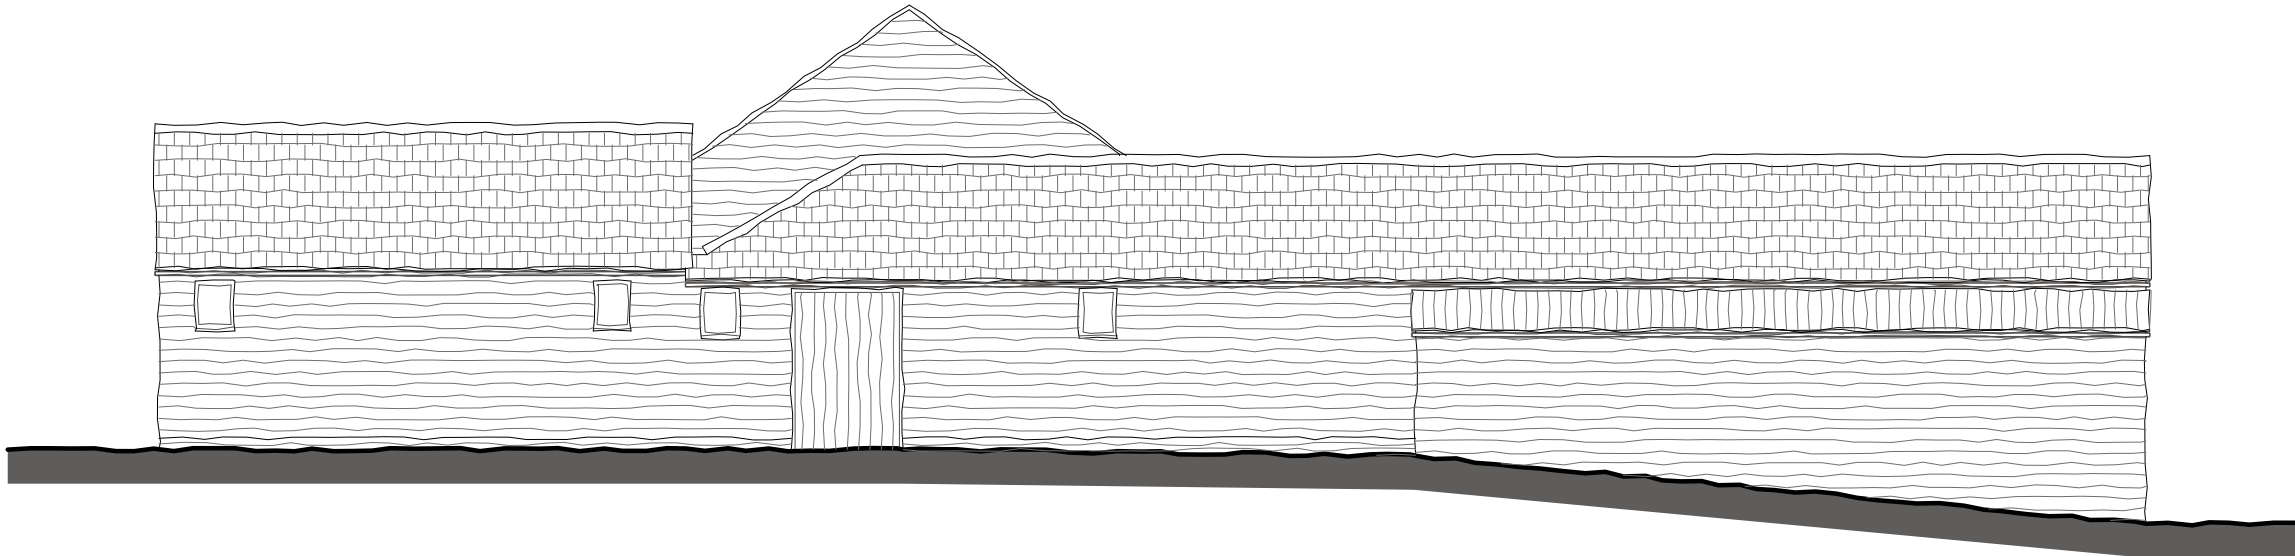

Existing Front (NW) Elevation 4

Scale 1:100

Rev: - Date: - Note: - By: -

FOR PLANNING



D E S I G N

01462 420800 | 01799 530097

info@bbr-design.co.uk

www.bbr-design.co.uk



Contract:
Welwyn Equestrian Centre
Pottersheath Road
Codicote, Welwyn
AL6 9SZ

Drawing Title:
Existing Elevations

Scale: 1:100 @ A2
Job No: 26381
Date: April 2026

Drawing No: PL06
Revision: -

PL06

© BBR Design 2026