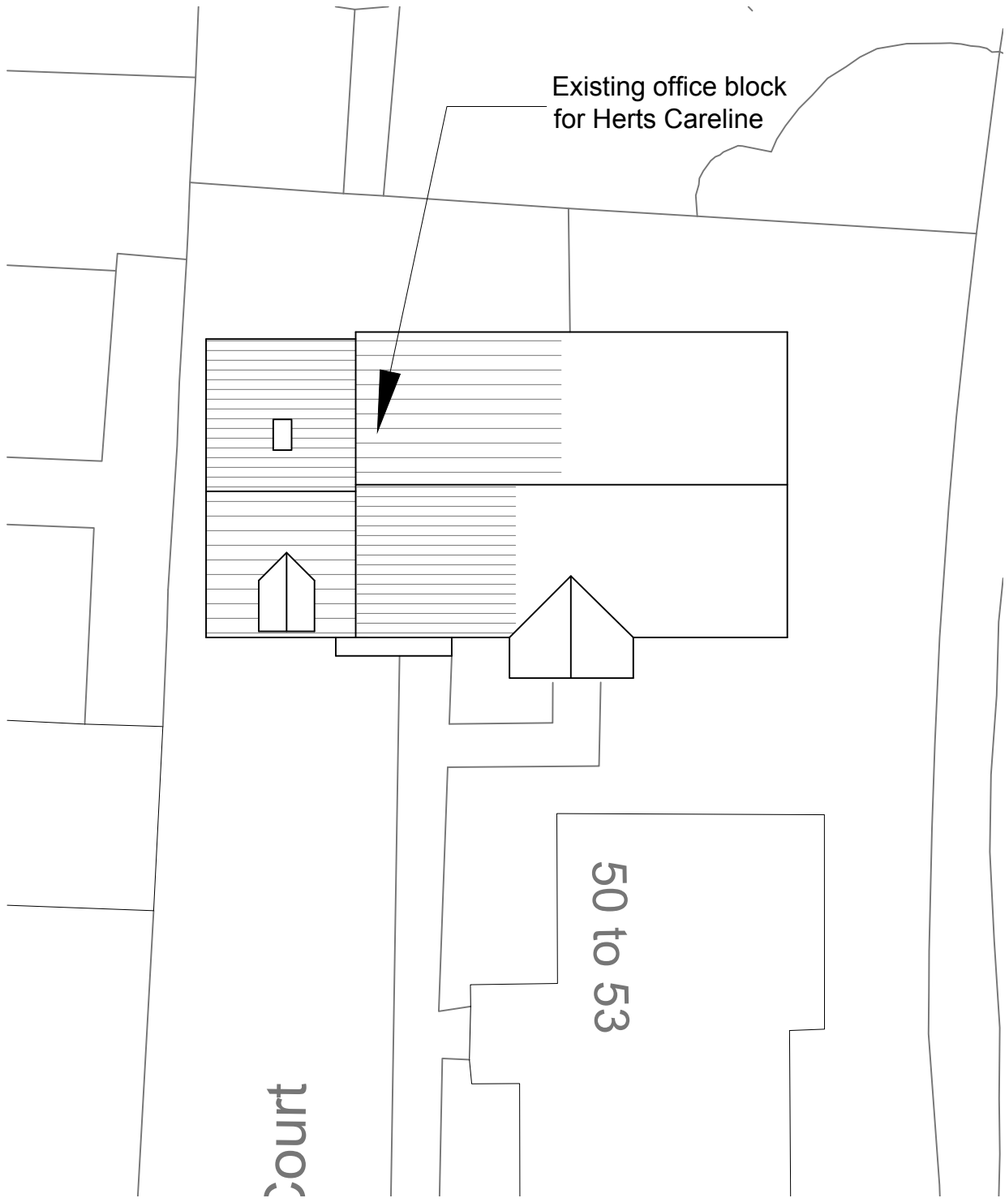

EXISTING BLOCK PLAN Scale 1:200

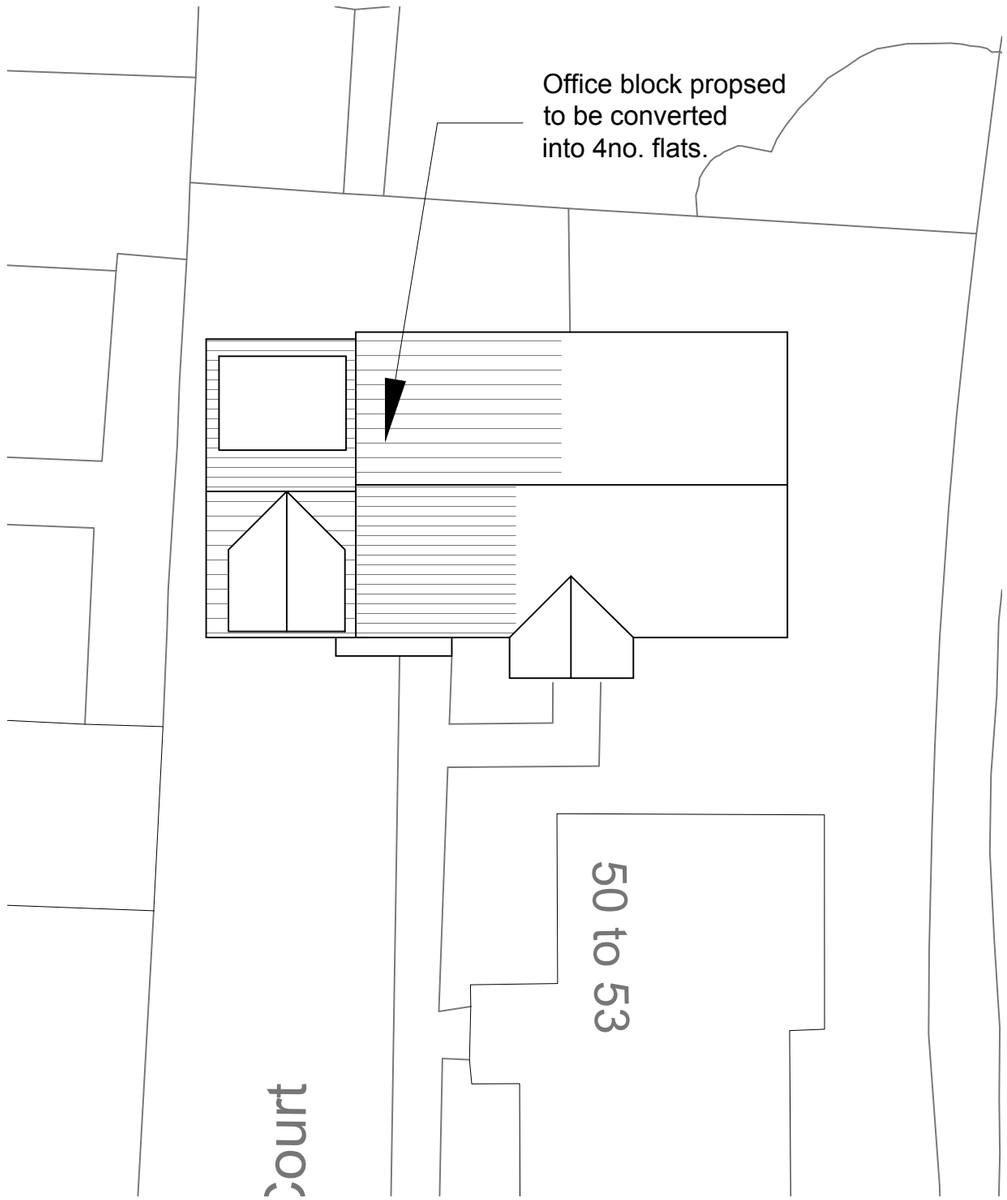

PROPOSED BLOCK PLAN Scale 1:200



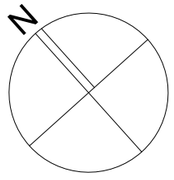

NOTES / REVISIONS

NOTE: THIS DRAWING MUST NOT BE SCALED.

ALL DIMENSIONS TO BE CHECKED ON SITE BY THE CONTRACTOR AND ANY DISCREPANCIES ARE TO BE REPORTED BACK TO THE ARCHITECT / C.A. BEFORE WORK COMMENCES.

no:	Revision	Date:

STEVENAGE BOROUGH COUNCIL
Property & Estates Services,
Daneshill House,
Danestrete,
Stevenage,
Herts, SG1 1HN.

Telephone: (01438) 242242

PROJECT:
CARELINE CONTROL
CONVERSION TO RESIDENTIAL UNITS
55 HARKNESS COURT
HITCHIN
SG4 0BS

DRAWING:
EXISTING AND PROPOSED
BLOCK PLANS

DRAWN BY:	CHECKED:
ACPW	AH

DATE: MAY 2018

SCALE: 1/200 @ A3

DRAWING NUMBER: 3007-C-001-02