


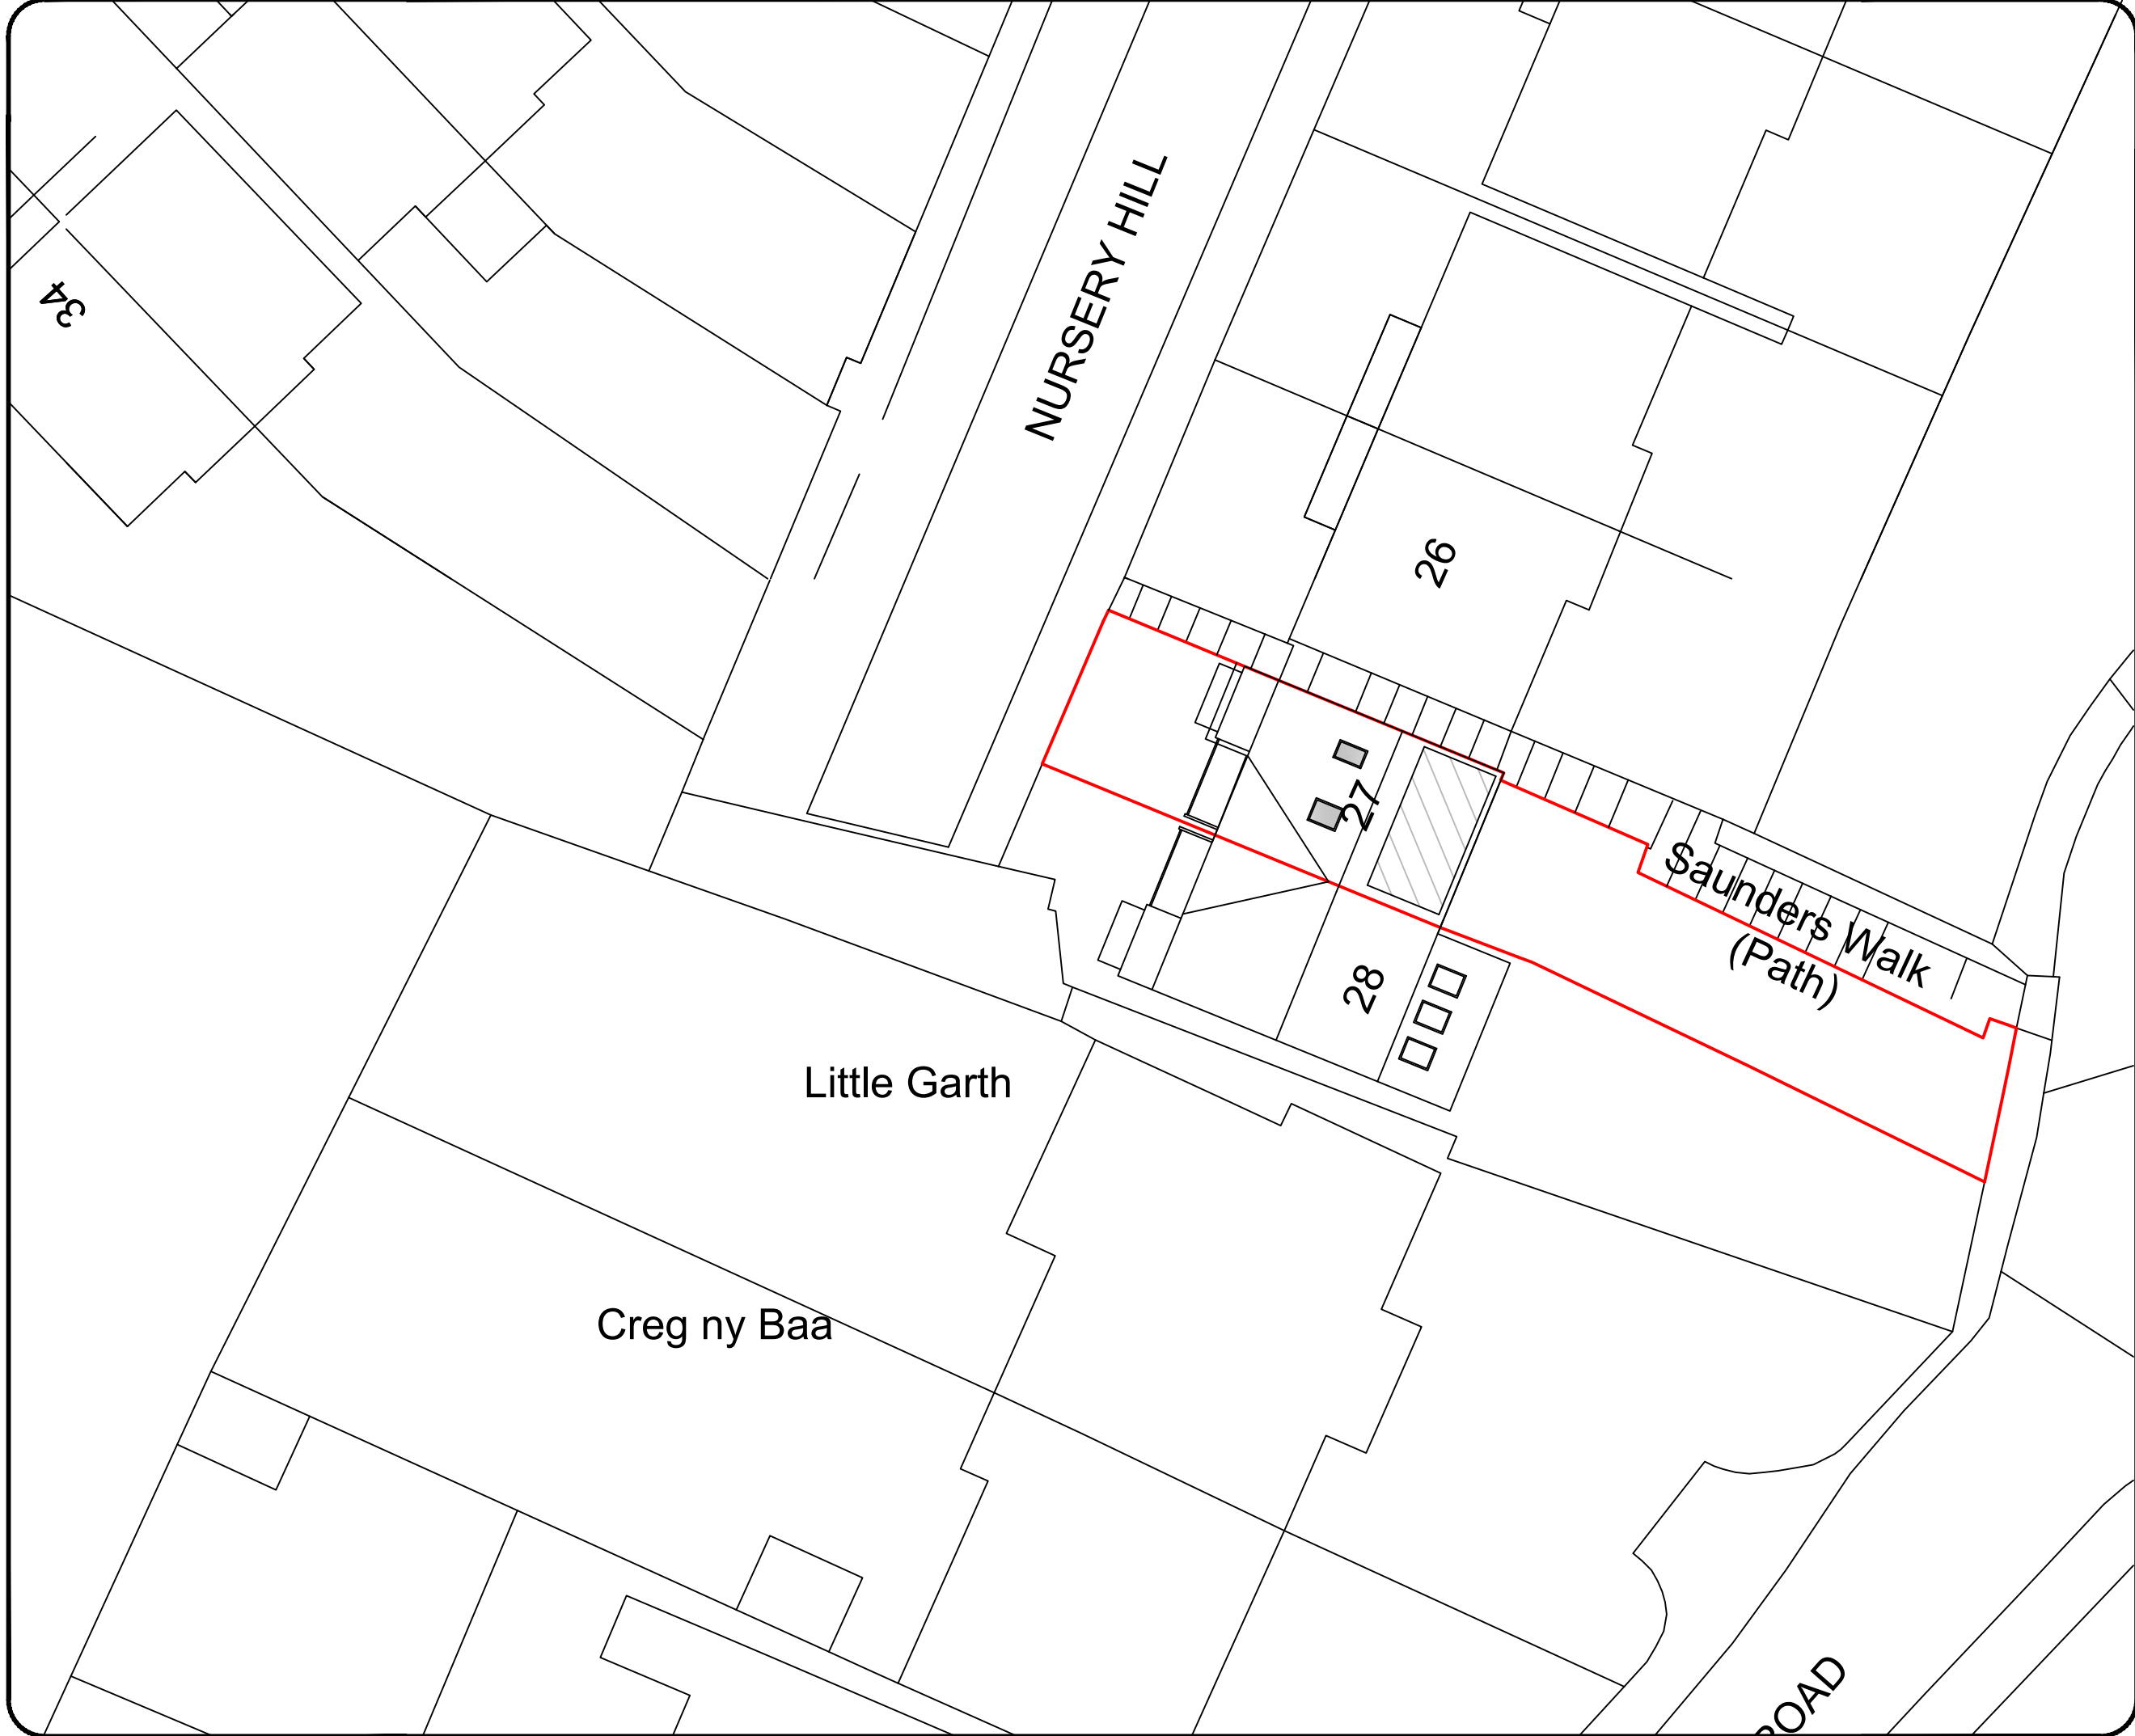

Notes

All drawings to be signed off by building control before the commencement of any works. If works commence on a Building Notice, the Builder/property owner commences works at their own risk and ELA Design (or its Officer's) cannot accept and liability whatsoever for these works carried out.



LABC
Partner Authority Scheme

Scale in Metres
1:200

0
2
4
6
8
10



O/S licence number
100060020

Rev	Date	Details	By
A	18/03/25	Revision A	CE

Project:
Loft Extension

Drawing:
Block Plan

Address:
27 Nursery Hill, St Andrews Place,
Hitchin, Herts, SG4 9GD

Drawing N°:	ELA/14	Rev:	A
-------------	--------	------	---

A3 Scale:	Drawn By:	Job No:	Date:
1:200	CE	3227	18/03/25



ELA design
www.ela-design.co.uk

ELA Design
Beechcroft
Riverside Avenue
Broxbourne
Herts
EN10 6RA
Tel:- 07979510821