



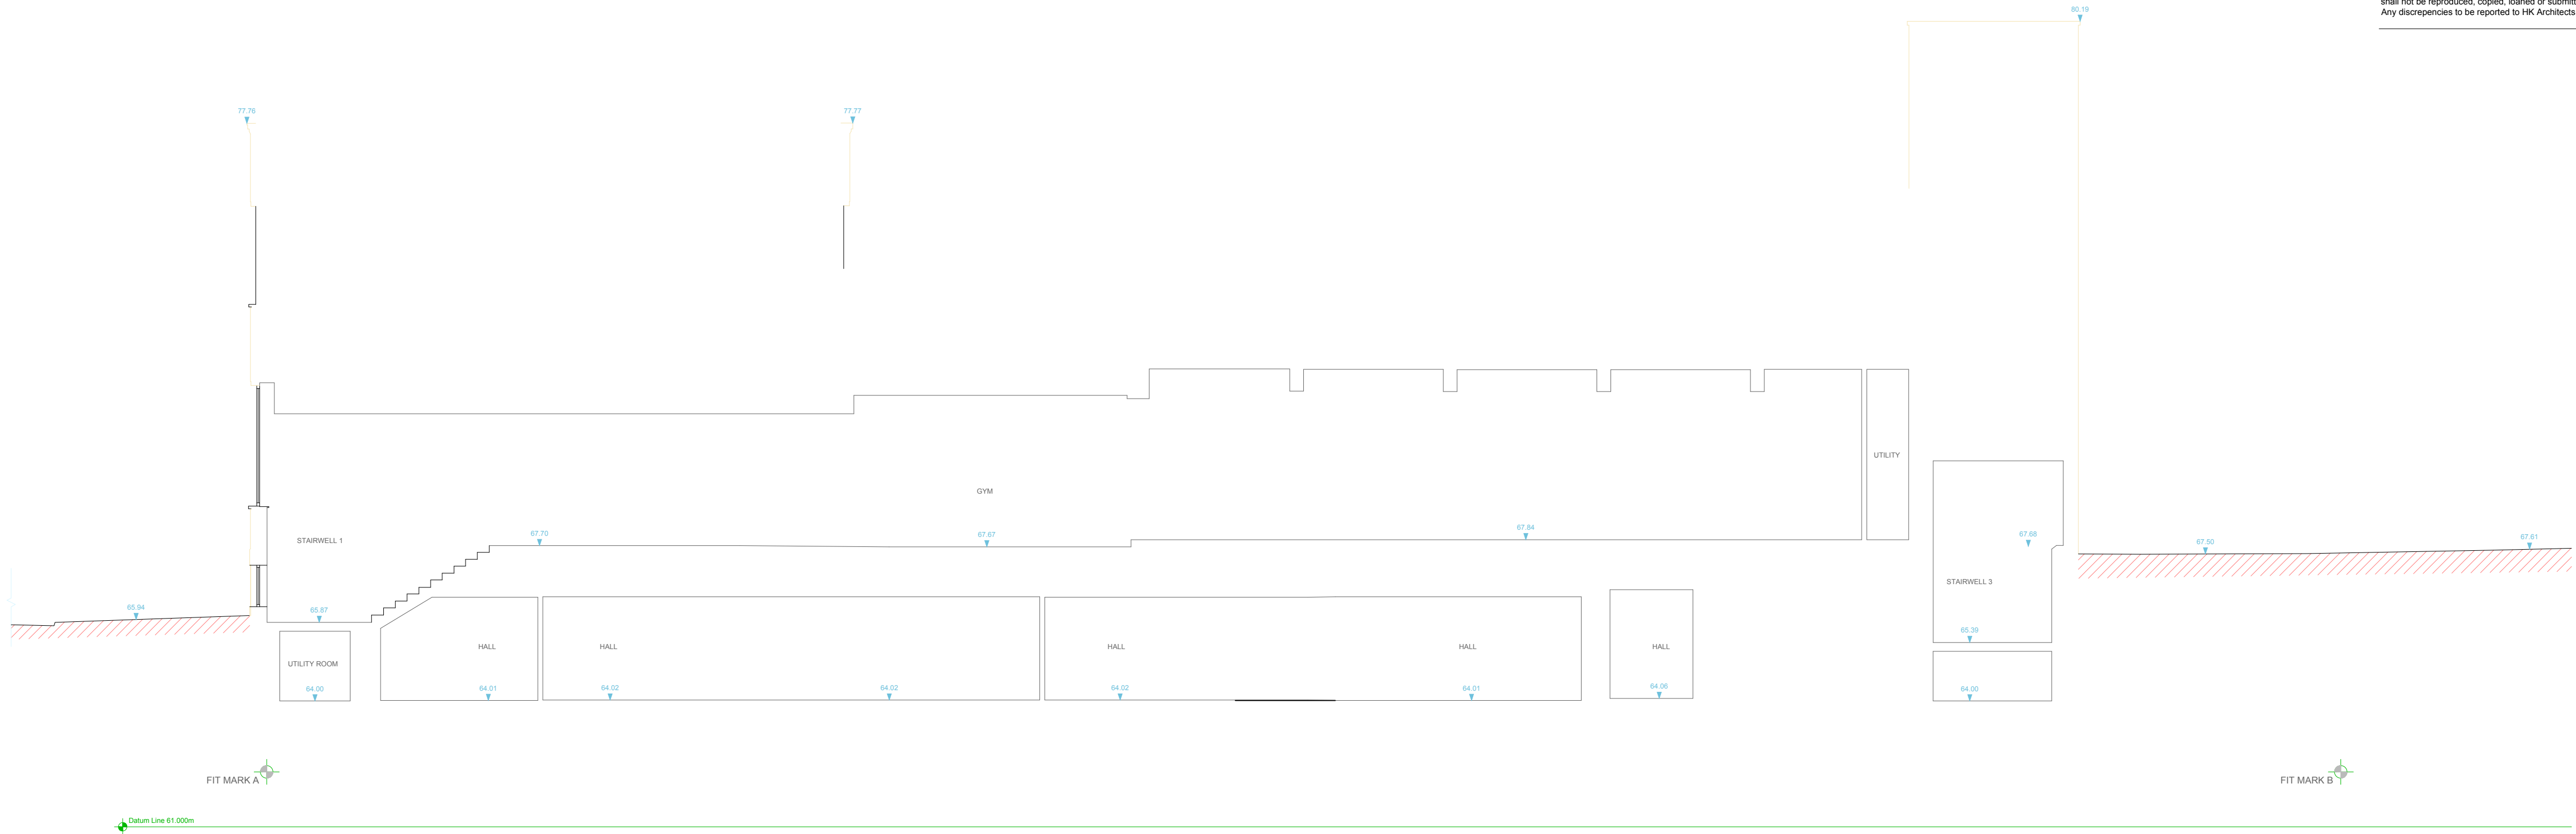



PROPOSED SECTION A-A

SCALE 1:100

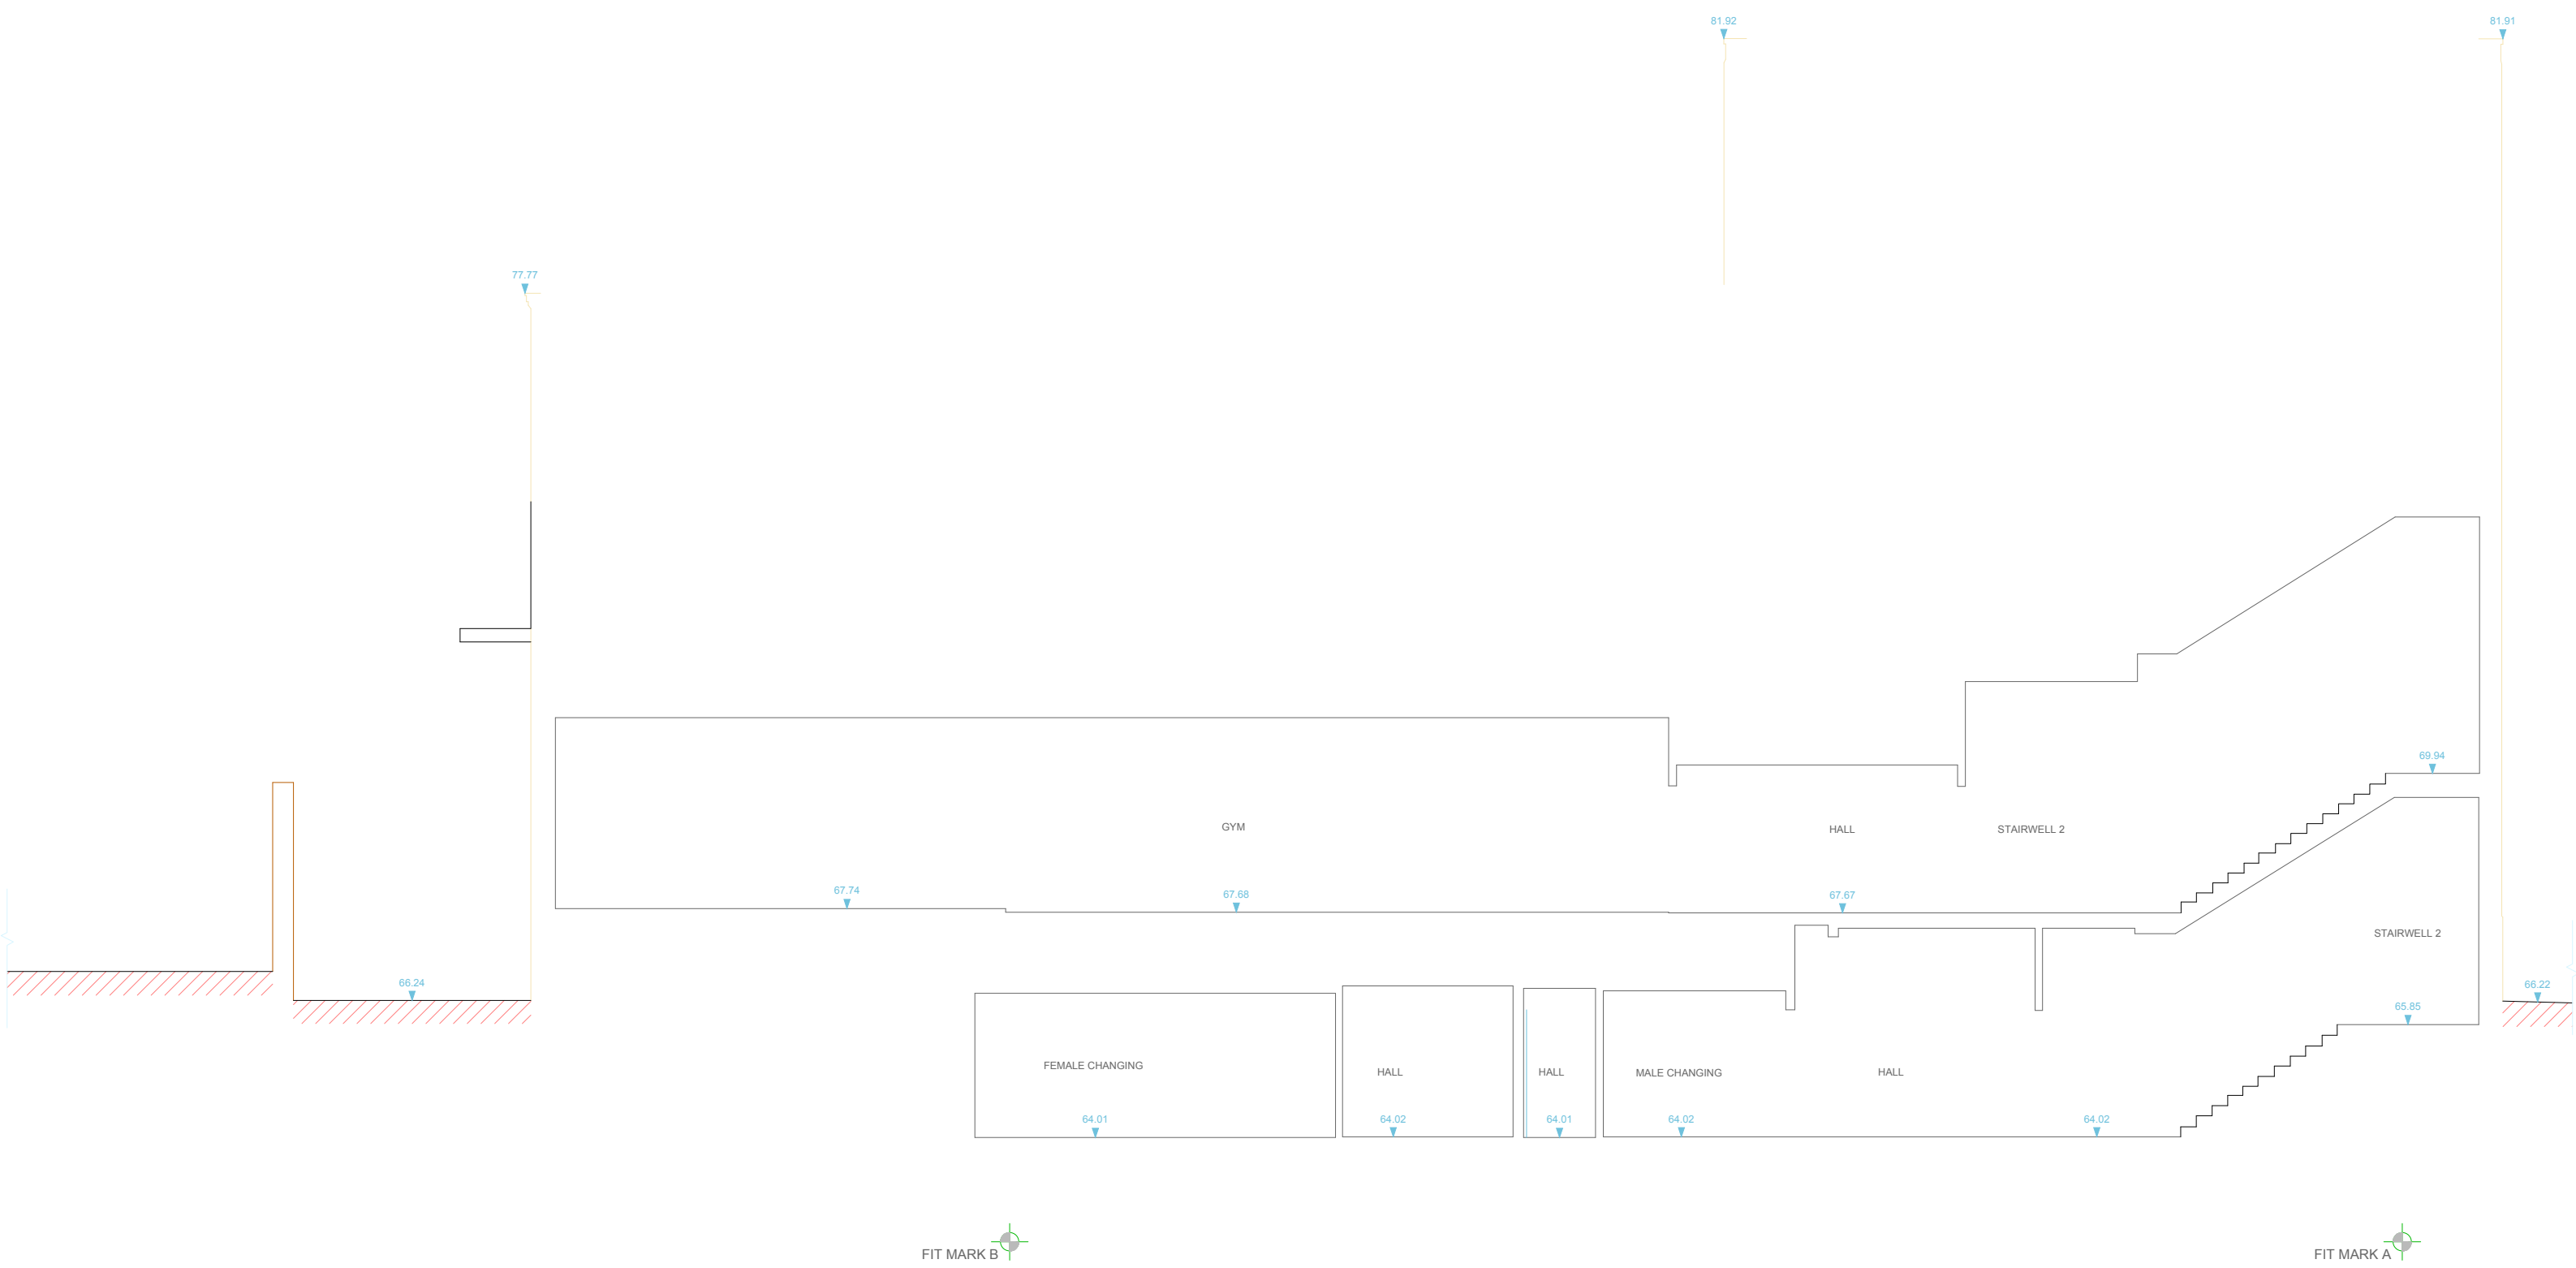


PROPOSED SECTION B-B

SCALE 1:100

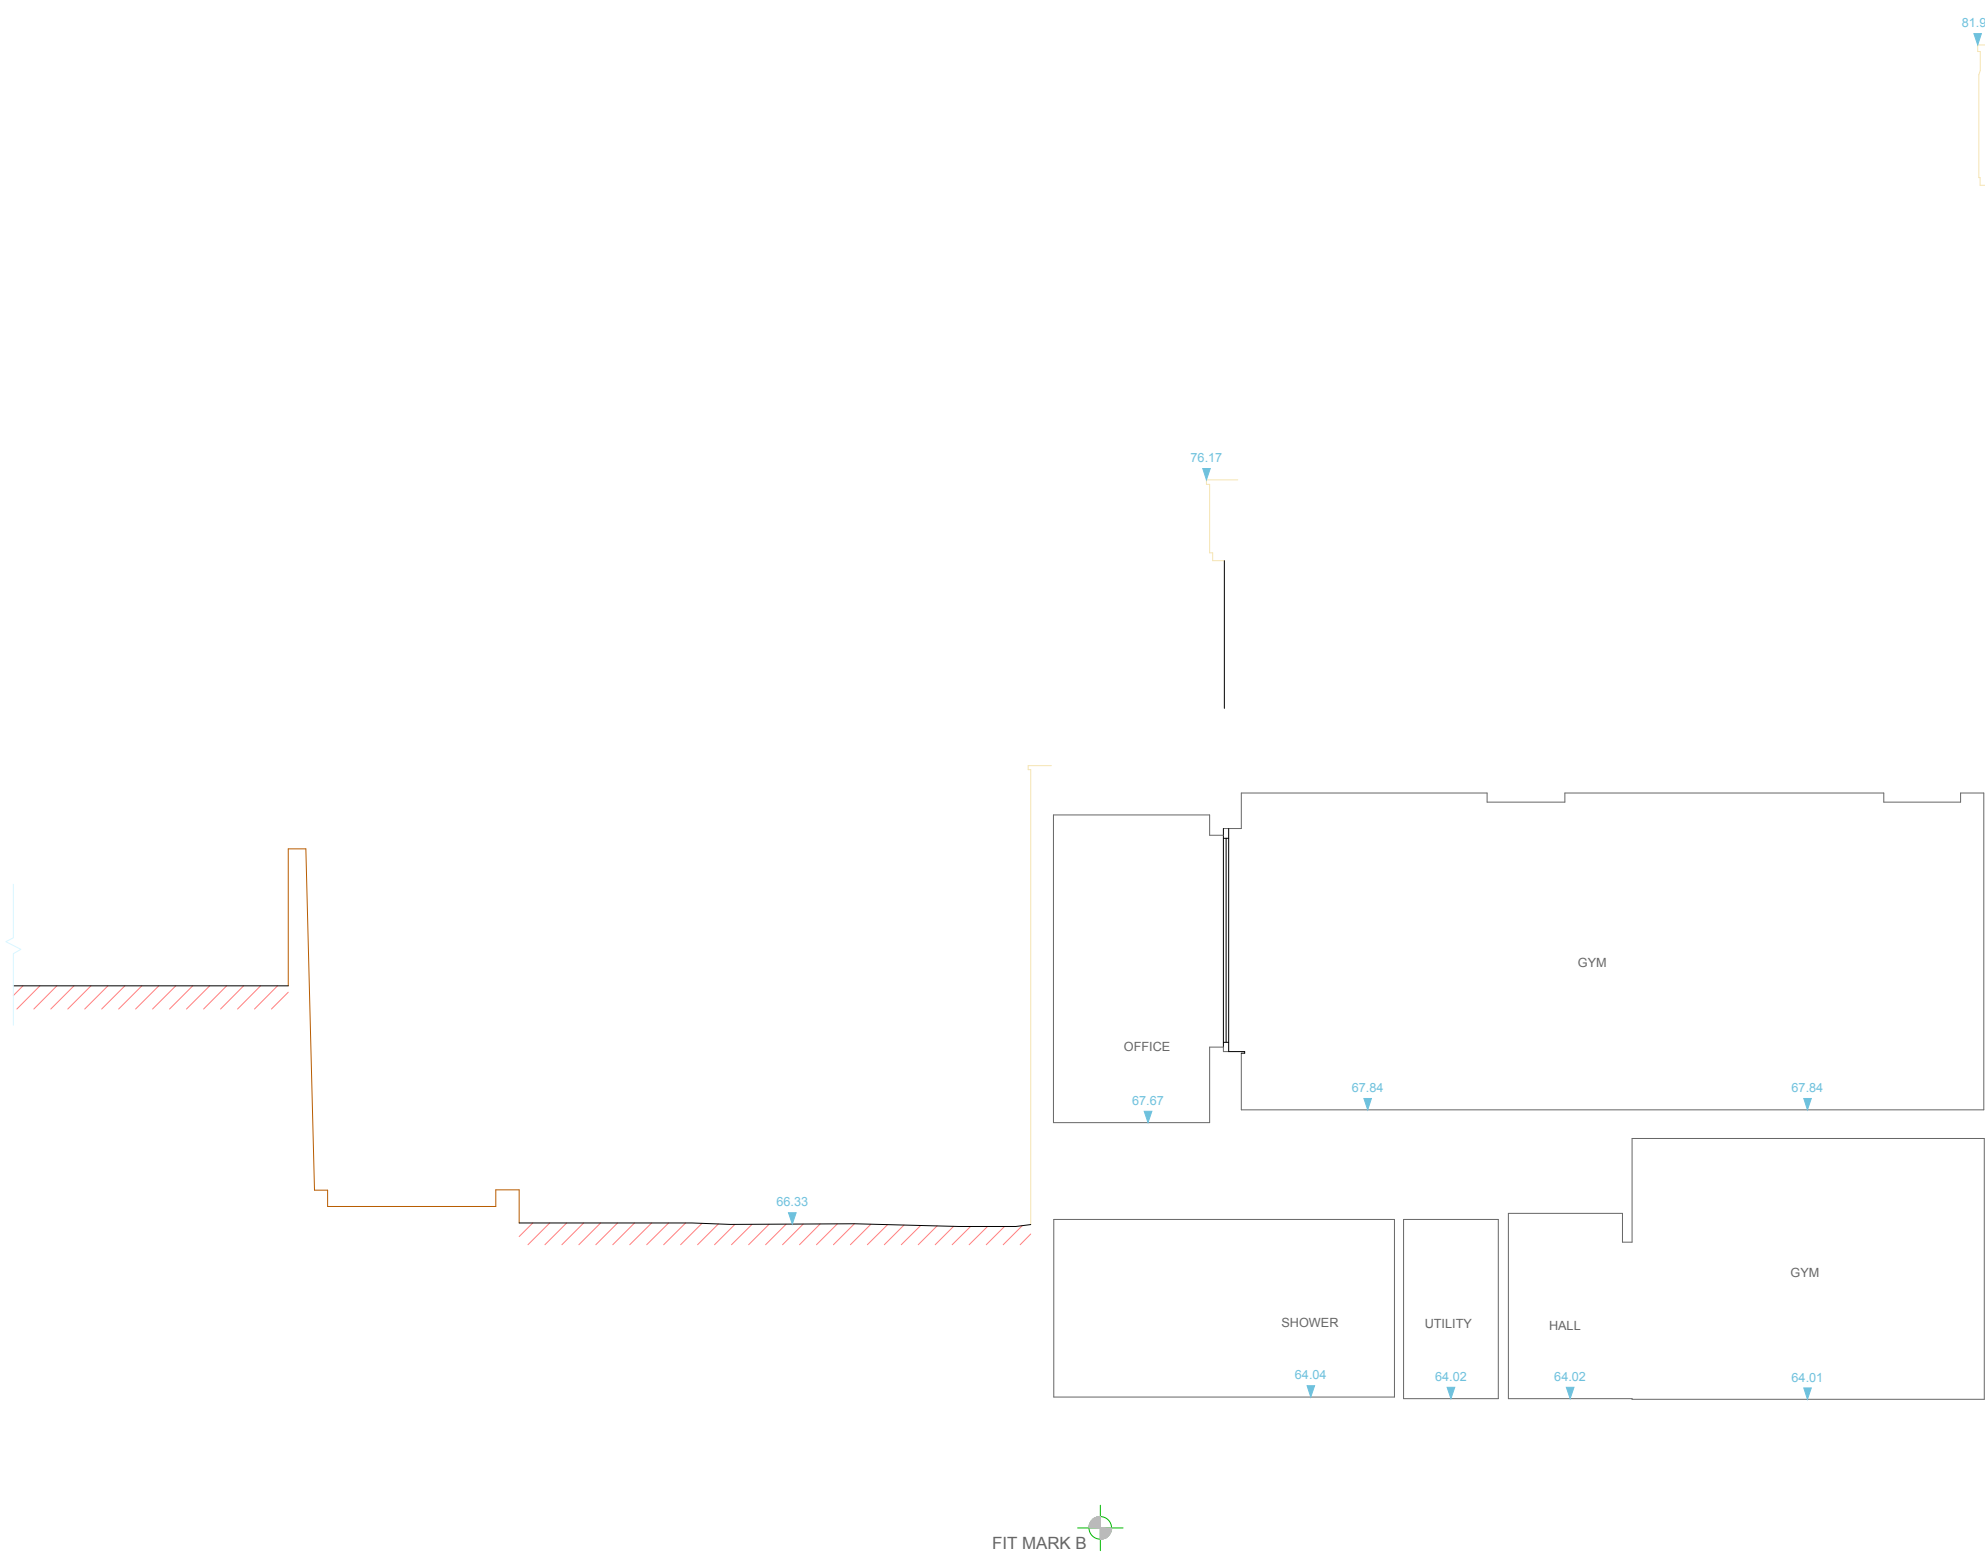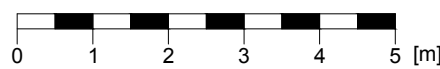

PROPOSED SECTION C-C

SCALE 1:100

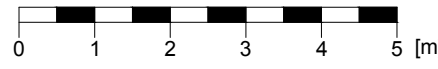

THE EXCHANGE, QUEEN STREET			
Hitchin, SG4 9TW			
CLIENT		Sonar Group Ltd	
PROPOSED SECTIONS			
A-C			
SCALE	1: 100 (A1)	DATE	Sept 2024
DWG NO	P.04	REVISION	-