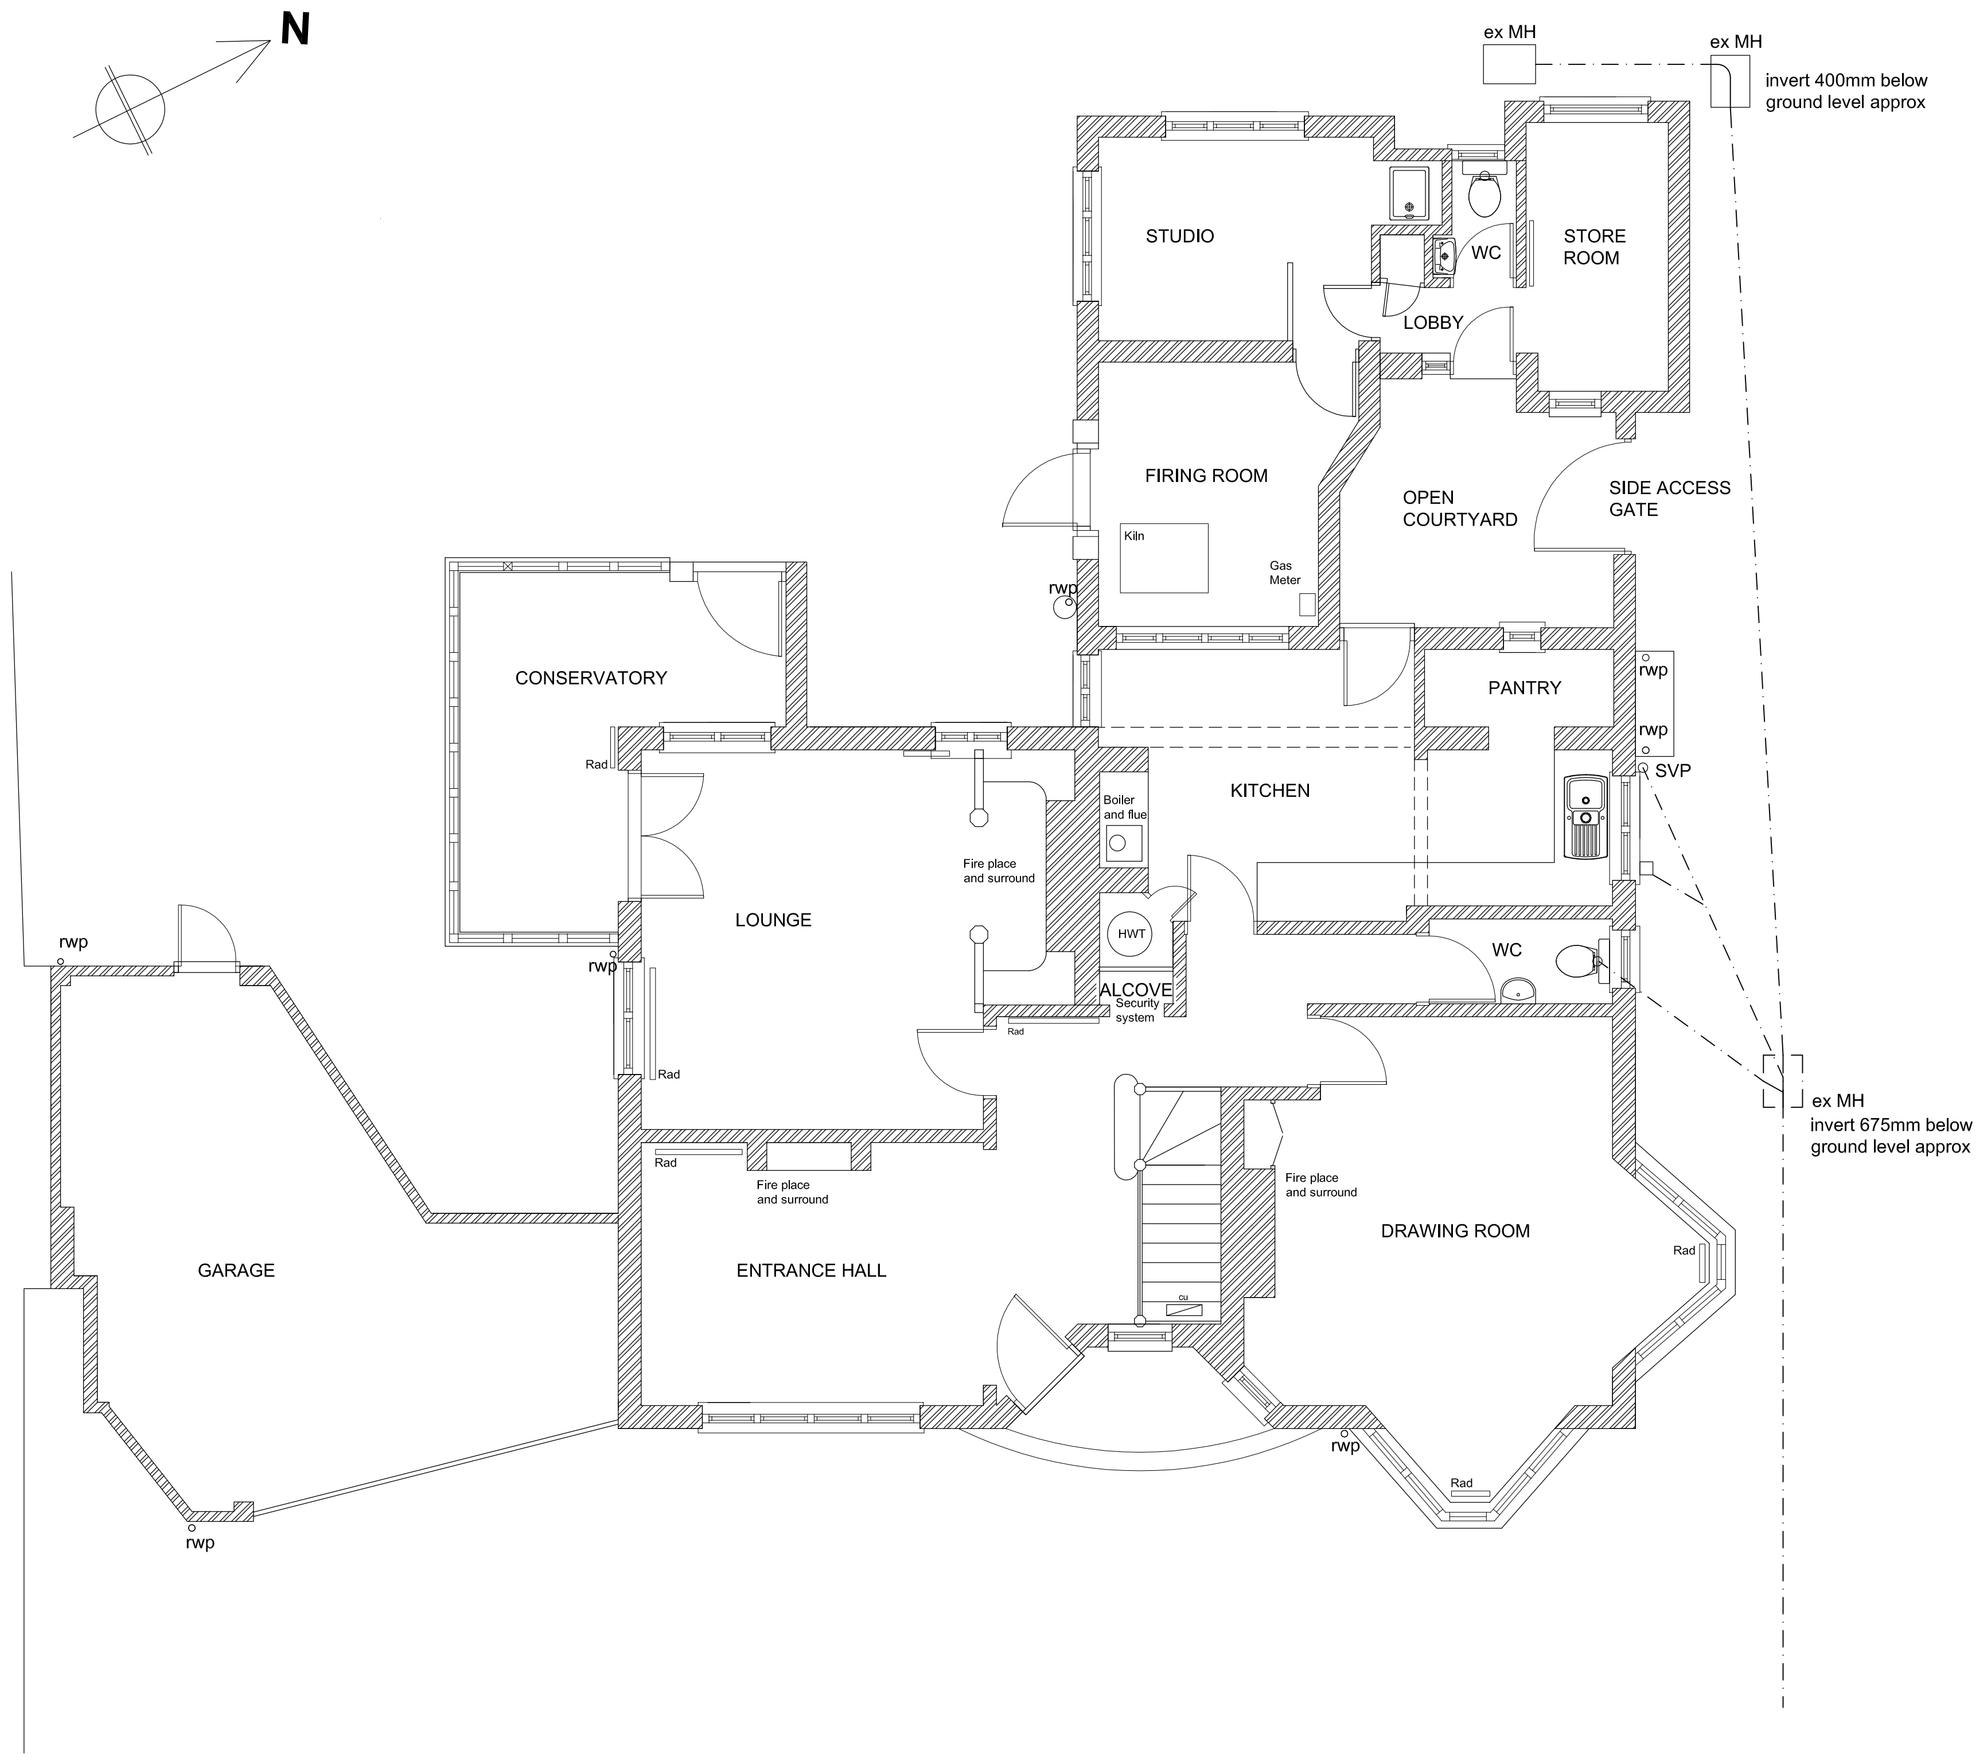

LEGEND

- Existing masonry construction retained
- Timber stud partitioning
- Existing walls and doors to be removed
- rwp — Rain water pipe
- svp — Soil & Vent Pipe
- cu — Electric meter location
- Radiator

EXISTING GROUND FLOOR PLAN

0 1m 2m 3m 5m
1:50

CONTACT

www.provendesign.co.uk e: marksimmons@provendesign.co.uk
m: 07972 284343 t: 01622 745144

The Copyright of this drawing remains with Proven Design and is not to be reproduced without written approval. Dimensions are not to be scaled from this drawing.
The Contractor is to check all dimensions on site and report any discrepancies to the Contract Administrator. This drawing is to be read in conjunction with all other standard documentation.

NOTES

REVISIONS

PROVEN DESIGN
ARCHITECTS DESIGN MANAGEMENT BREEAM

project :
PROPOSED EXTENSION for Mr Paul White 503, Broadway, Letchworth

drawing title :	drawing no :	rev. no :	scale :	date :
EXISTING GROUND FLOOR PLAN	03		1:50@A1	APRIL 2013