
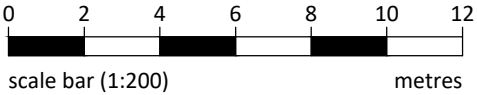
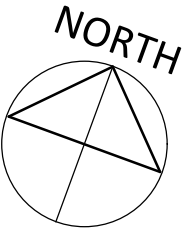


NOTES:
Dimensions and levels to be verified on site by the contractor.
Any discrepancies are to be notified immediately.
Copyright is reserved by Belvoir Architecture and the drawing is issued on the condition that it is not copied, reproduced, retained or disclosed to any unauthorised person, either wholly or in part without consent. If in doubt, ask.

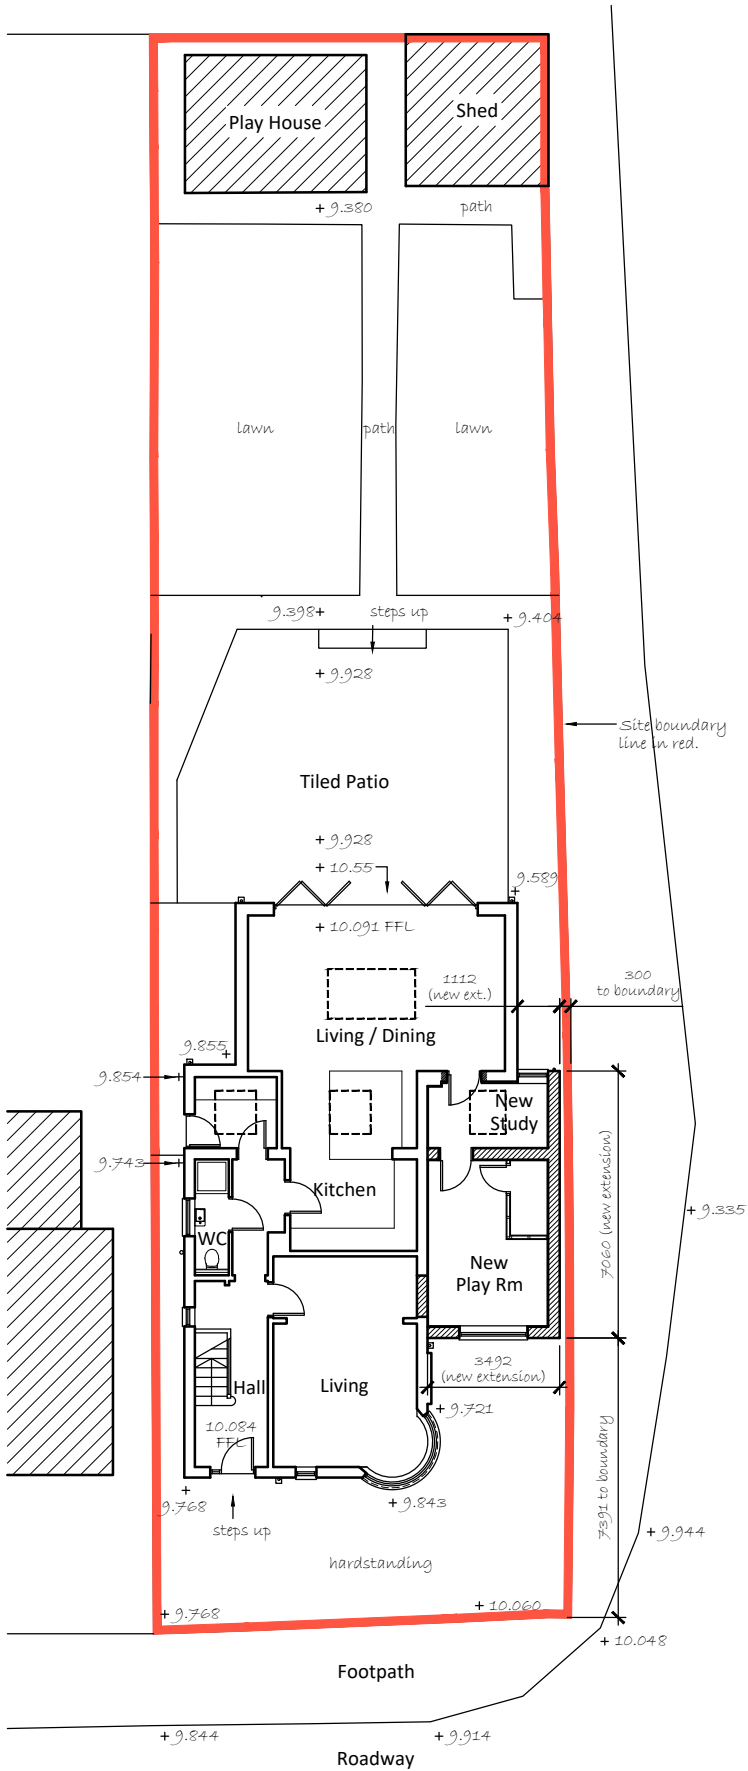

Telephone: 07787 962823

Email: info@belvoirarchitecture.co.uk

Website: belvoirarchitecture.co.uk

BELVOIR
ARCHITECTURE

Client:

**3 Stamford Avenue
Royston
Cambs.
SG8 7DD.**

Drawing Title:

Block Plan as Proposed

Scale @ A3:	Date:
1:200	02/26

Drawing No:	Revision:
SA-08	