PROPOSED ELEVATIONS 1:100

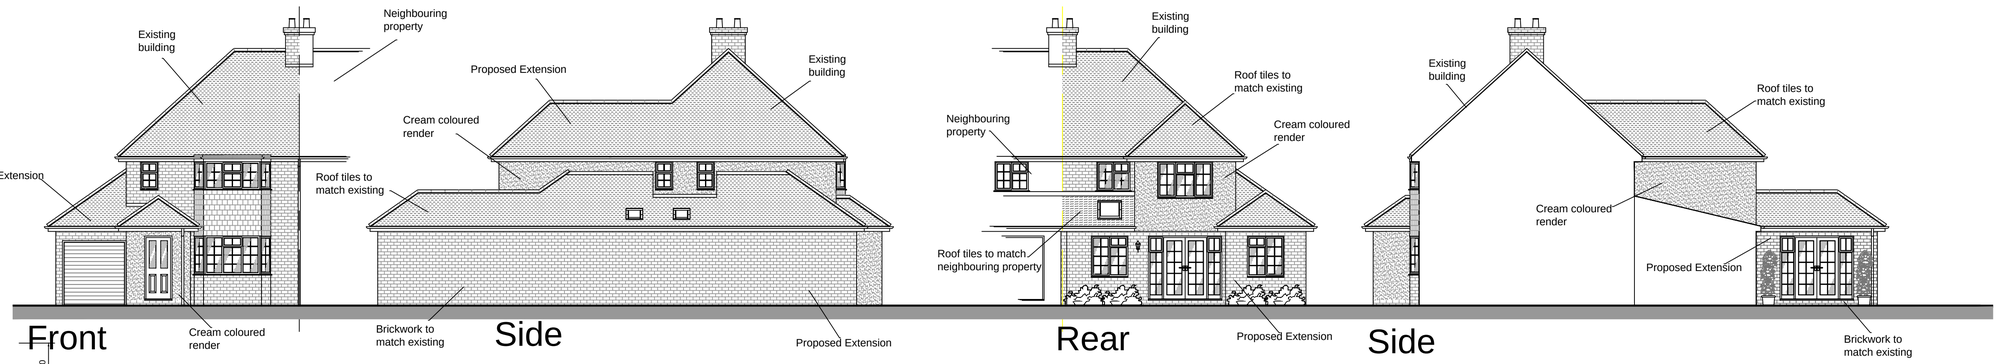

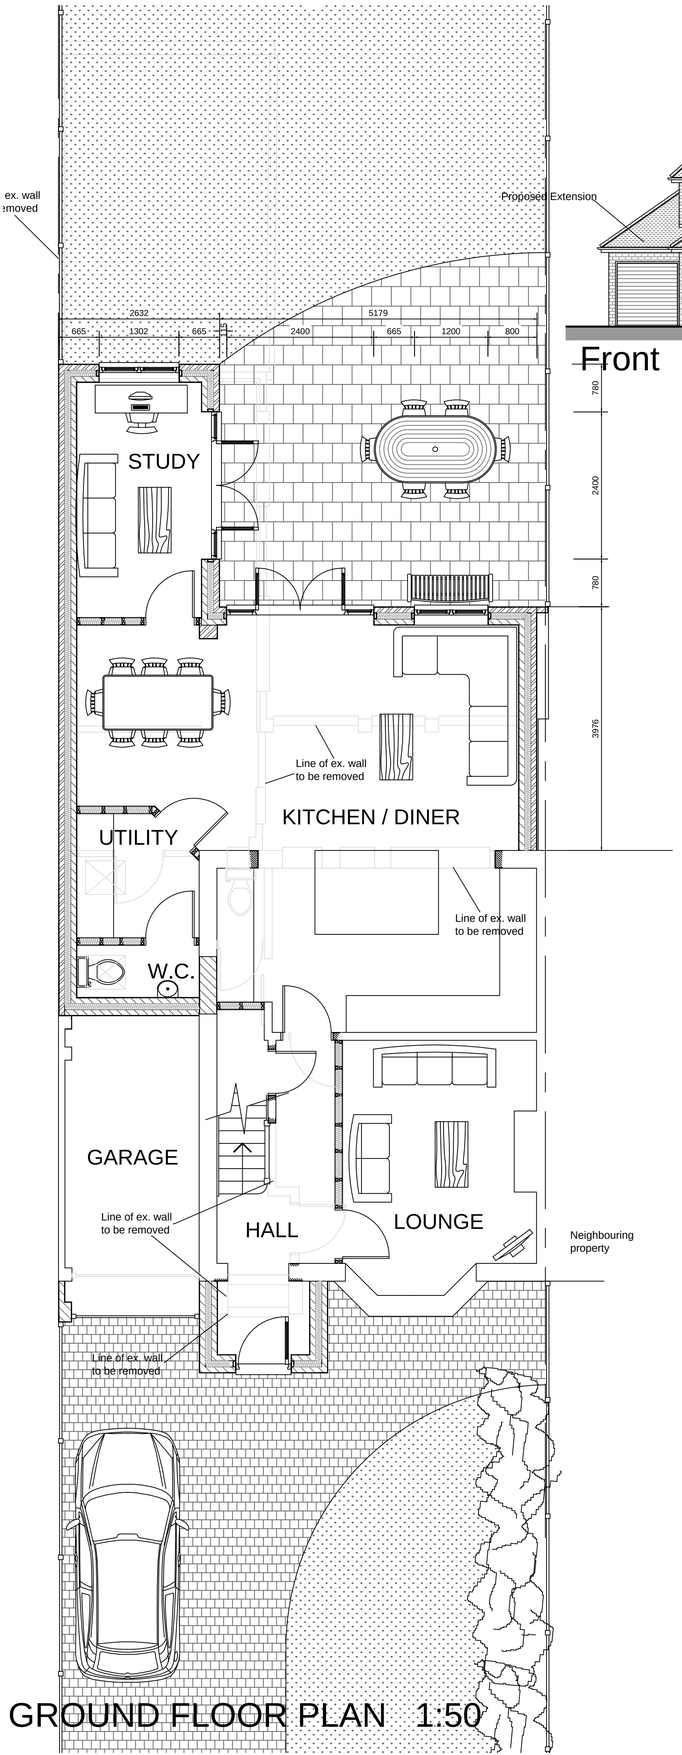

GROUND FLOOR PLAN 1:50

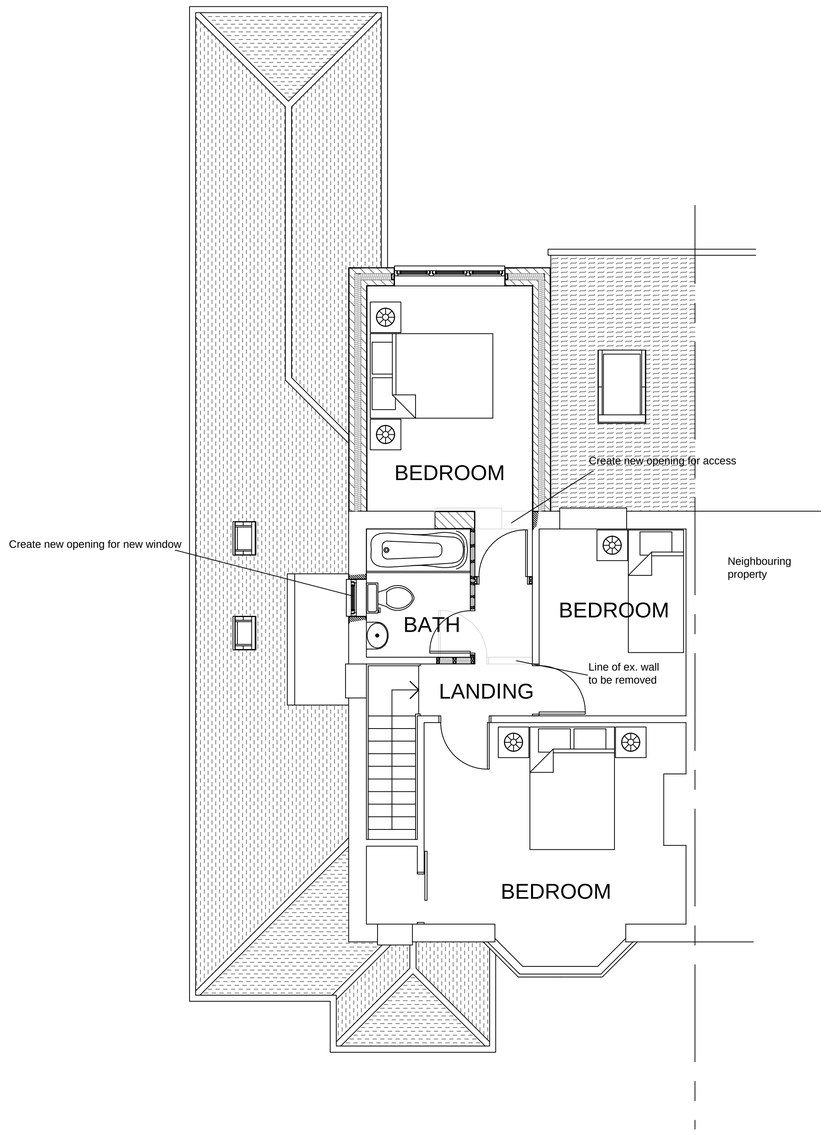

FIRST FLOOR PLAN 1:50

PROPOSED ROOF / SITE PLAN 1:100

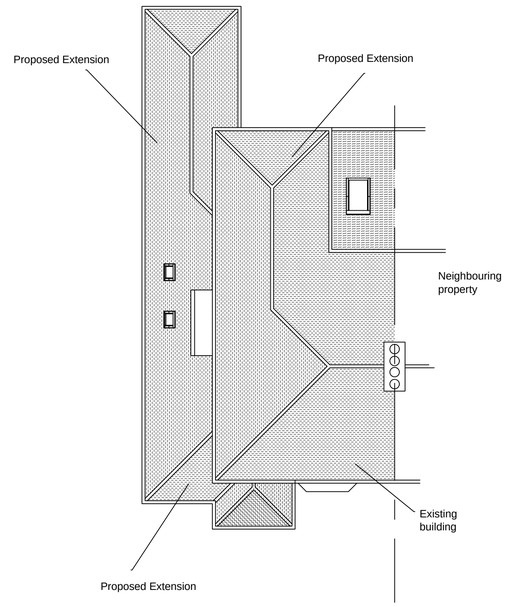

1:100 Scale Bar 0 2.0m 4.0m

1:50 Scale Bar 0 1.0m 2.0m 3.0m 4.0m

A Planning Revisions

Architech Limited
Architectural and Building Consultants
Tel. 01438 223102 / 07768 123899

Project
16a Glebe Road, Letchworth Garden City, Hertfordshire.

Title
Proposed Double Storey Rear & SIngle Storey Front Extension

Date	Scale	Status
March 2018	1:50 1:100	Planning

2018 / 18 / 01 | A | A1

© THIS DRAWING IS COPYRIGHT