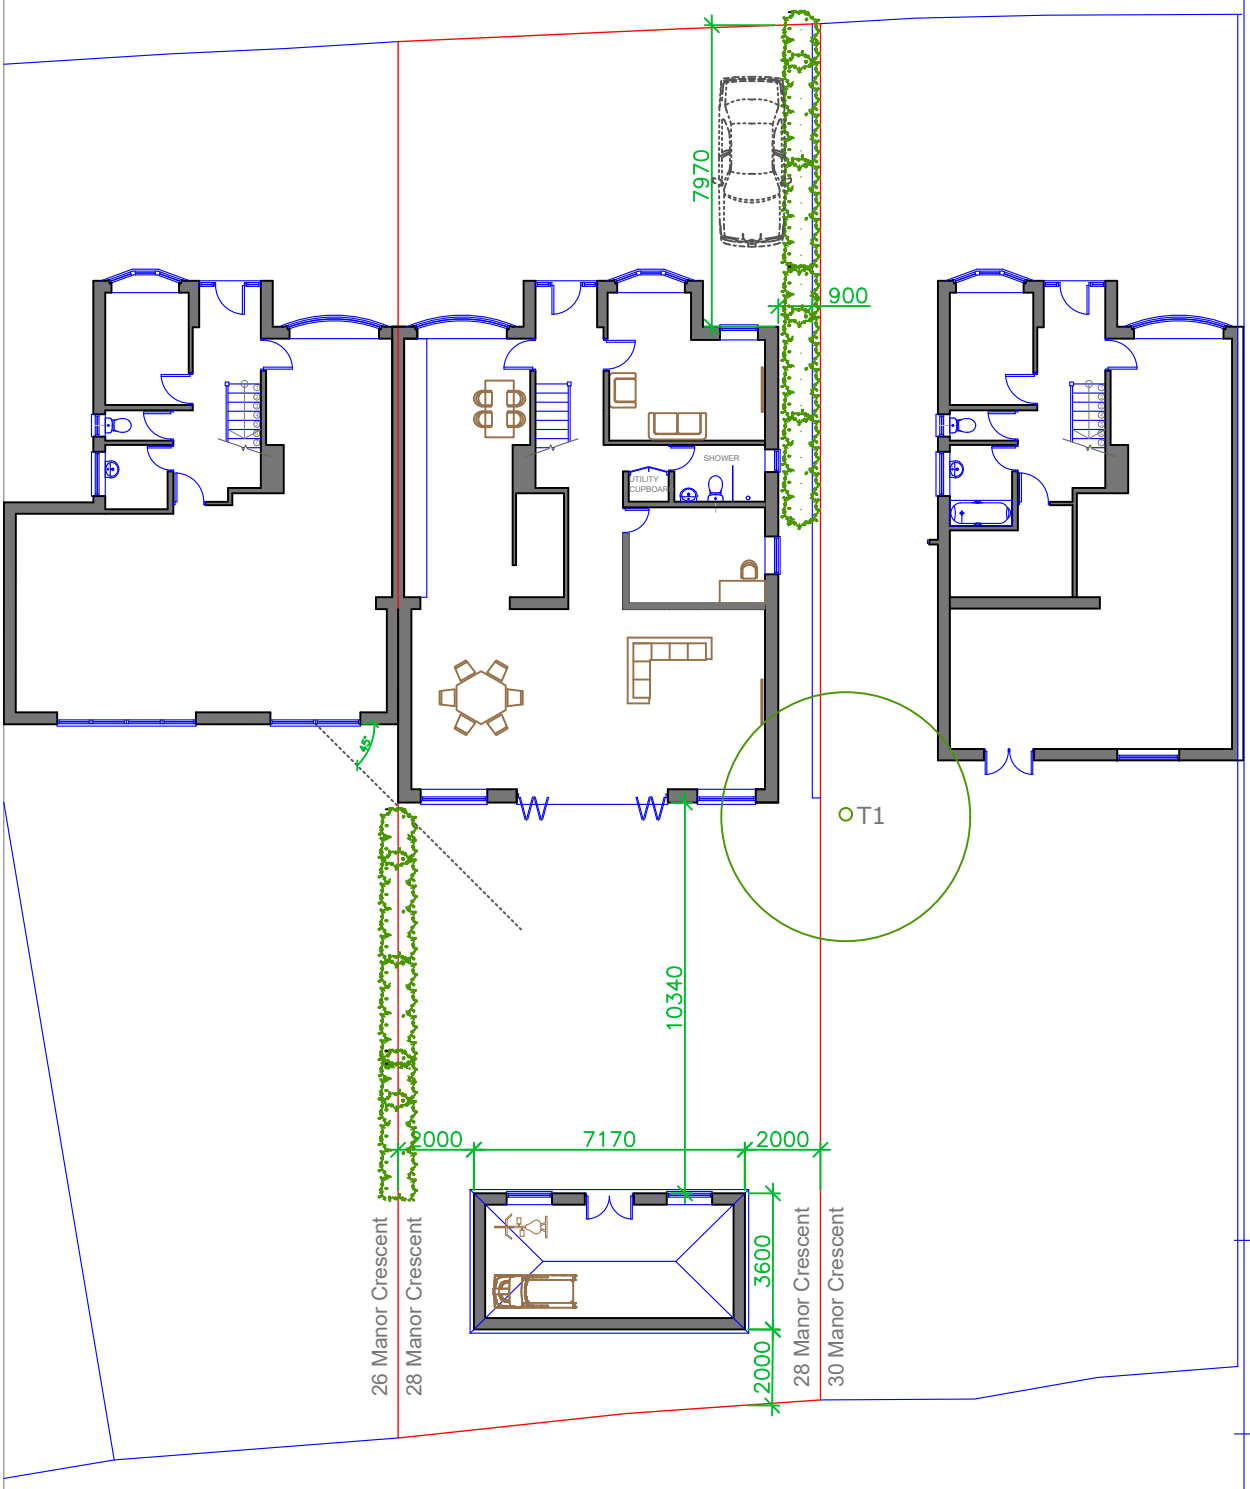


SITE BLOCK PLAN
AS PROPOSED

Notes:
All dimensions are in mm unless stated otherwise

Area Calculation

Original plot area excluding the original house: 344 m^2

Proposed plot area excluding the house with existing outbuildings and proposed extensions: 250m^2

Therefore, area of the plot remaining after extension: $\frac{266}{344}$ = 77% which is more than 50% of the original plot.

Therefore, the design proposal is believed to meet the planning regulations.

N

1000 4000
0 2000 7000

Prepared by:
A+L Architecture Studio, Hitchin

Address:
28, Manor Crescent
Hitchin, SG4 9LY

Drawing name:
Site Block Plan: As Proposed

Scale:
1:200 @ A4

Date drawn:
July 2024

Drawing number:
28MC-FP200
Rev 00