
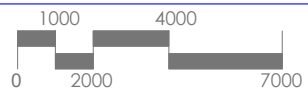


Notes:
All dimenions are in mm unless
stated otherwise

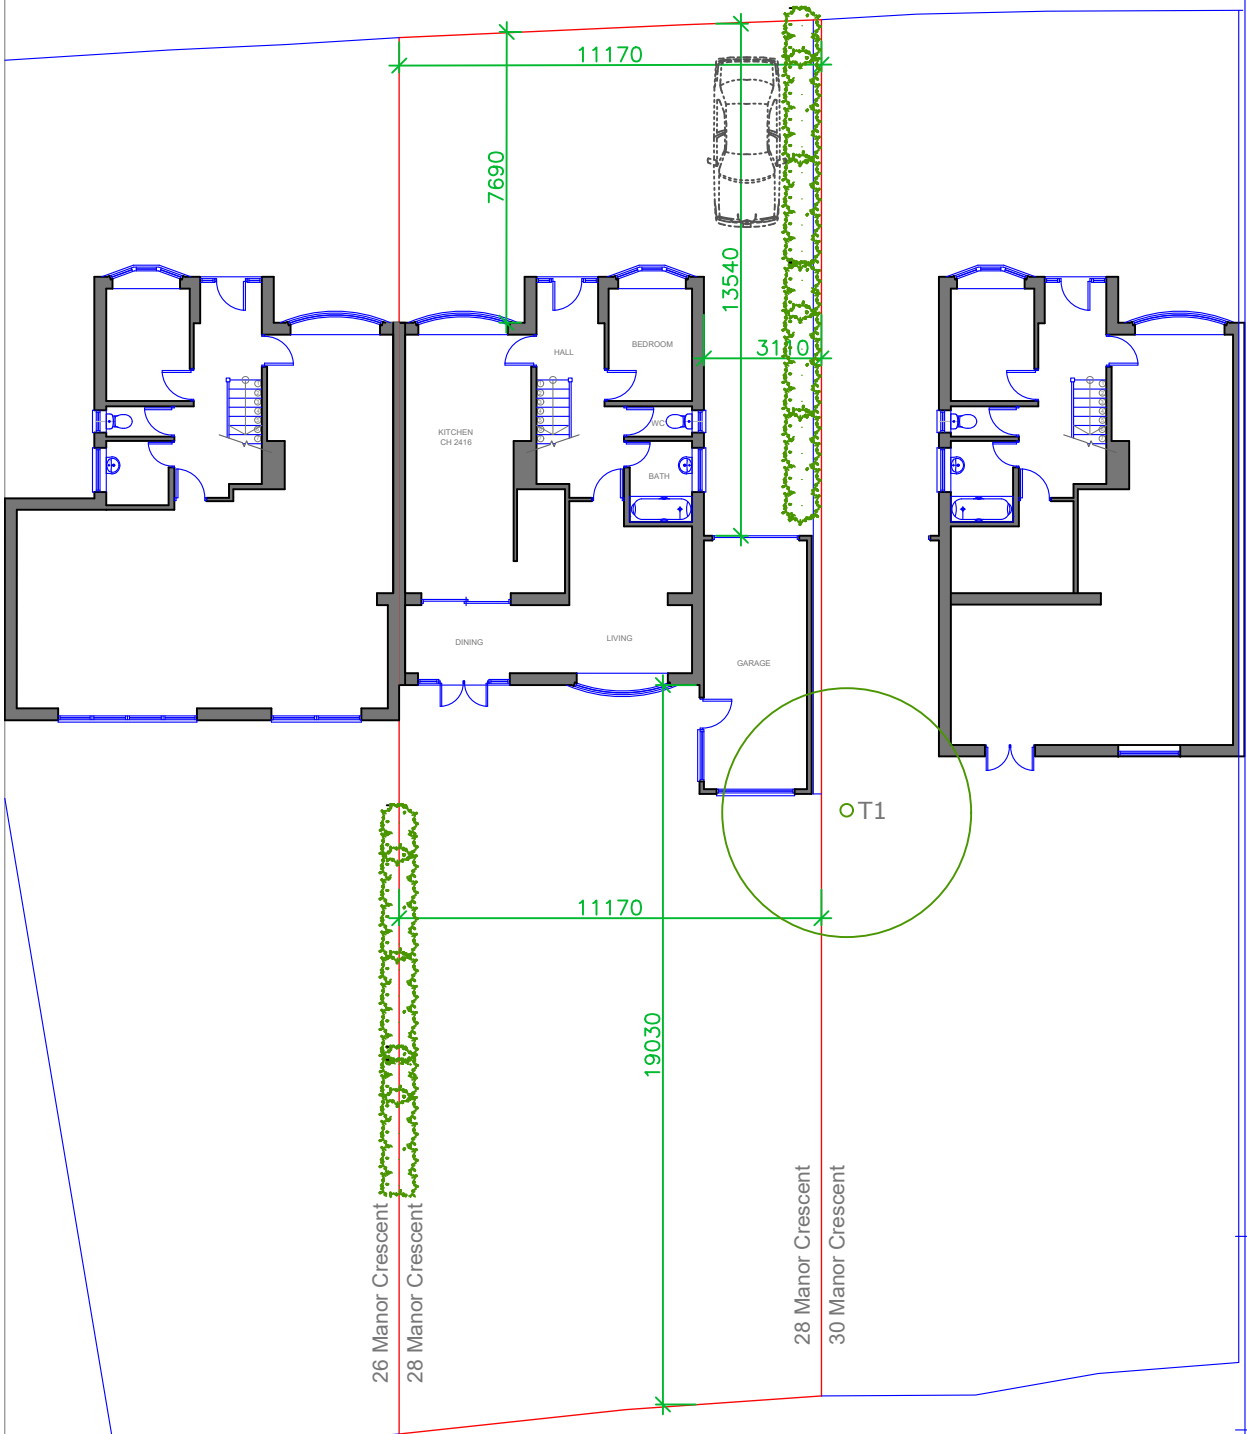

Prepared by:
A+L Architecture
Studio, Hitchin

Address:
28, Manor Crescent
Hitchin, SG4 9LY

Drawing name:
Site Block Plan: As
Existing

Scale:
1:200 @
A4

Date drawn:
July 2024

Drawing number:
28MC-FP100
Rev 00

 SITE BLOCK PLAN
AS EXISTING