


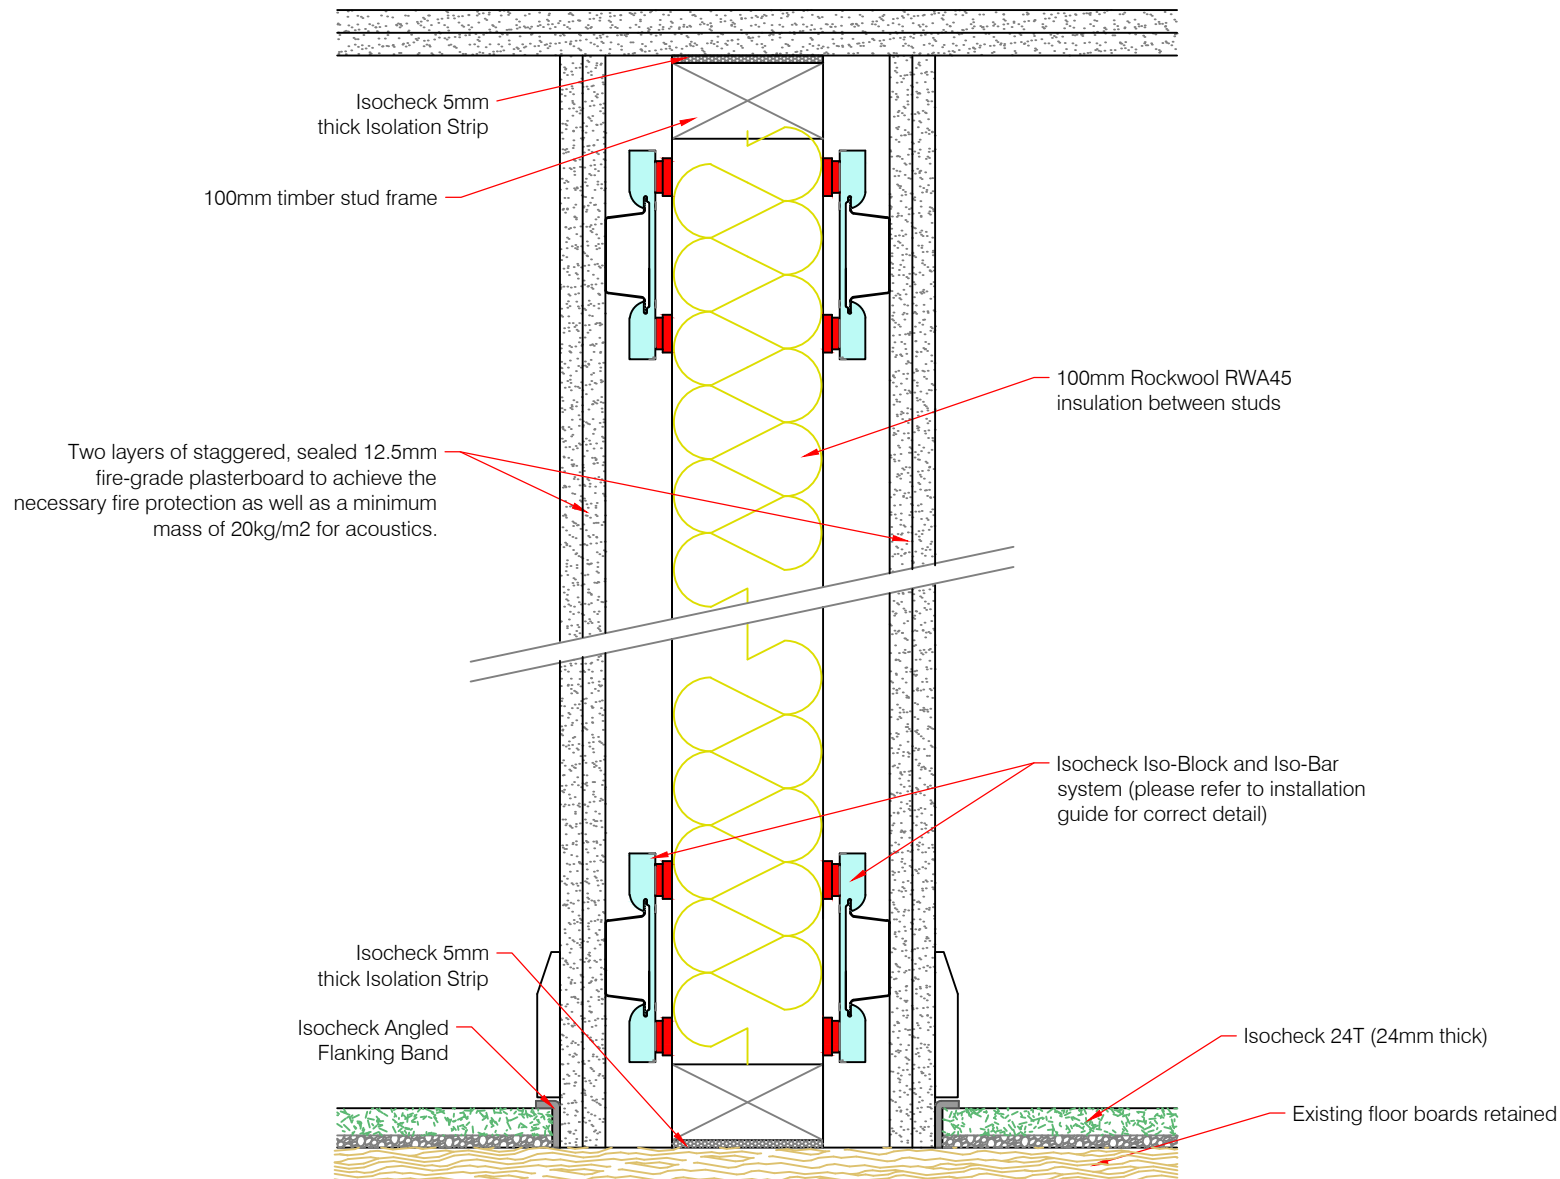

Recommendations regarding the methods, use of materials and construction details are given as a service to designers and contractors.

Architects or other professionals must make their own assessment and interpret the suitability of the drawings for their own individual project, with reference to fire protection and structural integrity. Isomass Ltd cannot accept responsibility for any loss, damage or other liability resulting from such use, as the detail's primary purpose is to provide guidance on acoustic/sound insulation to comply with design criteria or mandatory pre completion sound tests (within the building regulations). Changes to the Building Control Process, also now effective from 1st Oct 2023 further embrace the importance of these details, as it is essential that this information is followed, or if challenged, both agreed and amended. It is therefore the responsibility of the builder/contractor to report and agree any such variations so that our details can be approved and amended accordingly. All acoustic advice pertaining to these details is available upon request from Isomass Ltd. More information and additional design details for this and other Isomass systems are available for download from our web site.

A4

Scale 1:5

Issue: 20.10.25

isomass™
building acoustics

Isomass Ltd.
St Johns Innovation Centre,
Cowley Road, Cambridge,
Cambridgeshire CB4 0WS

T: 0330 175 8228
E: info@isomass.co.uk

www.isomass.co.uk

Isomass acoustic systems

1 John Street, Royston
New Separating Wall Detail