
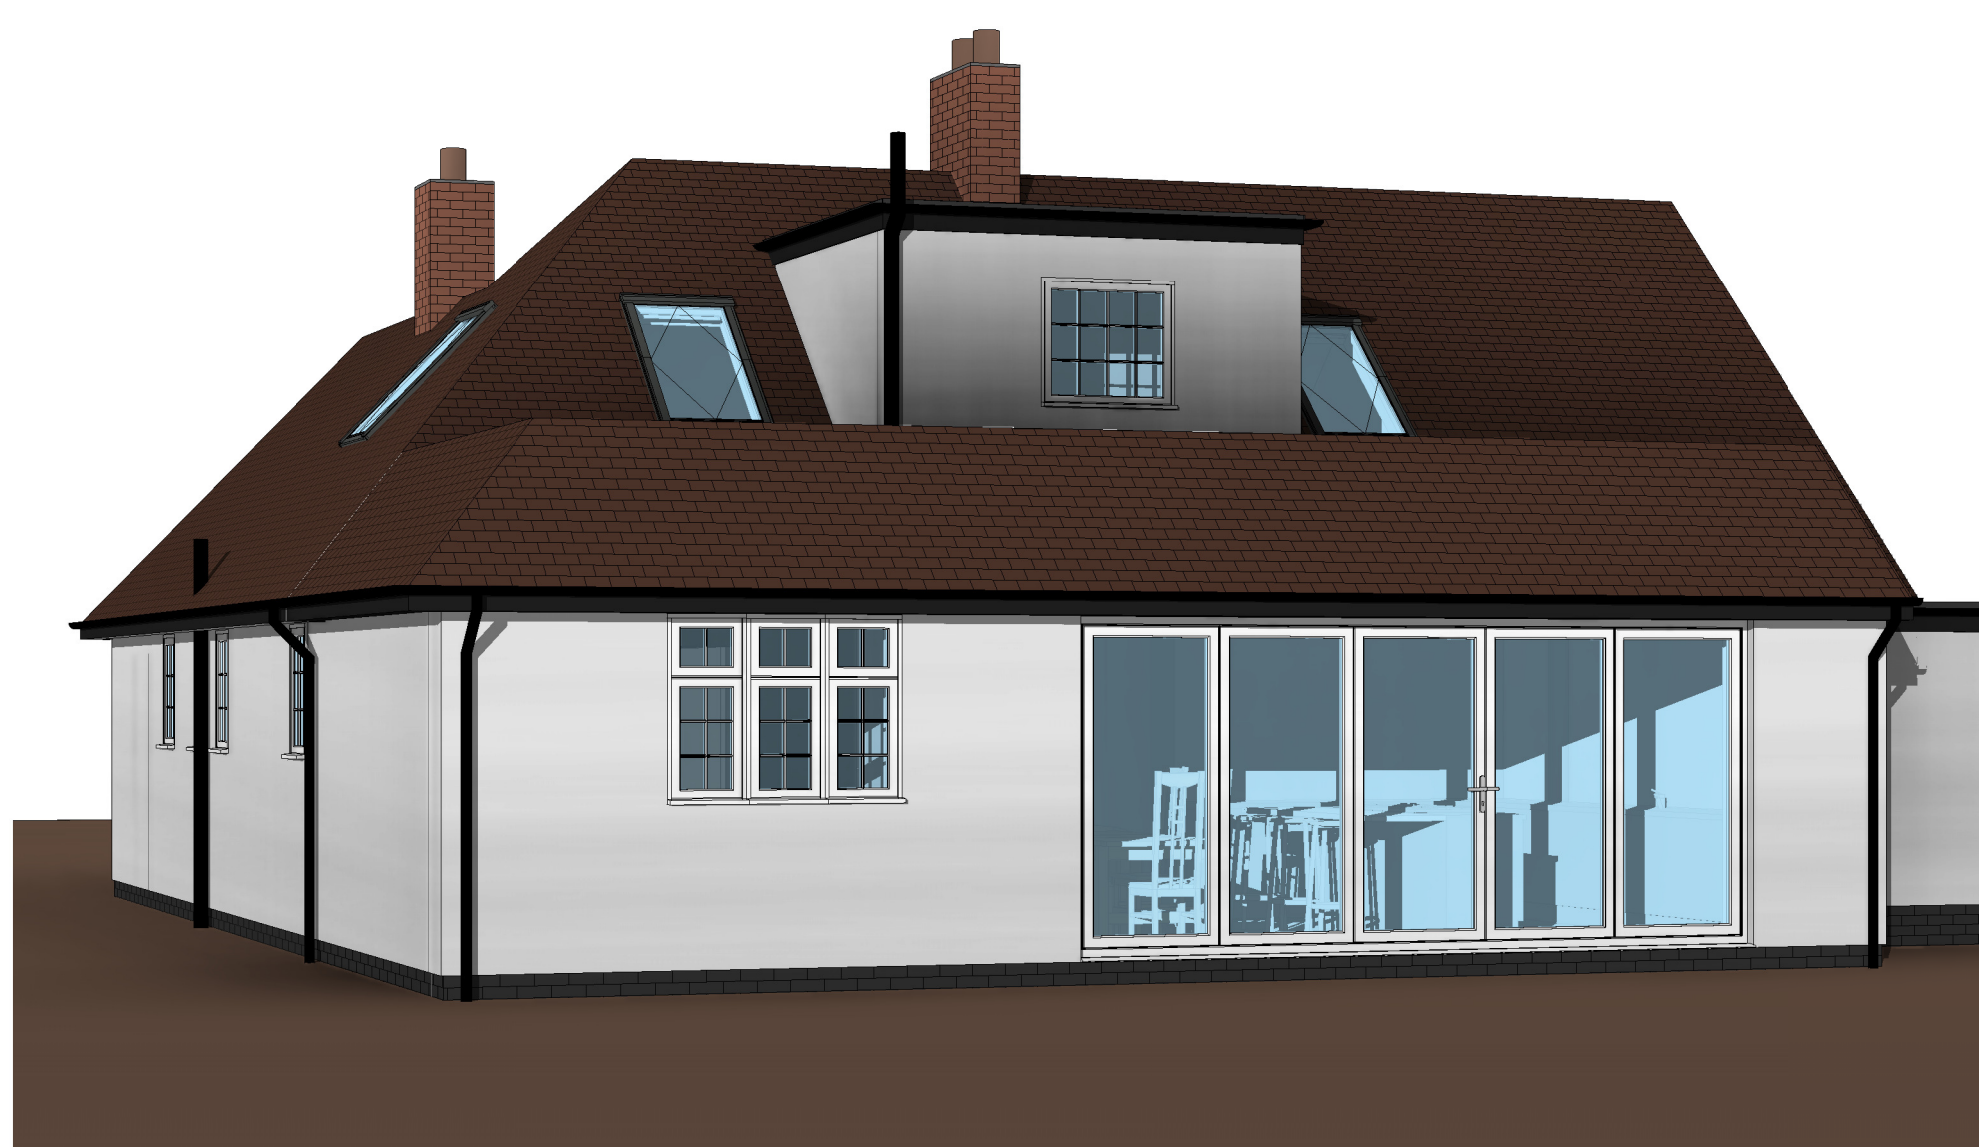
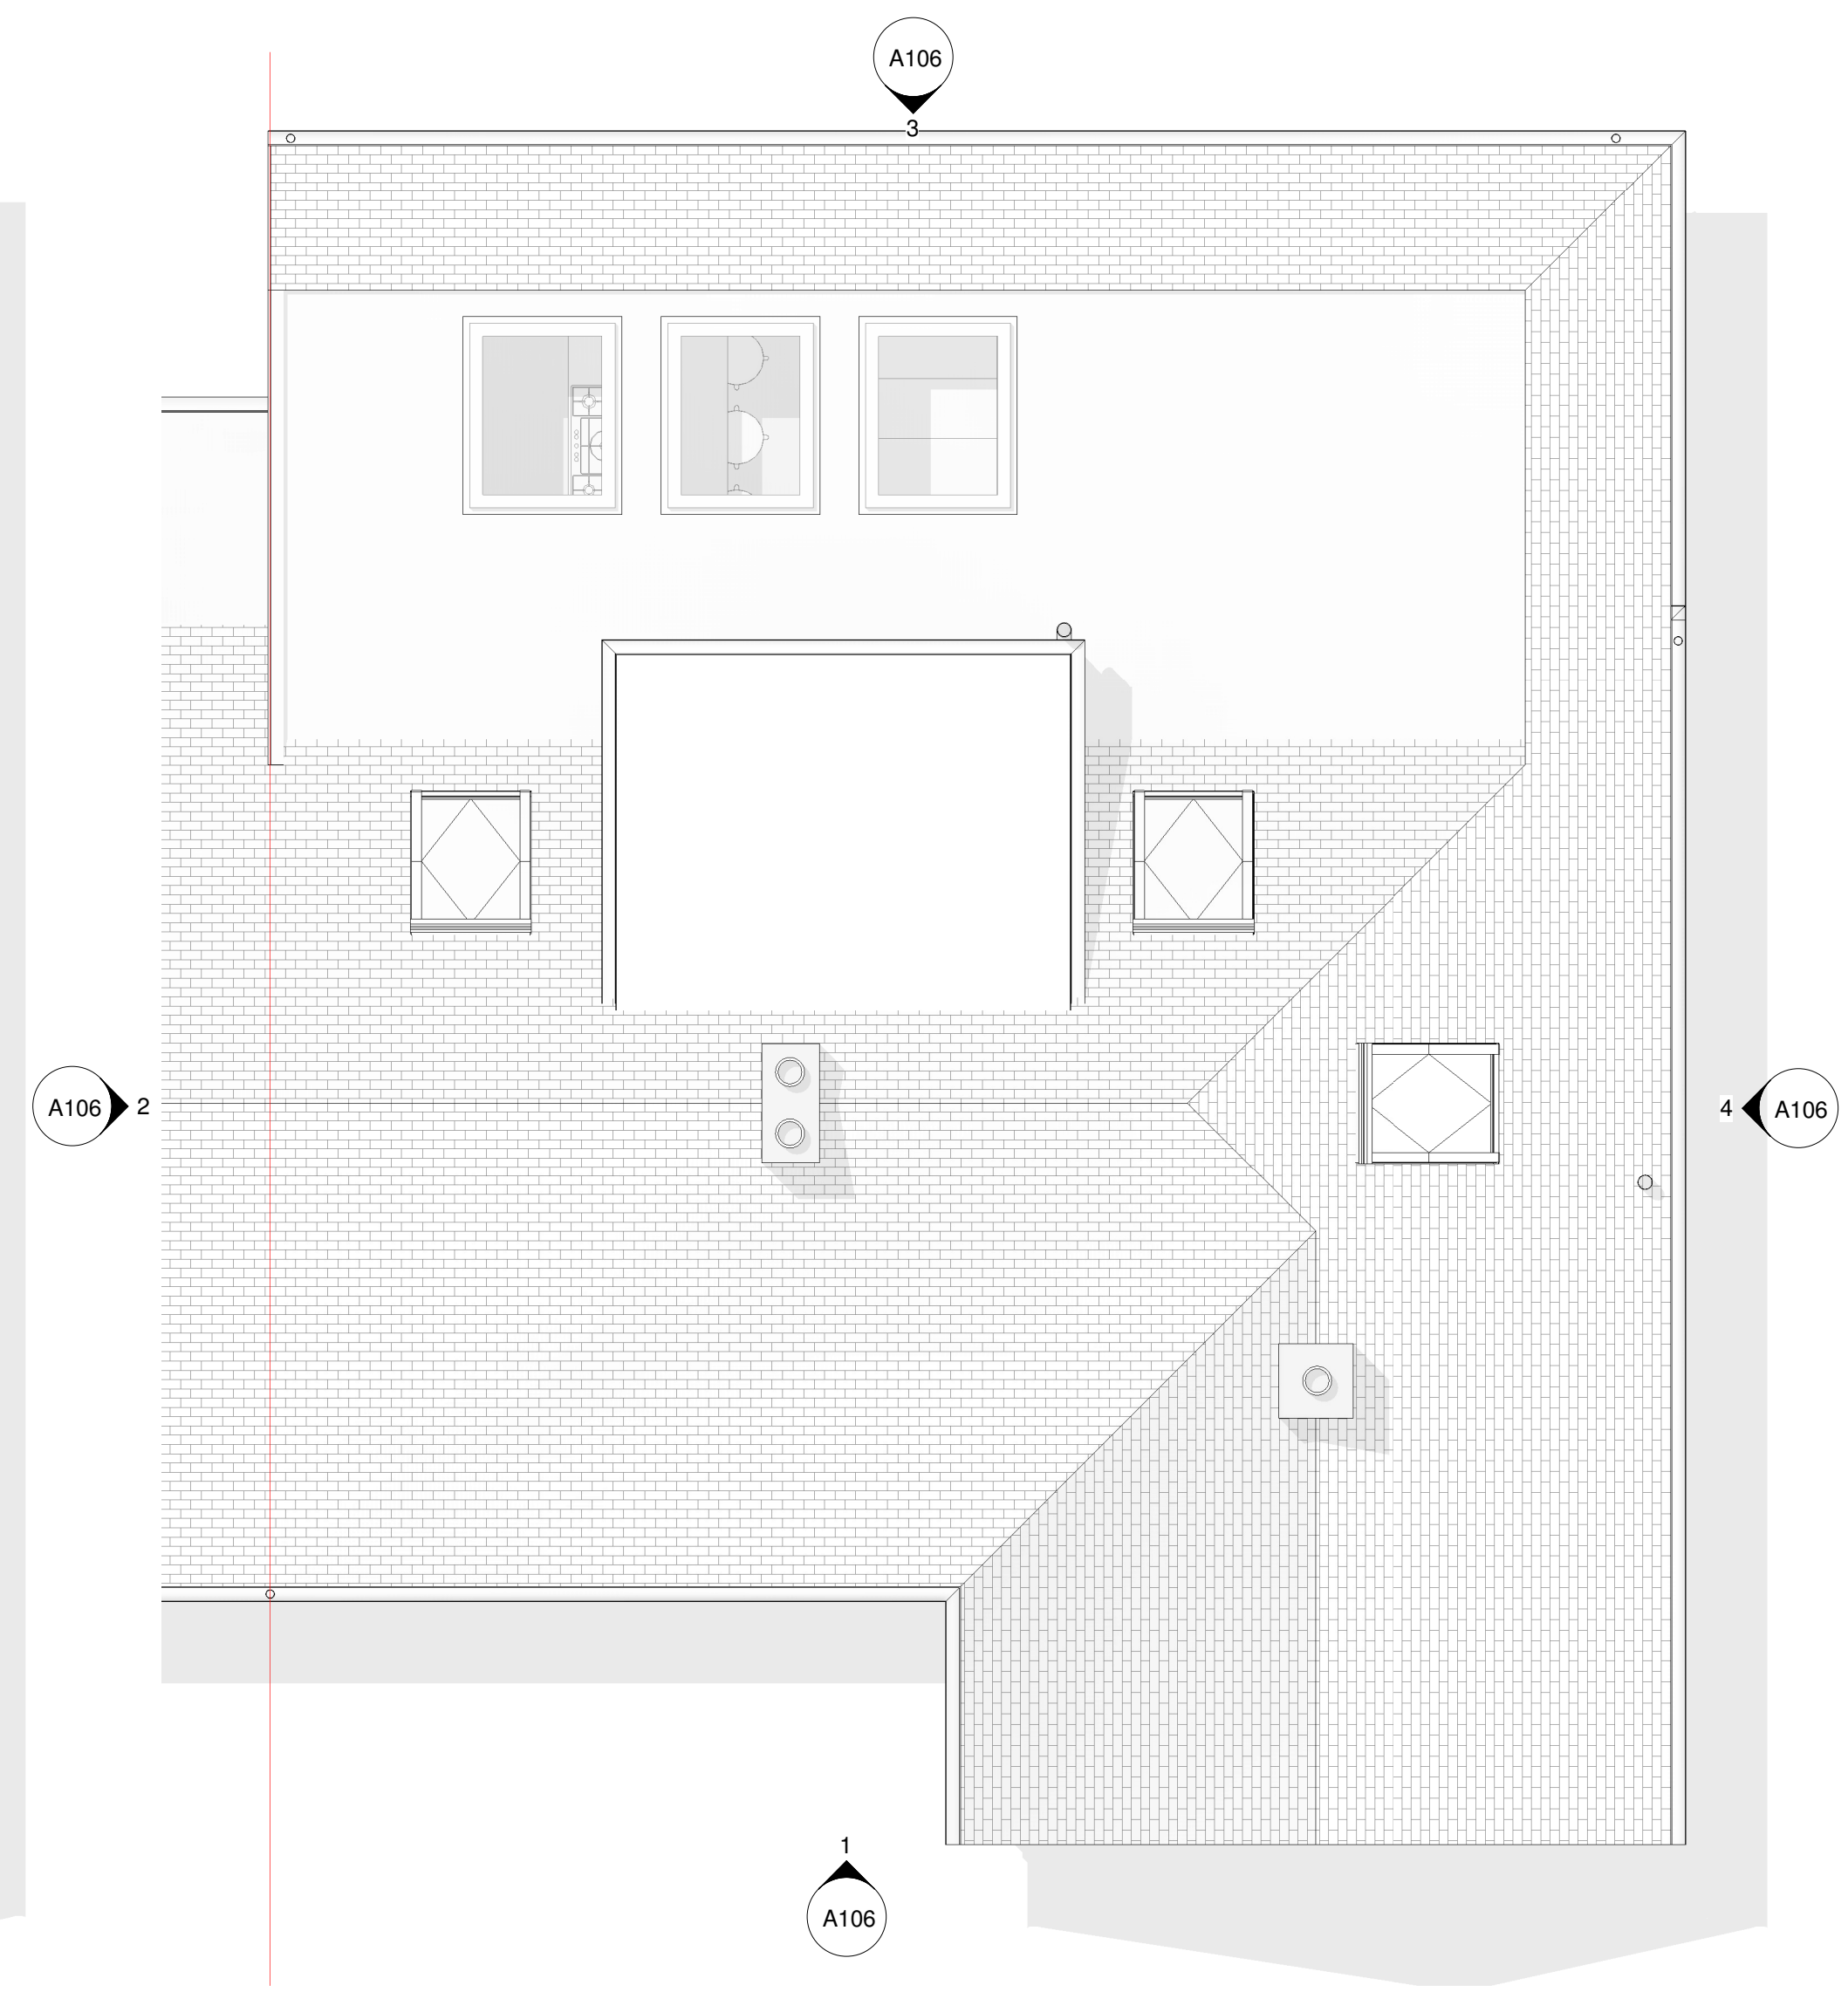
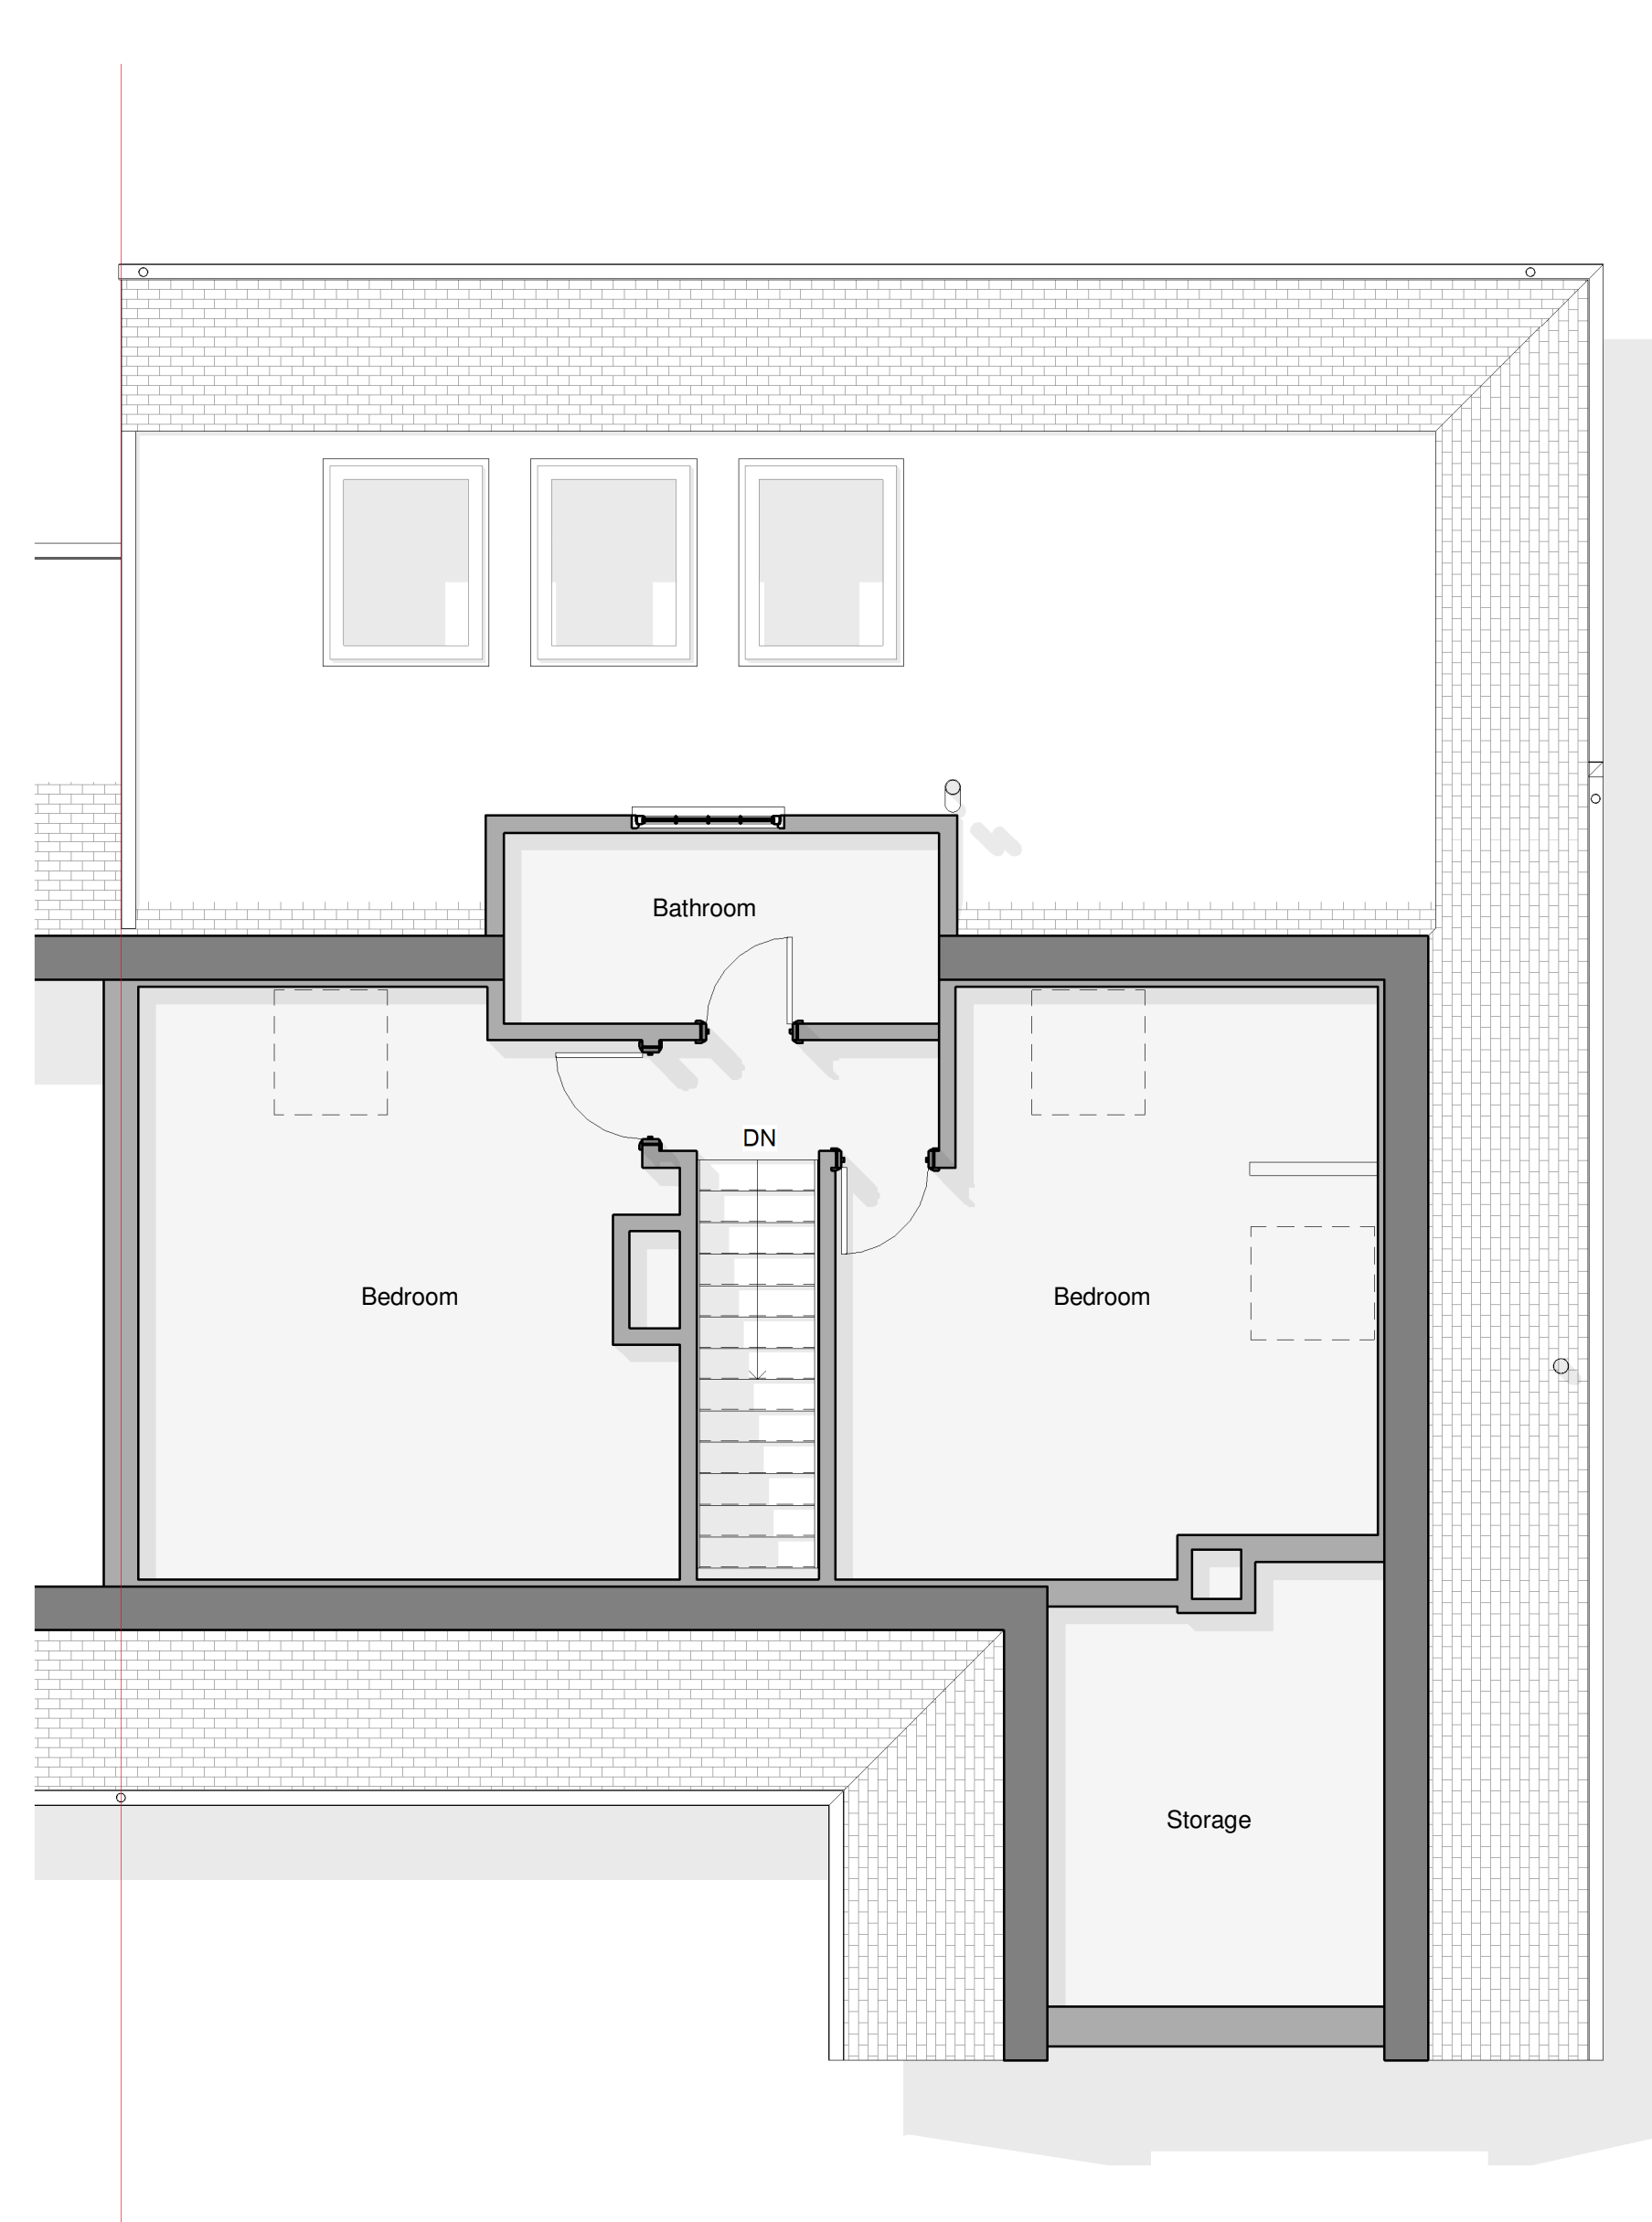


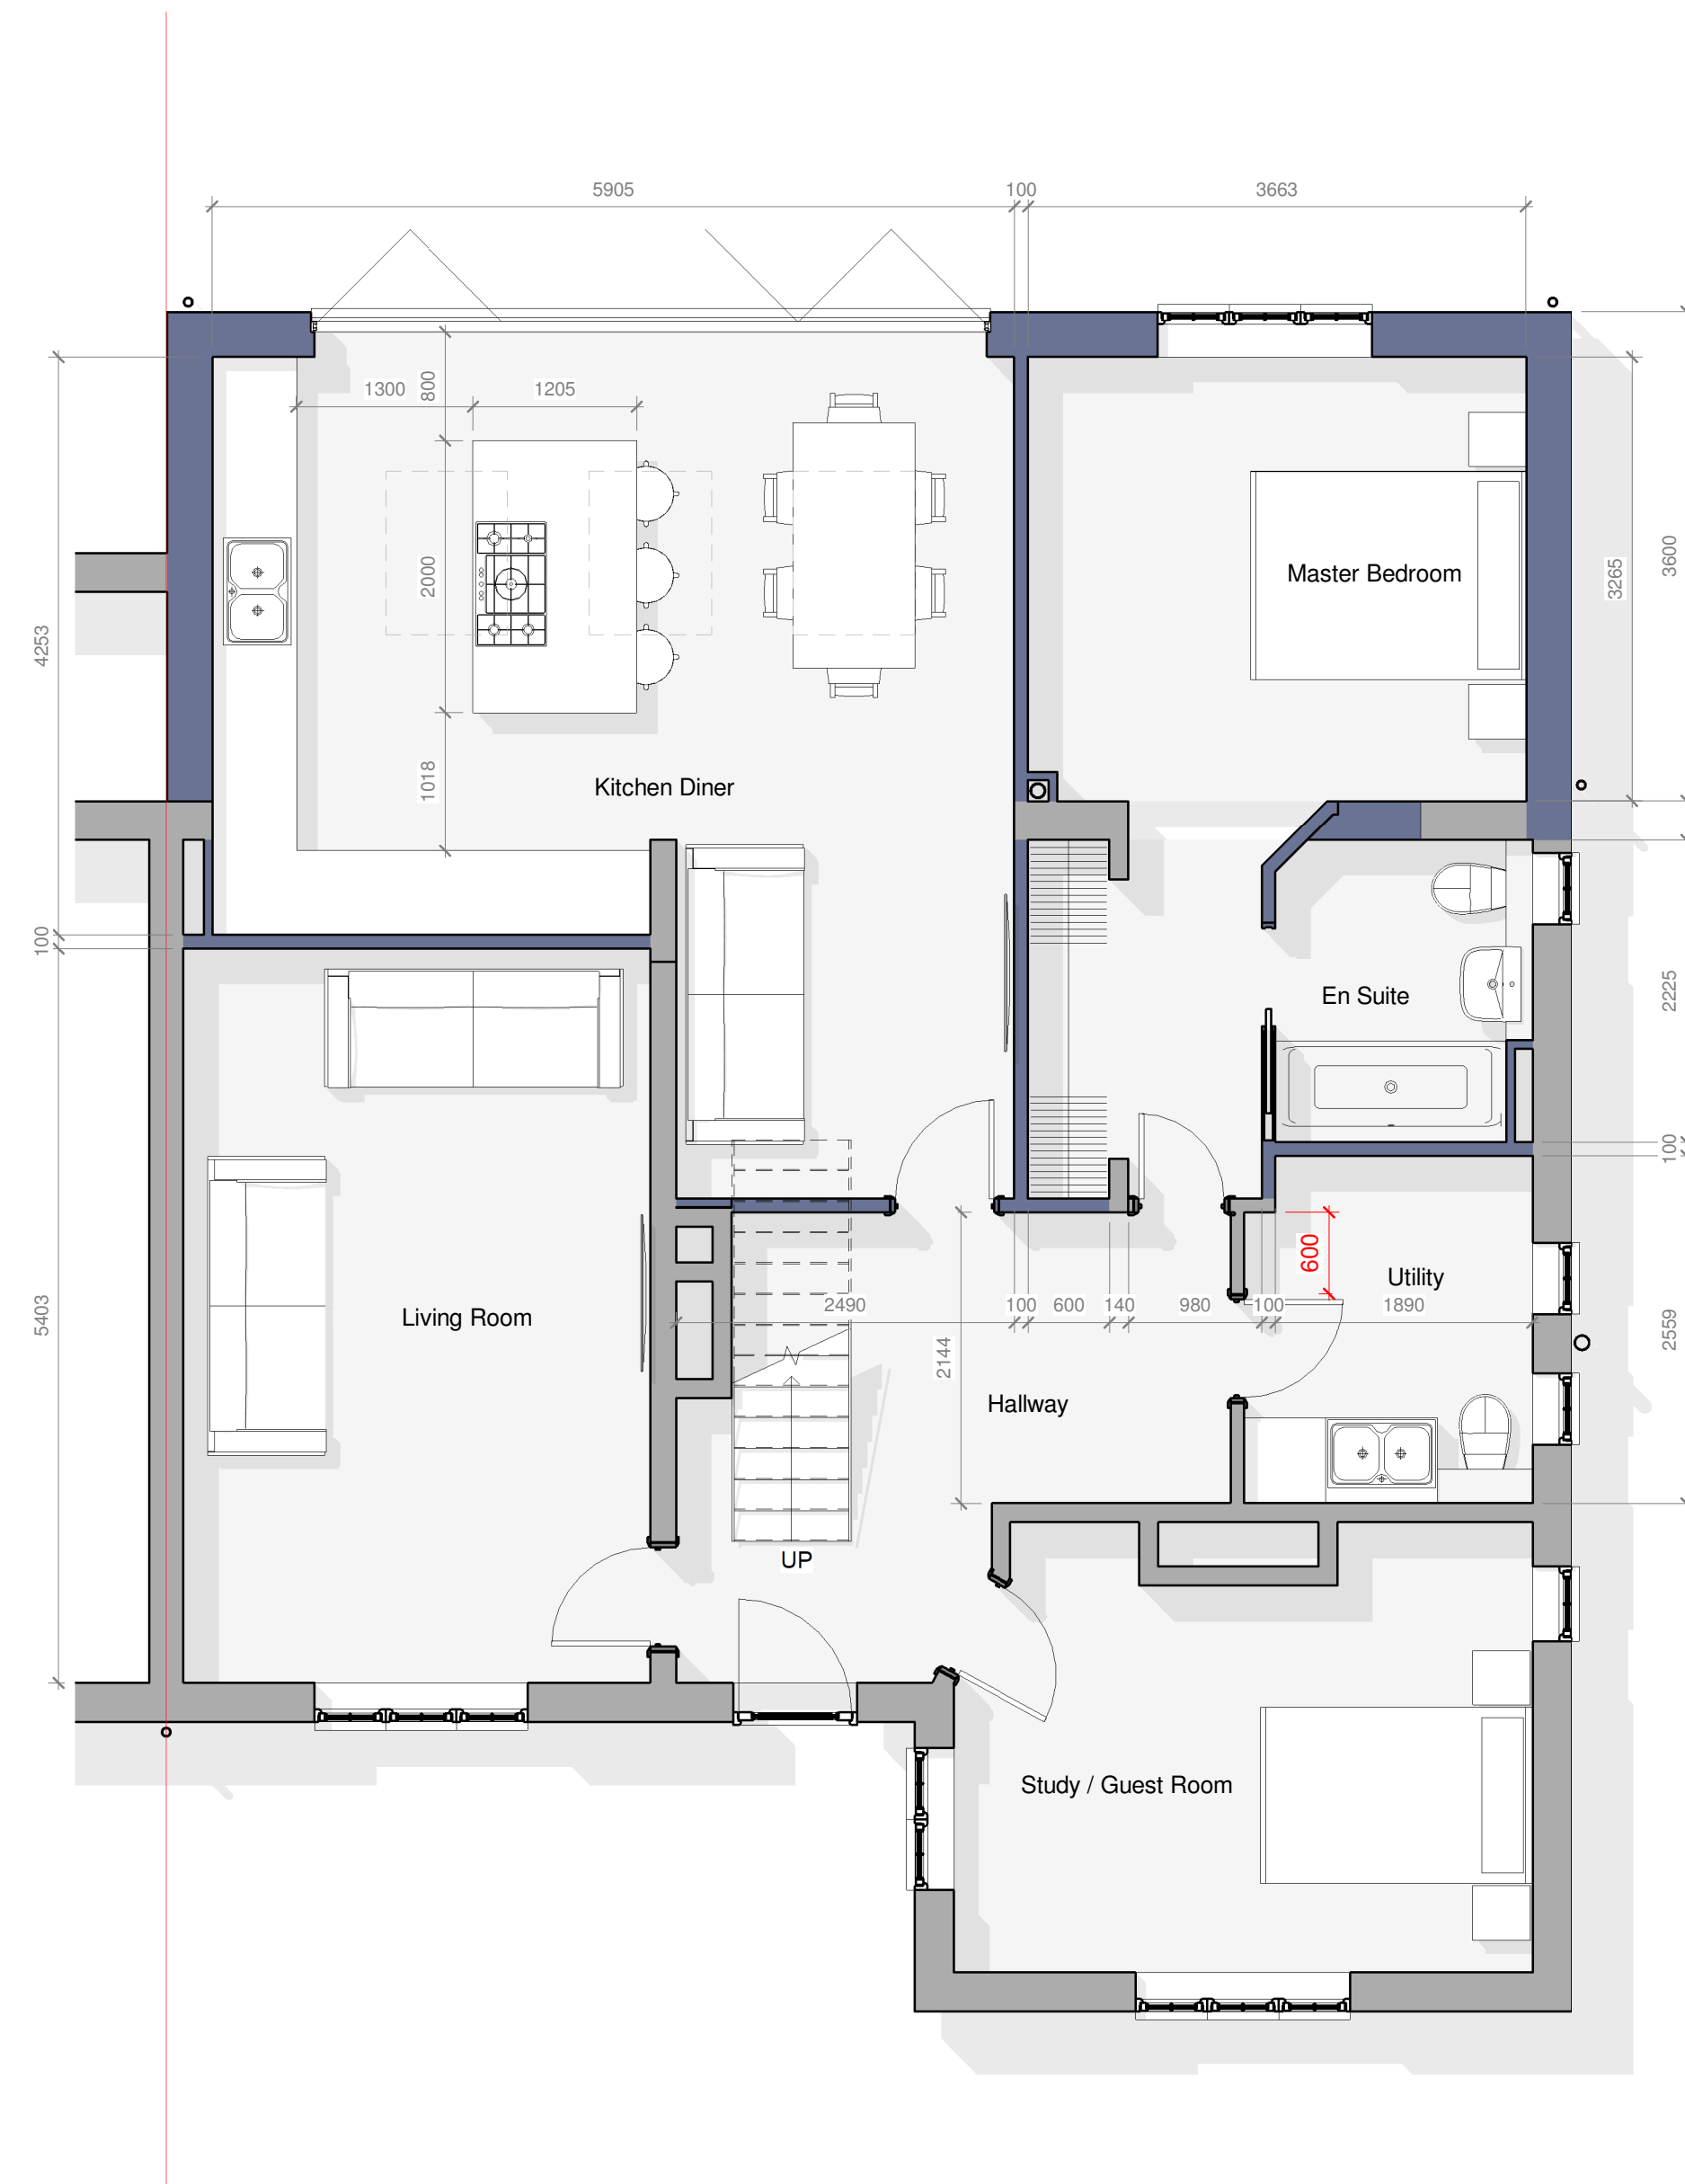


LEGEND:	
	Existing construction to be retained.
	Existing construction to be demolished.
	Proposed new construction.

EXTERNAL MATERIALS:	
External Walls	- Painted rough cast render to match existing - Brick plinth painted back to match existing.
Flat Roof	- Dark grey EPDM Membrane.
Pitched Roof	- Plain tiles to match existing.
Fascia	- Painted timber to match existing.
Windows	- White UPVC with flush casements & External glazing bars
Rooflight	- Flat glass by roofmaker or similar.
Bifold Doors	- Powder coated aluminium.
Rainwater Goods	- Black UPVC to match existing.

0	1 to 50		5m
1	21.05.25	Gable end indicated at party wall	
Rev	Date	Details	
Issued for:			
		Drawn	Checked

Project/Client:	Project No:
19 Rowan Crescent	Project Number
	Dwg No:
	A105
	Rev:
	1
Drawing:	Scale:
Proposed Plans	1 : 50 @A1
	Drawn By:
	Author Date:
	Checked By:
	Checker Date:

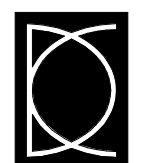

D.Chandler Architectural Design Ltd

61 Gernon Road, Letchworth, Hertfordshire, SG6
3HS
daniel@dcarchitectural.org - Tel: 01462 640650 - M: 07901864742