


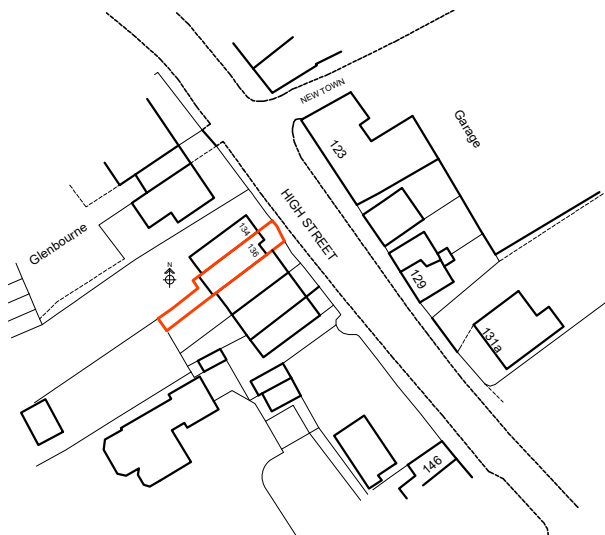

Ordnance Survey (c) Crown Copyright 2026. All rights reserved. Licence number 100022432

THIS DRAWING PRINTED ON A4 SIZE PAPER



Home Extension Designs

HOME EXTENSION DESIGNS LTD
REAR OF 62 BRIDGE ROAD EAST
WELWYN GARDEN CITY
HERTS AL7 1JU
tel : 01707 393971
e:info@hed.co.uk

Project:

136 High Street, Codicote

Drawing Title:

LOCATION PLAN

Drawn By: ALI Scale: 1:1250 Date: May 2026

Dwg Status: PLANNING Checked:

Drawing No: 6375-OS1 Revision:

LOCATION PLAN

1:1250

