


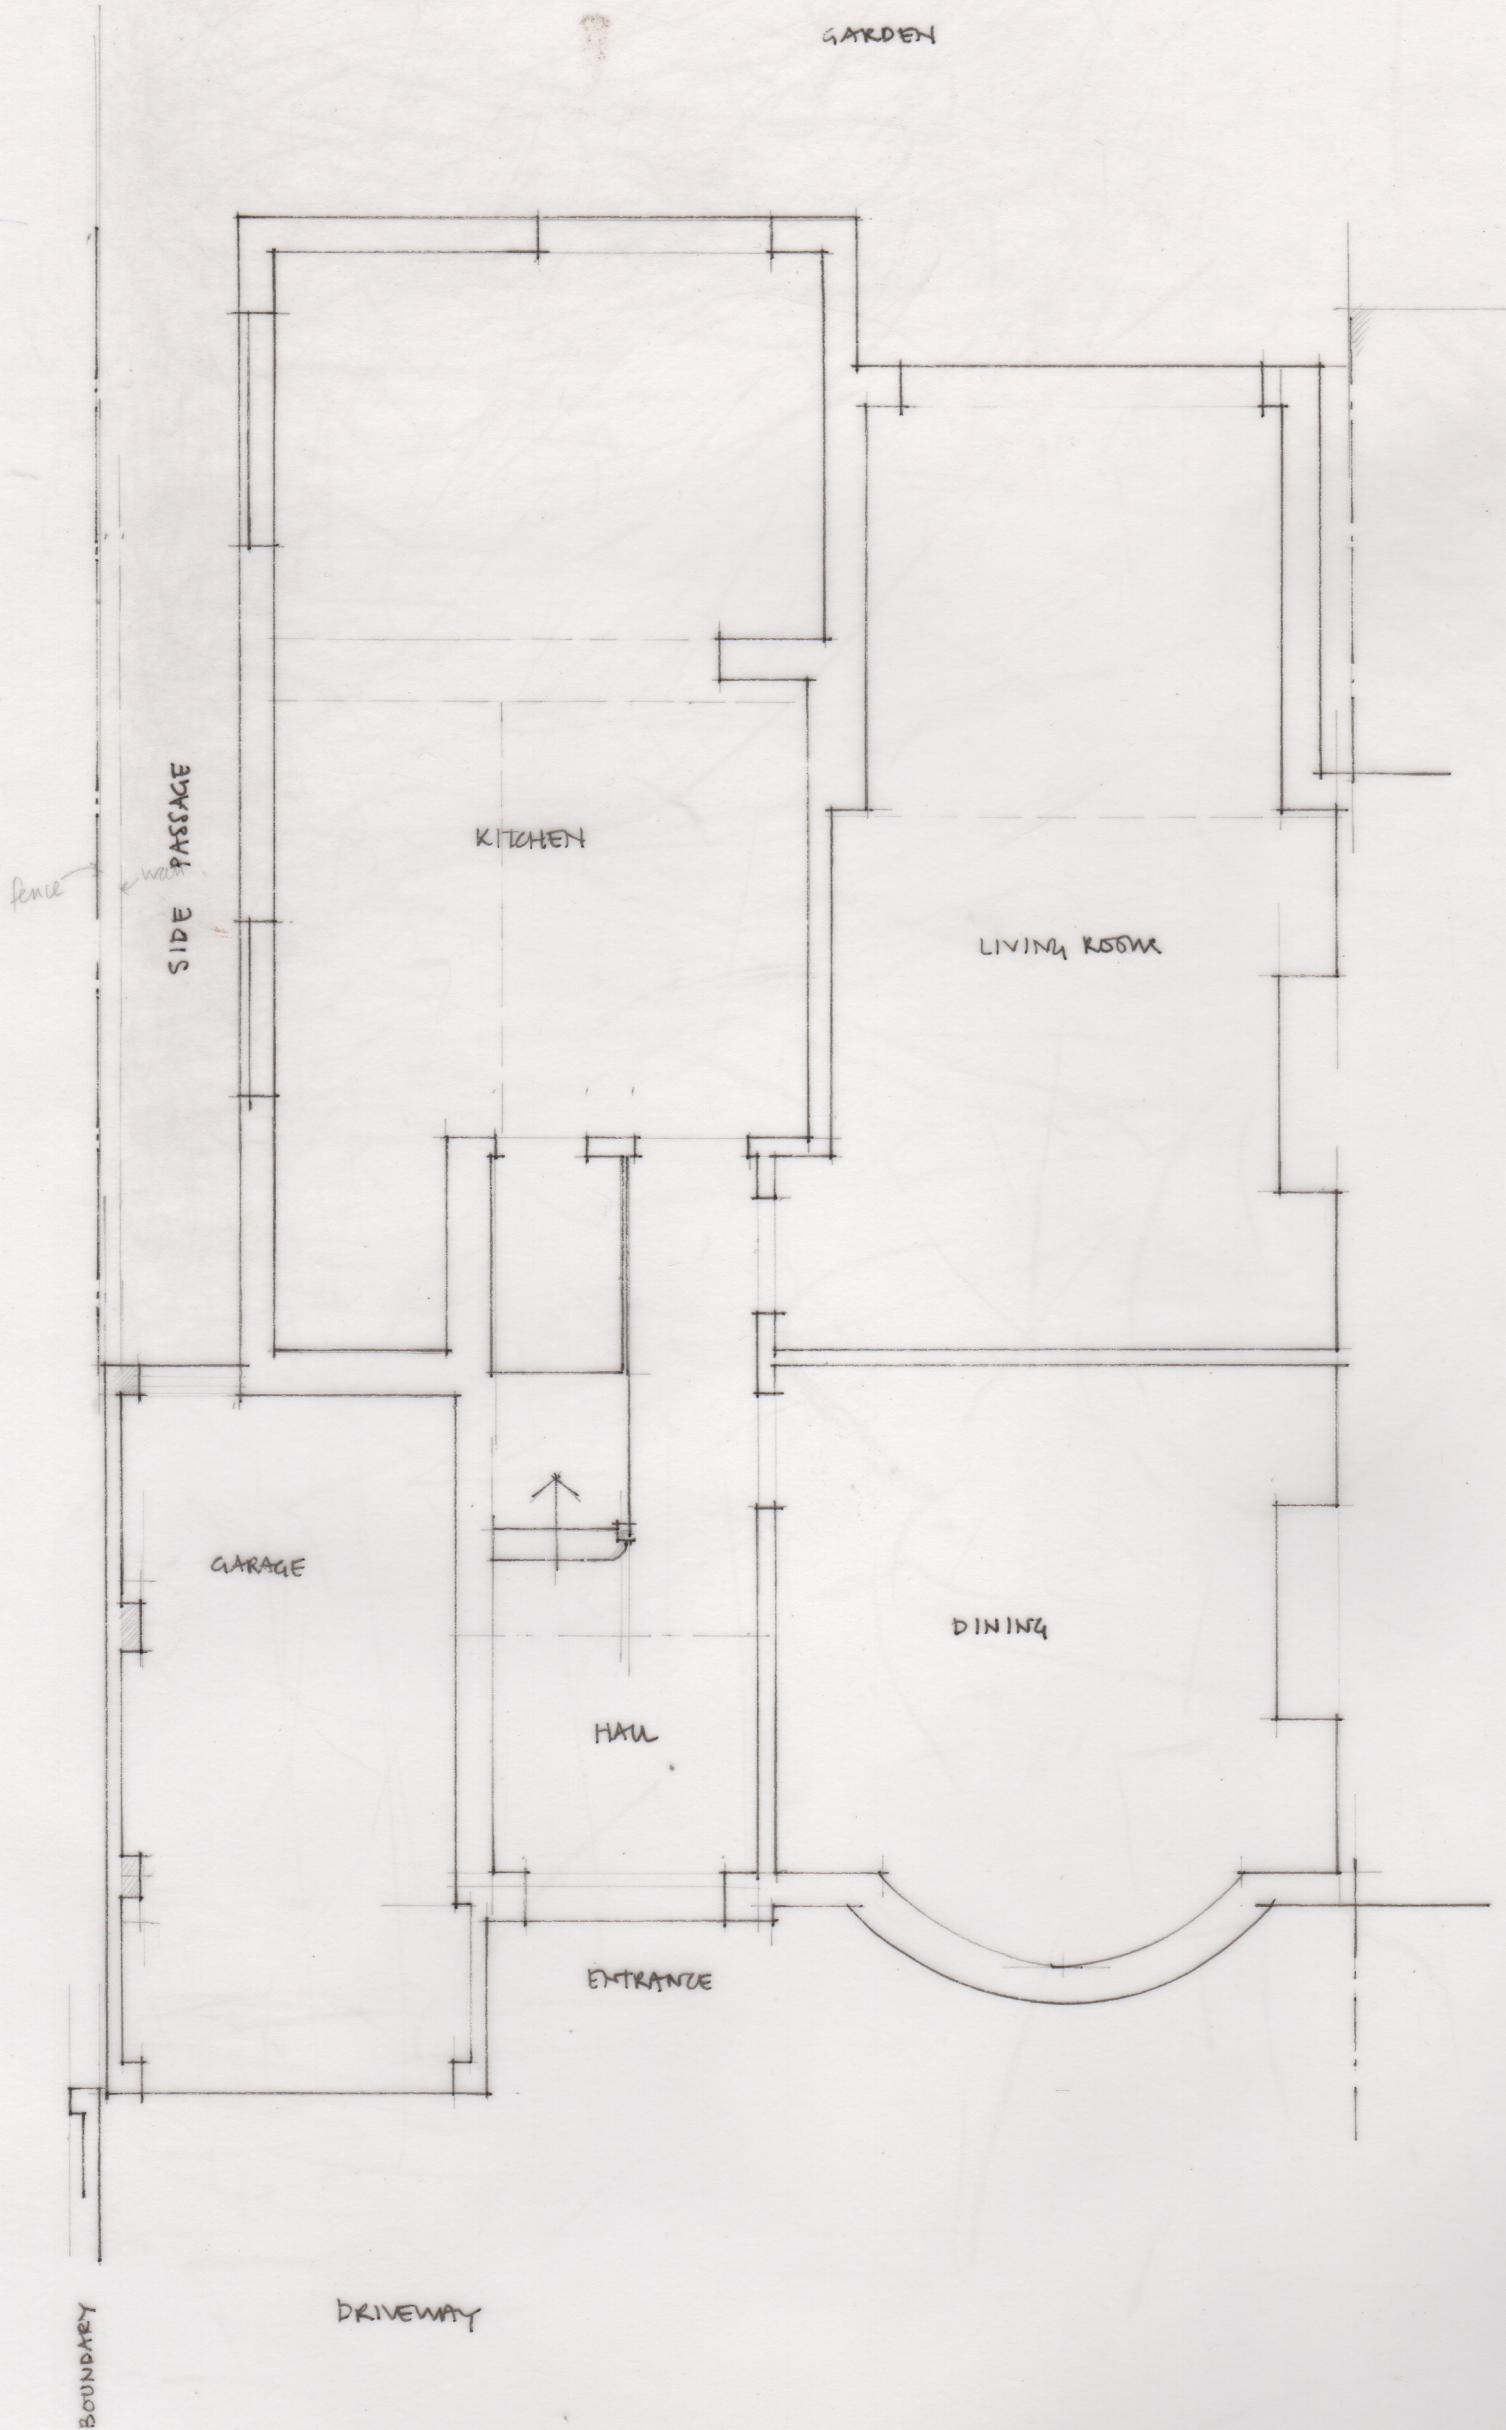

0 1 2m

JEREMY WILLIAMS LEROY
RIBA CHARTERED ARCHITECT

NO 1 THE LIMES HITCHIN HERTS SG5 2AY
TEL/FAX 01462 624740

84 WEST HILL
HITCHIN
GARAGE REDUCTION AND FORMATION OF
FRONT PORCH
EXISTING PLAN

NOV 2025

1.50@A3

E1