



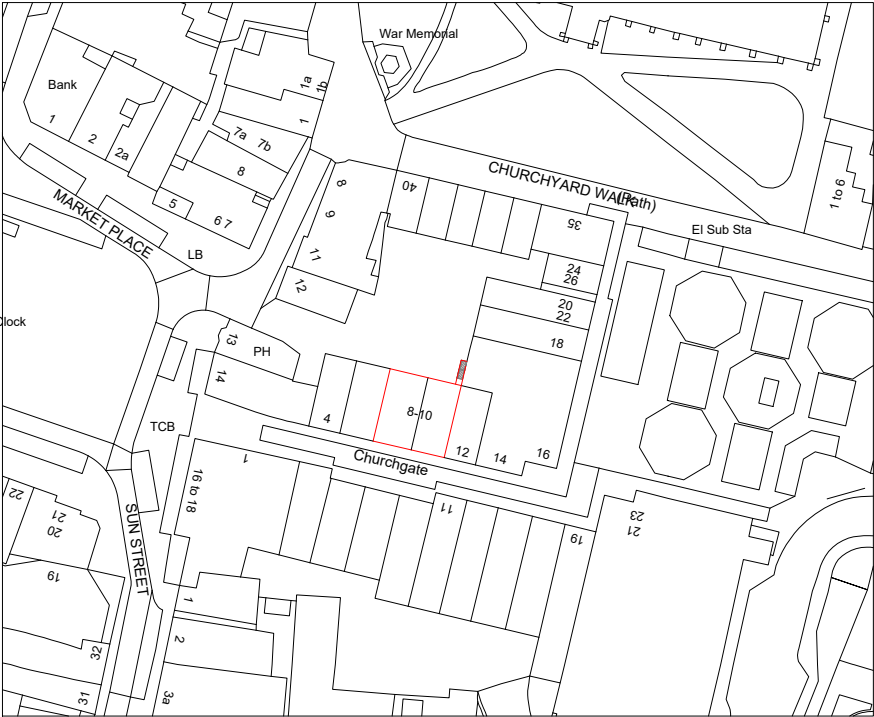

Ordnance Survey, (c) Crown Copyright 2025. All rights reserved. Licence number 100022432


Location Plan

Scale:1:1250

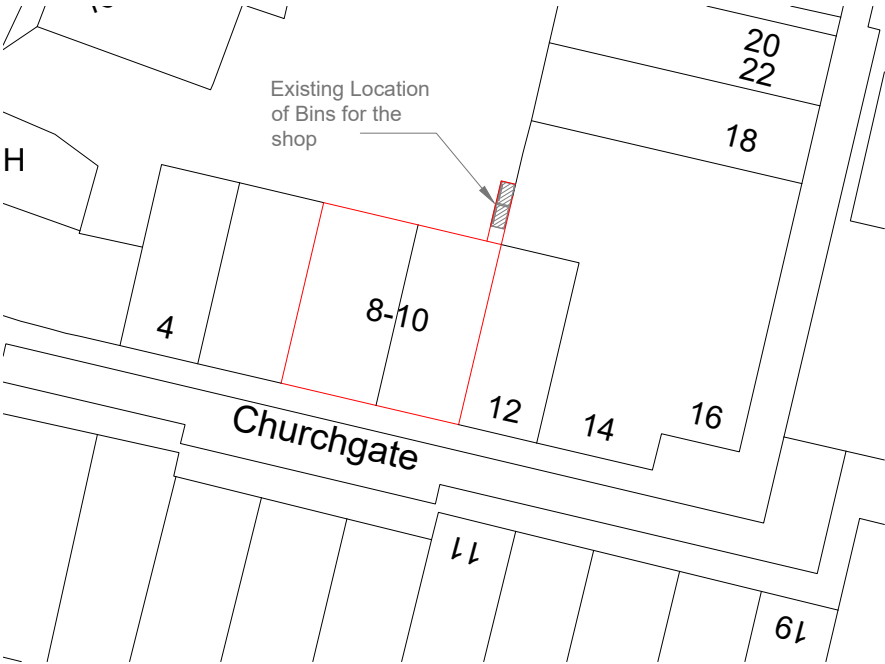

Block Plan

Scale:1:500

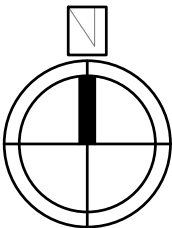

Project:	Title:	Scale: 1:1250/500@A3
8-10 Churchgate Hitchin SG5 1DN	Location Plan Block Plan	Date: 10 . 2025
		Drawing No.: 236 - 05/MT
		Revision