


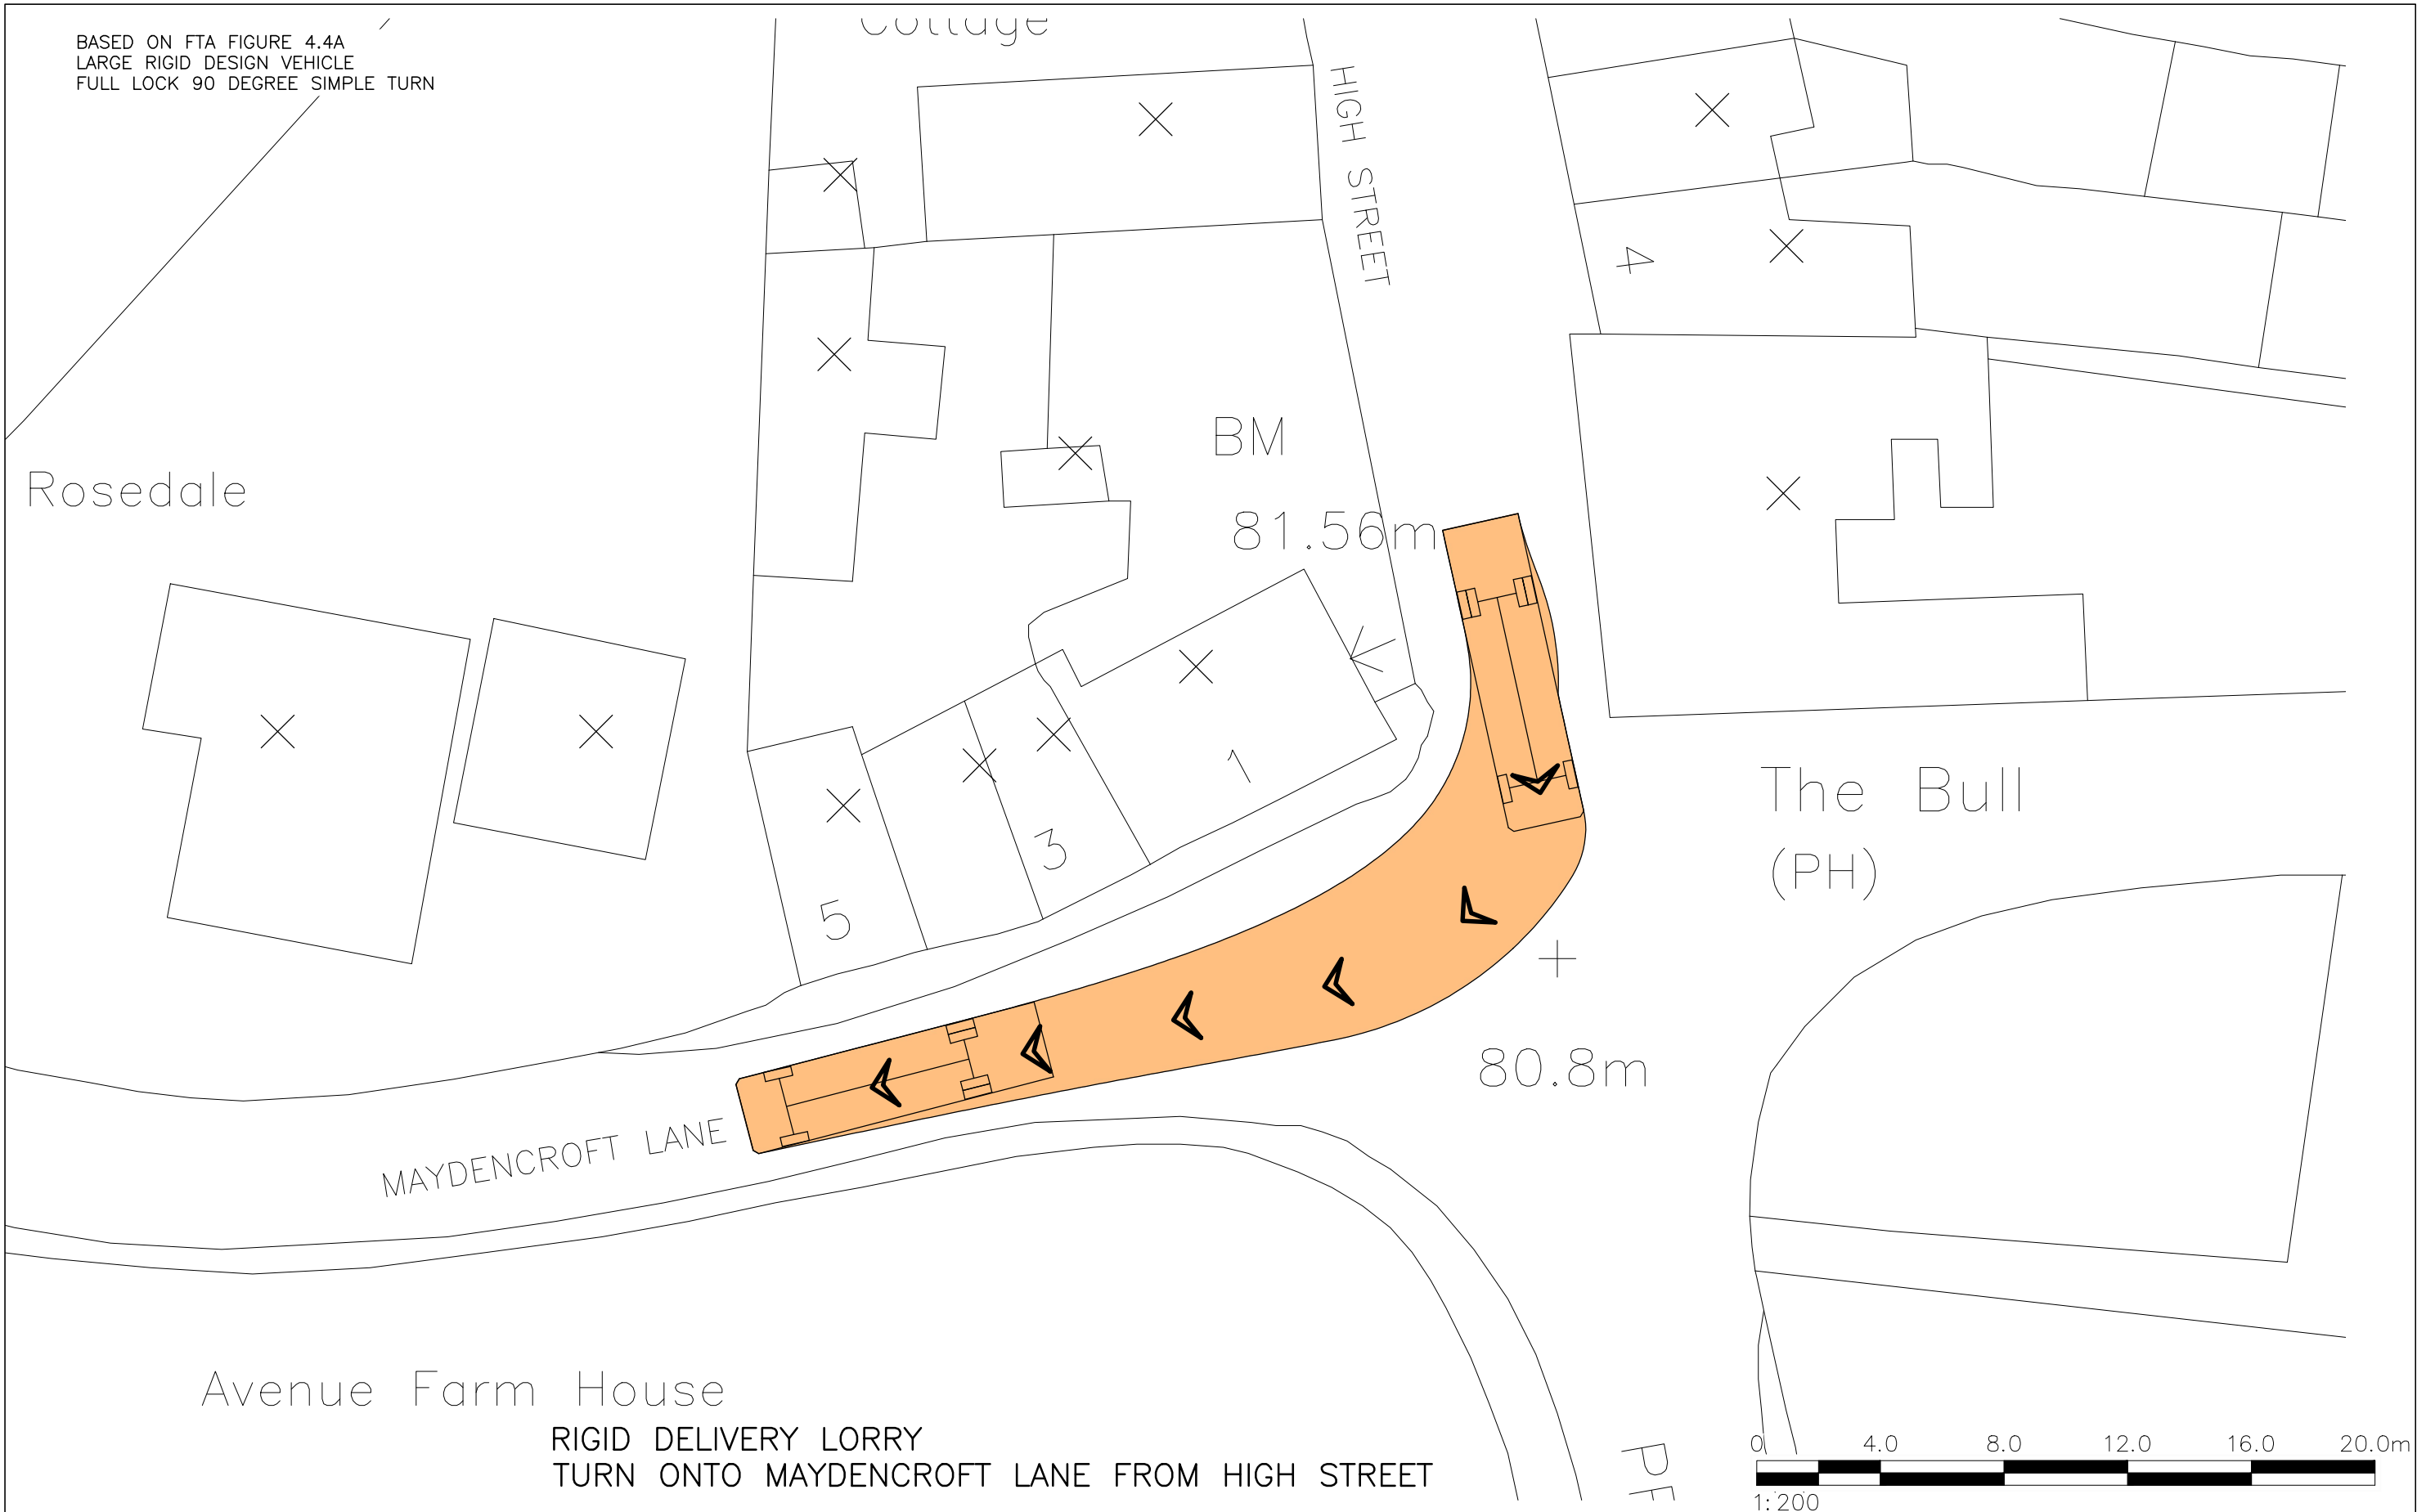

NOTES AND REVISIONS All stated dimensions must be verified on site. Lobs Design must be advised of any discrepancies. This drawing must be read together with the specification/Bill of Quantities and related drawings. This drawing is for the purpose of obtaining Planning & Building Regulations Approval only. Should the contractor use them to build from then they assume full responsibility for the design. <table><tr><td>REV</td><td>DESCRIPTION</td><td>DRWN</td><td>CHKD</td><td>DATE</td></tr><tr><td>-</td><td>-</td><td>-</td><td>-</td><td>-</td></tr></table>	REV	DESCRIPTION	DRWN	CHKD	DATE	-	-	-	-	-	
	REV	DESCRIPTION	DRWN	CHKD	DATE	
	-	-	-	-	-	