


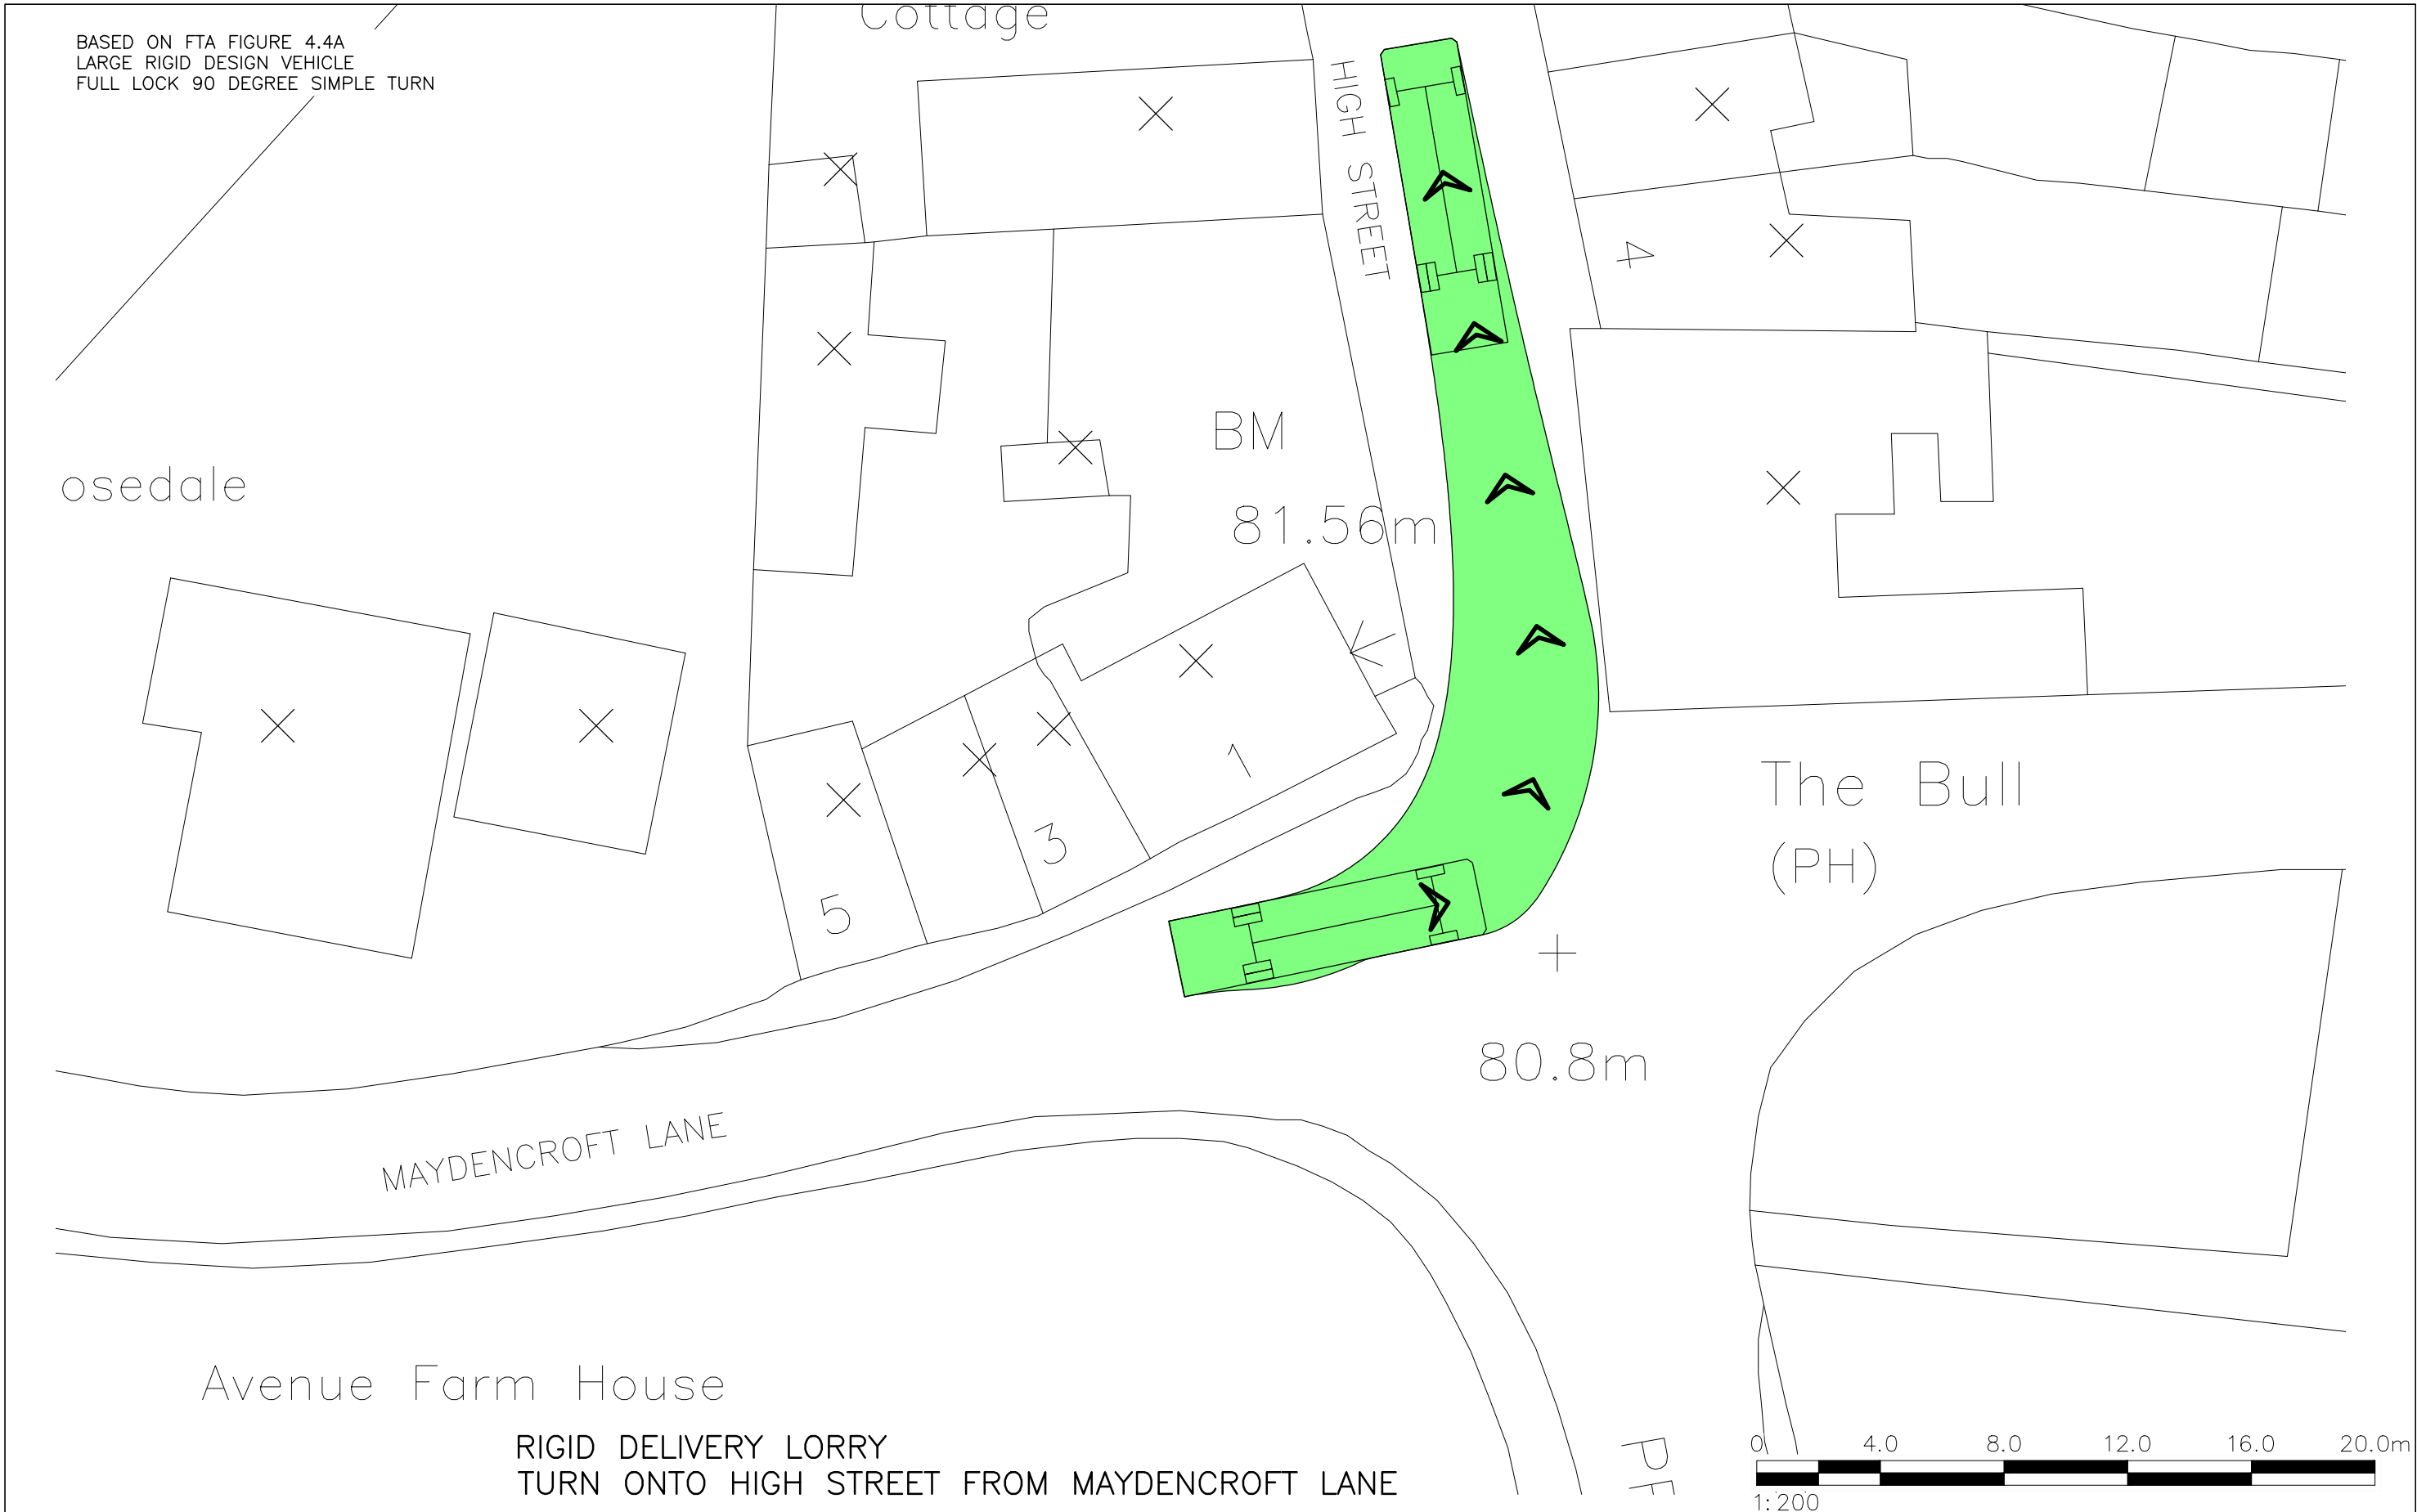

NOTES AND REVISIONS All stated dimensions must be verified on site. Lobs Design must be advised of any discrepancies. This drawing must be read together with the specification/Bill of Quantities and related drawings. This drawing is for the purpose of obtaining Planning & Building Regulations Approval only. Should the contractor use them to build from then they assume full responsibility for the design. — — — —						Client Highacre (Cambridge) Ltd Land Adjacent to Gosmore Nursing Home, Hitchin Road, SG4 7QH	Drawing Title Logistics Plan Rigid Lorry Turn Into High Street, Gosmore				 Lobs Design Architectural Services Devonshire B.C. Works Road, Letchworth Garden City Hertfordshire, SG6 1GJ T: 01462 488212 M: 07960 006077 E: info@lobs-design.co.uk
						Project Proposed New Terrace of 3 No. Two Bed Cottages	Scale As Shown	Date May 2024	Drawn ipl	Checked	
						Project No LD614A	Drawing No CMP10		Revision		
	REV	DESCRIPTION			DRWN	CHKD	DATE				



LGCHF Garden City

Heritage Awards

Winning Designer