Complete Project Management

68 Queen Street, Hitchin SG4 9TS 01462 436480
E-mail: david.pucknell@sky.com

Client
Mr Mrs Sahota

Project
12 Shelly Close
Hitchin
SG4 0PW

Drawing Title
Double storey side and single storey rear extension

Scale	Date	Drawn by
1:50	3/18	DP

Dwg. No.	Rev.
DP 931/01	*B*

A Revisions 5/18
B Revisions 5/18

North

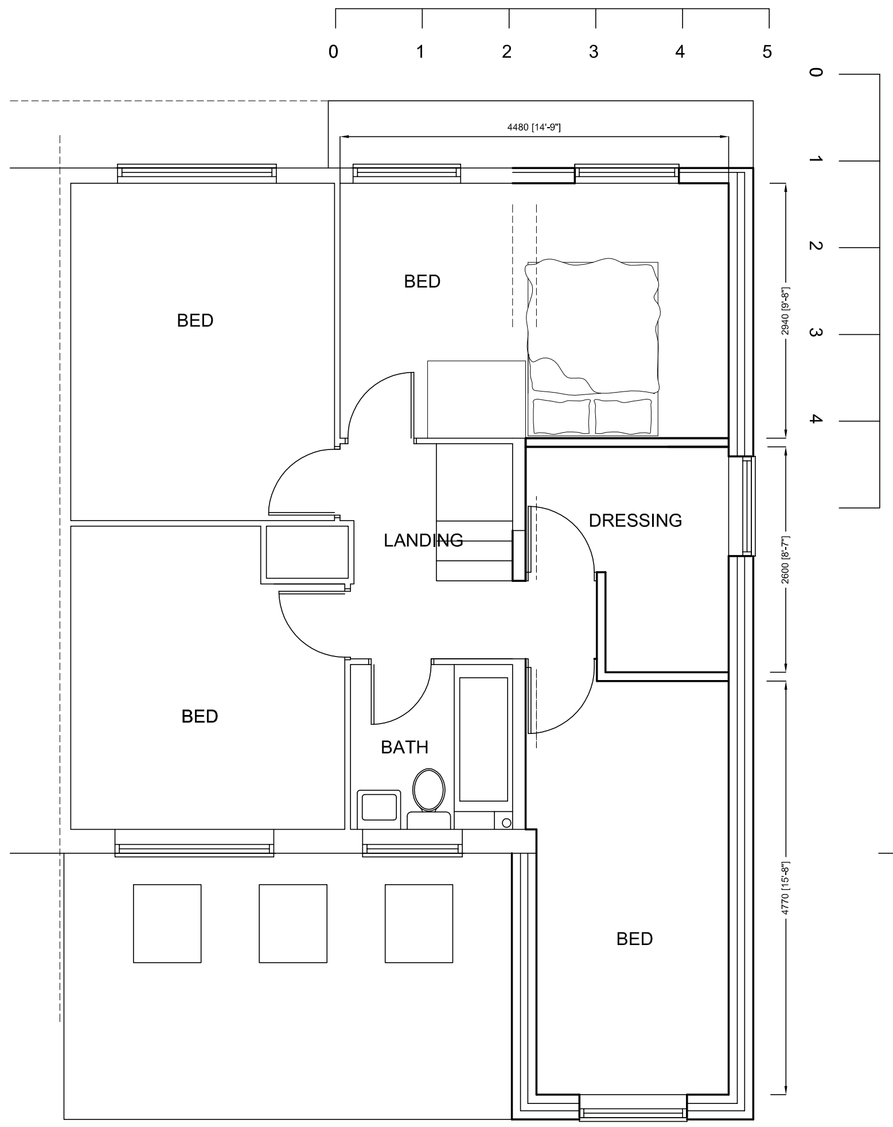

FIRST FLOOR PLAN

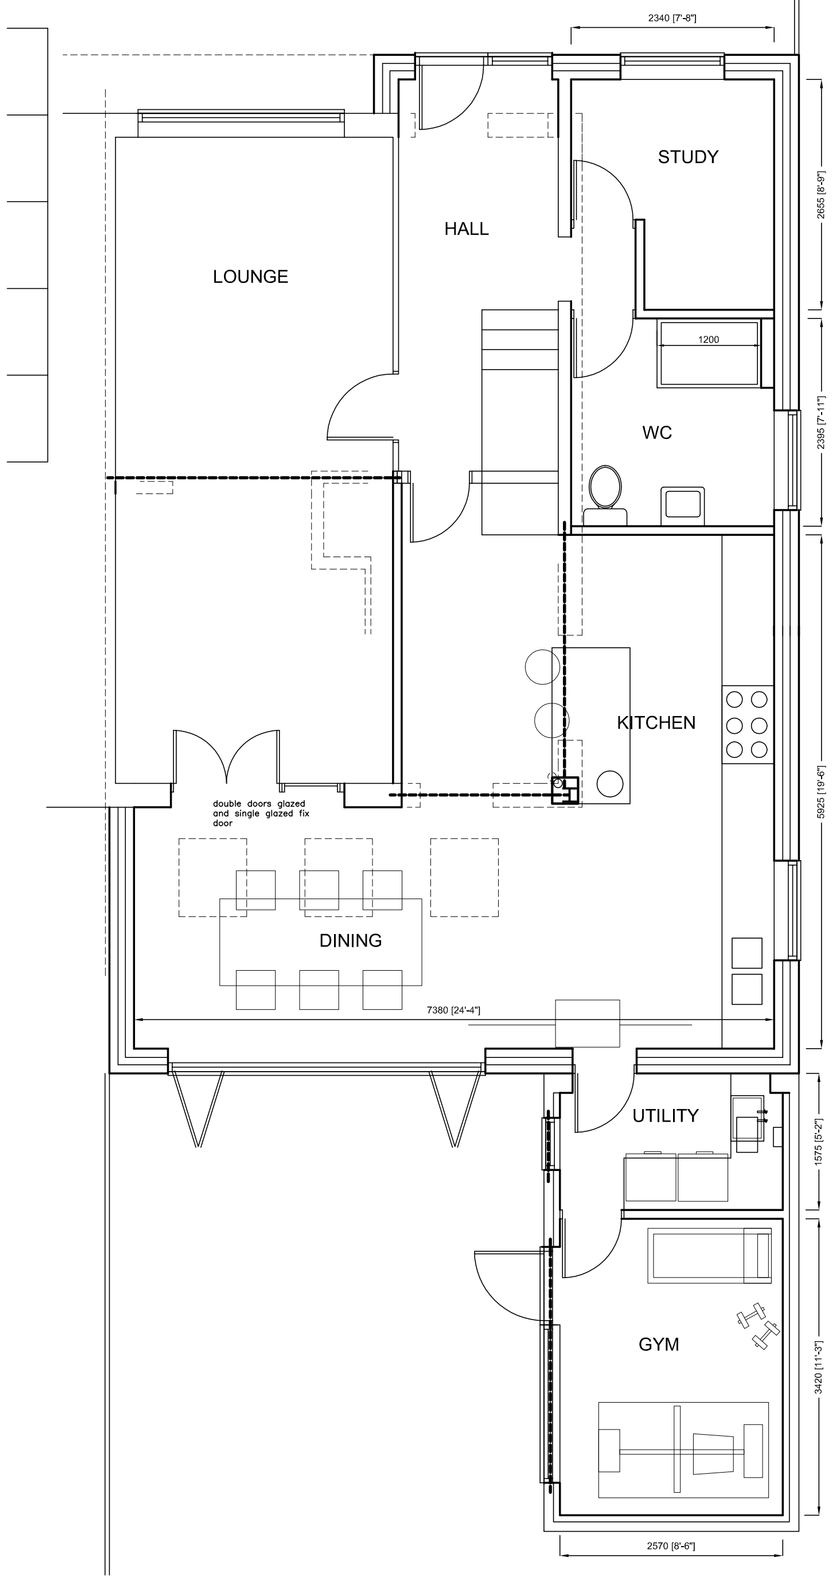

GROUND FLOOR PLAN



NTH WEST ELEVATION

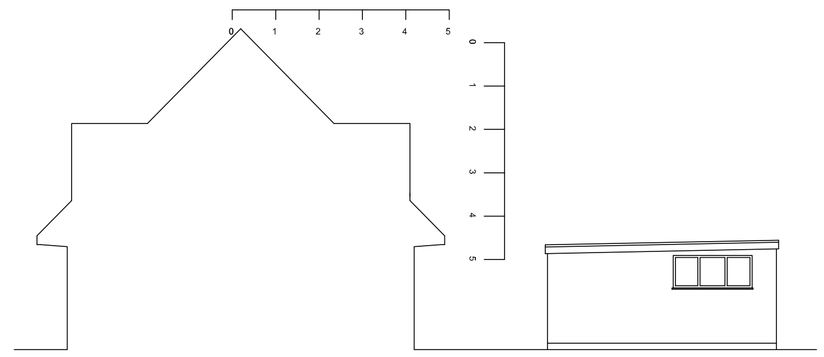

STH EAST ELEVATION

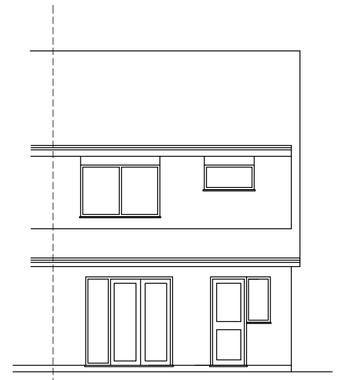

NTH EAST ELEVATION

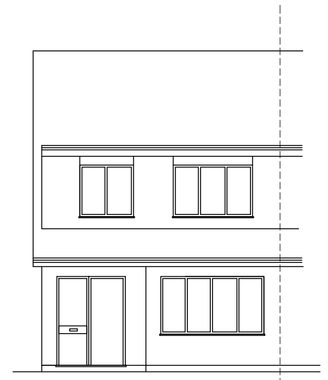

STH WEST ELEVATION

ROOF PLAN 1:100

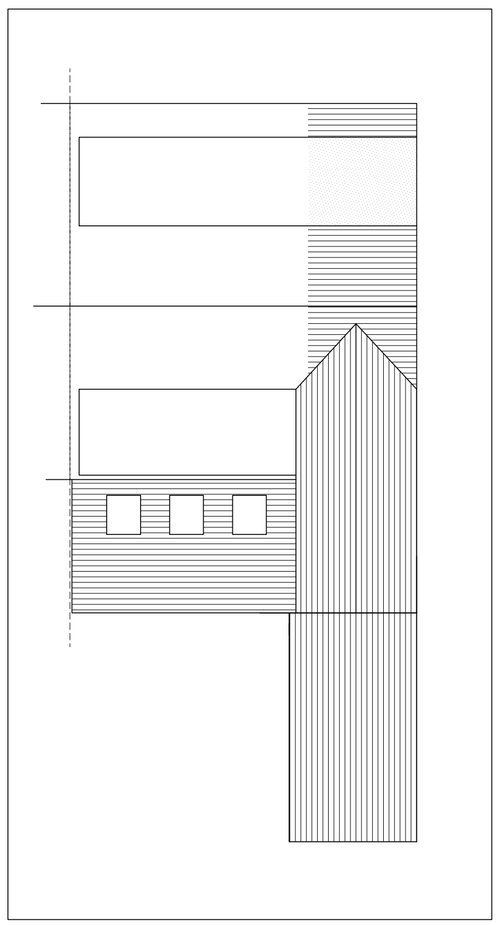

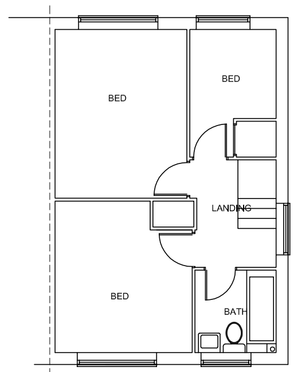

FIRST FLOOR PLAN

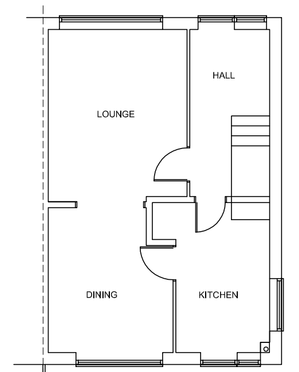

GROUND FLOOR PLAN

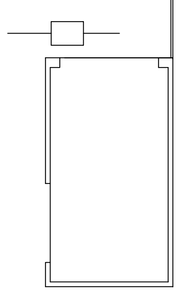

GROUND FLOOR PLAN

EXISTING PLANS & ELEVATIONS 1:100

Drawings not to be copied without consent of D Pucknell
Contractor responsible for checking dimensions and angles on site