Complete Project Management

68 Queen Street, Hitchin SG4 9TS 01462 436480
E-mail: david.pucknell@sky.com

Client
Mr Mrs Sahota

Project
12 Shelly Close
Hitchin
SG4 0PW

Drawing Title
Double storey side and single storey rear extension

Scale	Date	Drawn by
1:50	3/18	DP

Dwg. No.	Rev.
DP 931/02	*B*

A Revisions 5/18
B Revisions 5/18

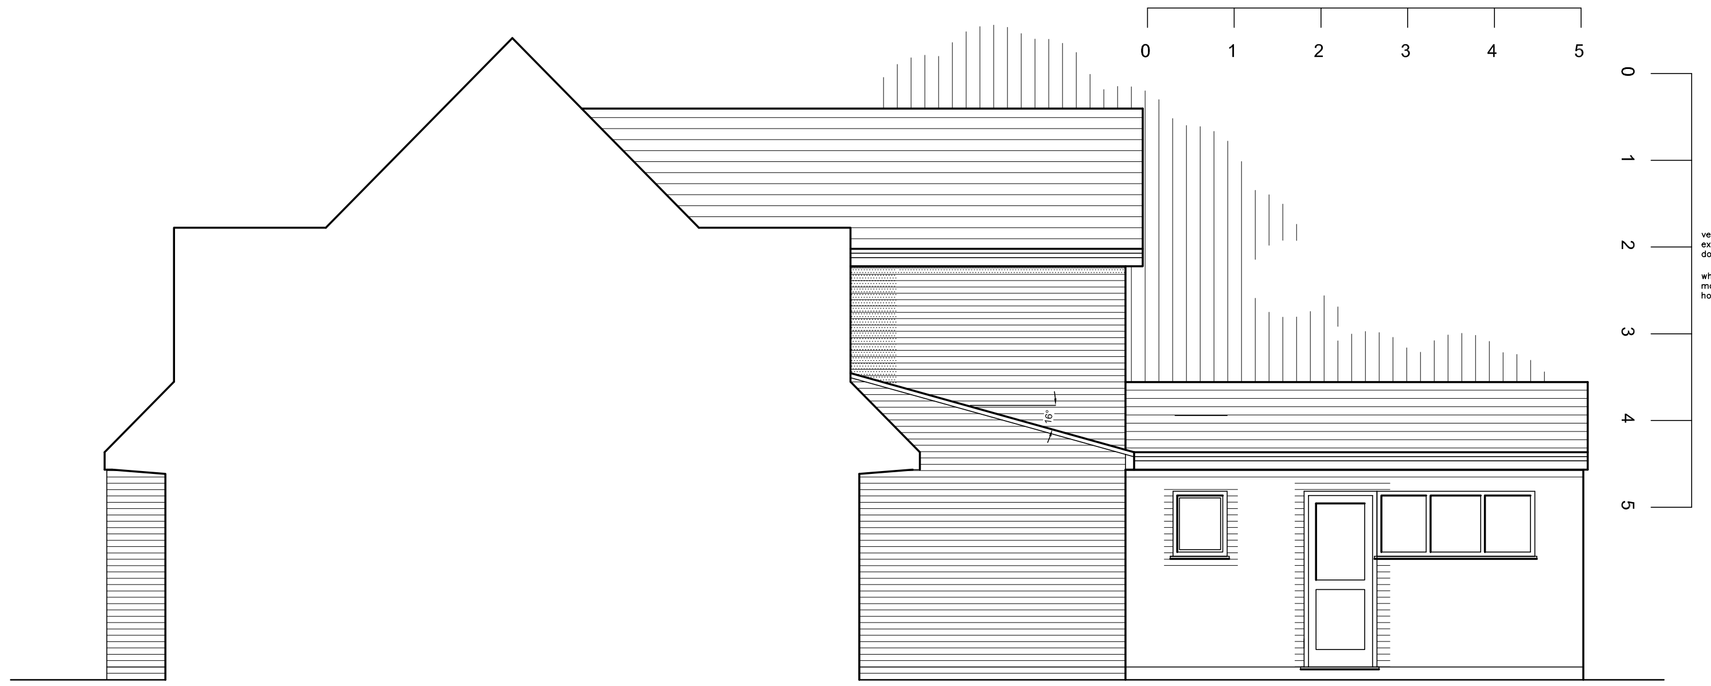

STH EAST ELEVATION



STH WEST ELEVATION



NTH WEST ELEVATION



NTH EAST ELEVATION

Drawings not to be copied without consent of D Pucknell
Contractor responsible for checking dimensions and angles on site