
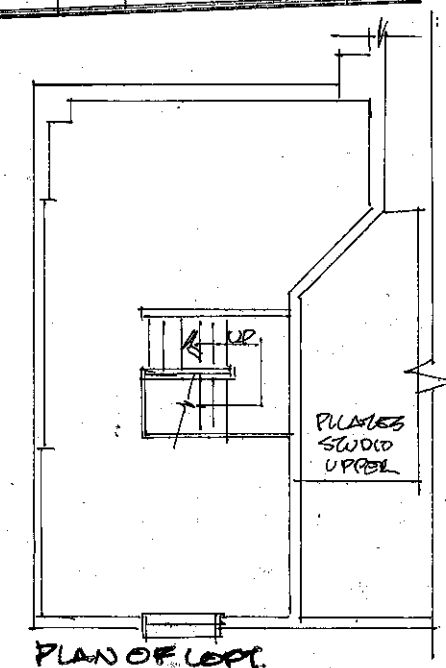
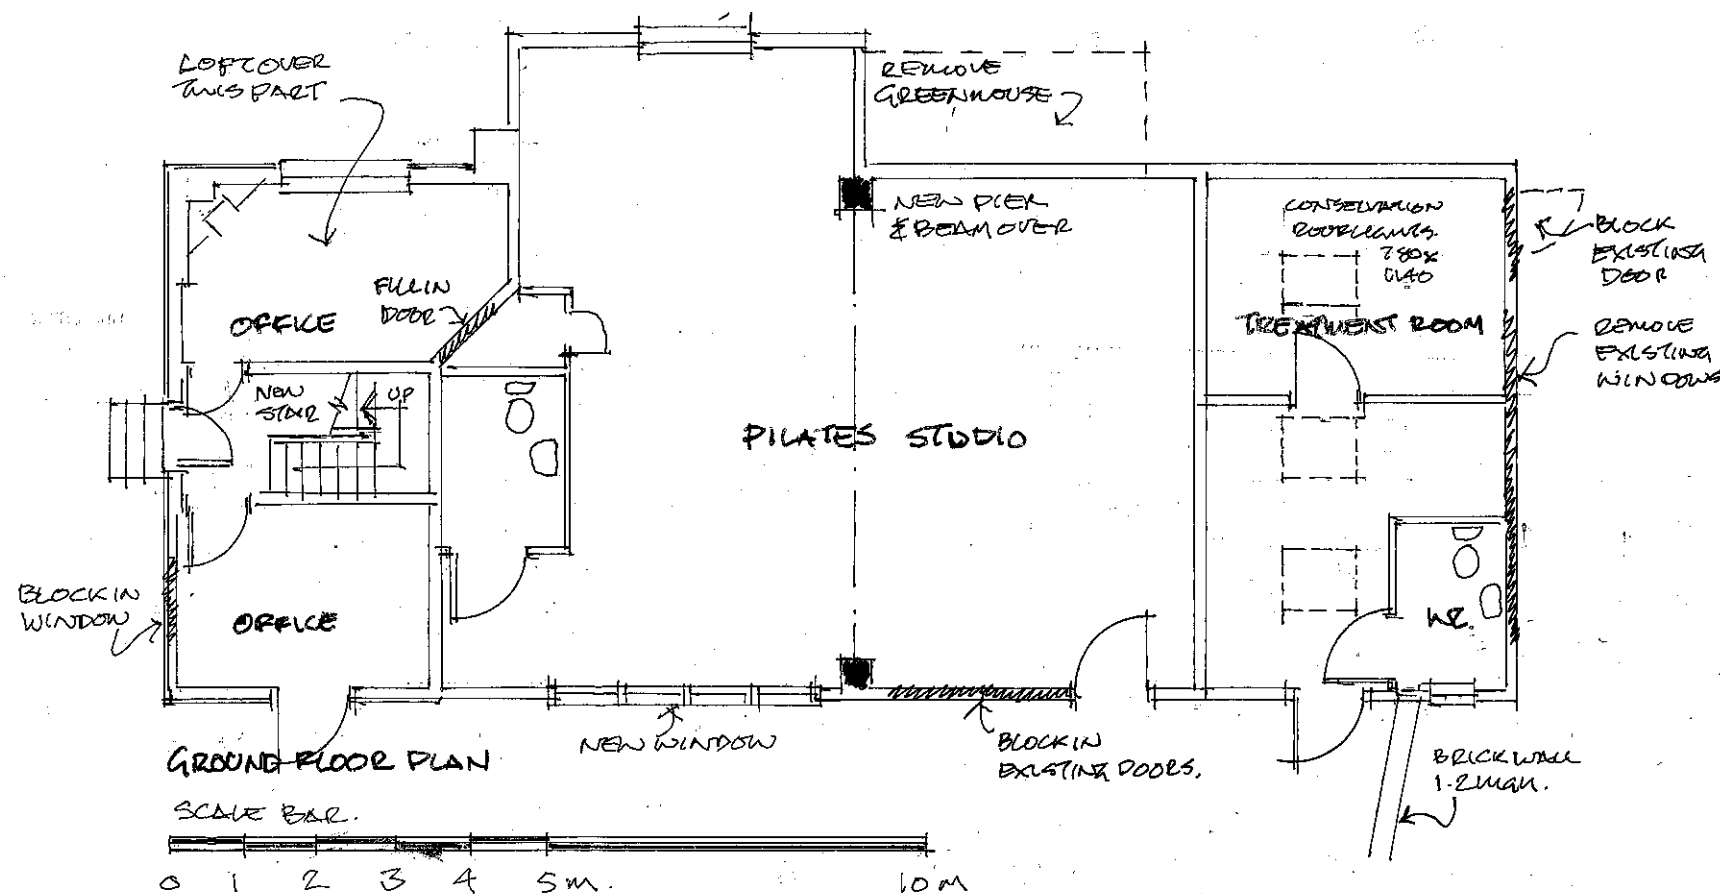
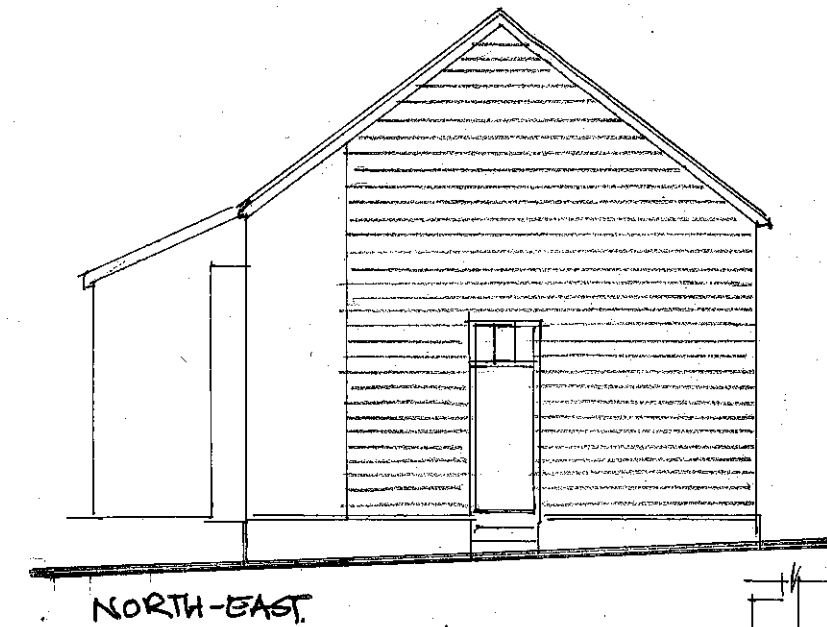
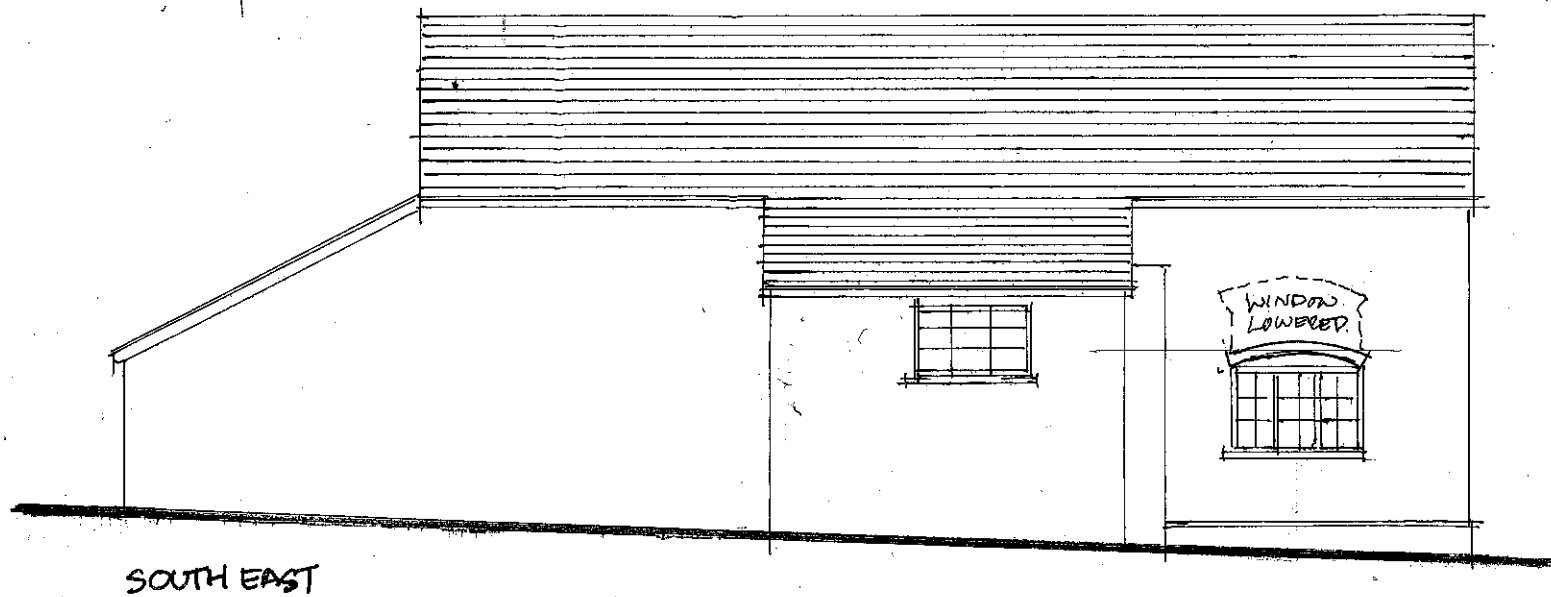
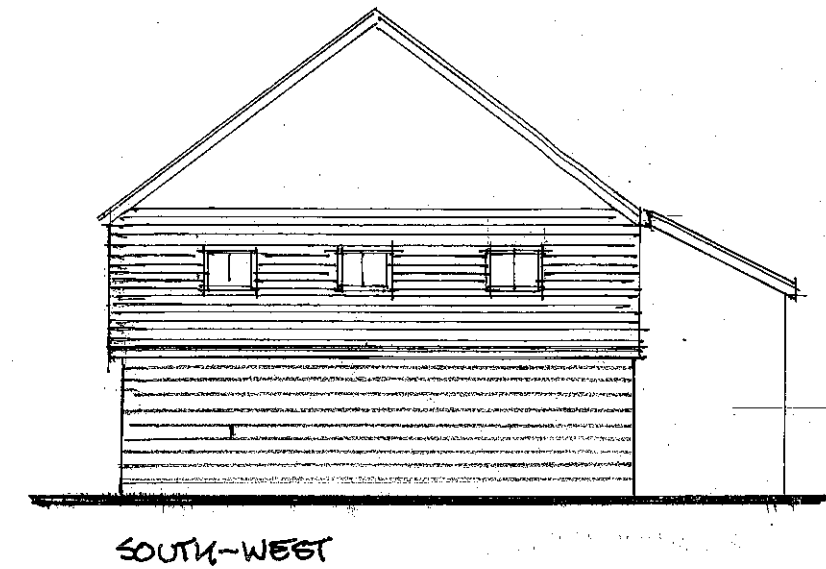


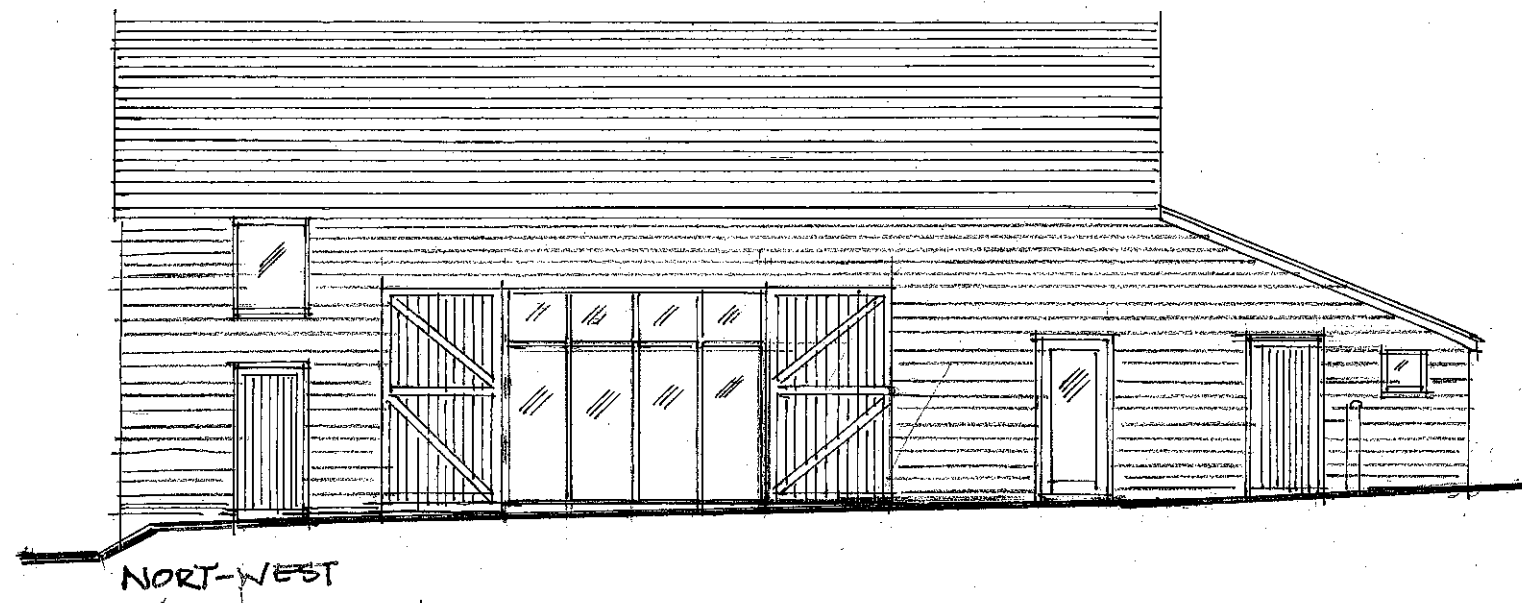

Revisions
B REDRAWN 26 APRIL 26
A REDRAWN 12 JAN 26

 Edmund Wright Architect THE BARN • PRESTON ROAD GOSMORE • HERTFORDSHIRE • SG4 7QS TELEPHONE 01462 422334 EMAIL edmund@edmundwrightarchitect.co.uk PRINCIPAL - EDMUND WRIGHT, R.I.B.A.	Project	HOUSE BARN LANNOCK MANOR	
	Client	WESTON PARK FARMS	
	Title	PLANS & ELEVATIONS AS PROPOSED	
	Scale	1:100 @ A3	Drawn by EWN
	Date	APRIL 2026	Drawing No. 25.03-02B

DO NOT SCALE OFF THIS DRAWING

THIS DRAWING IS PROTECTED BY COPYRIGHT