


TOWARDS MILL LANE

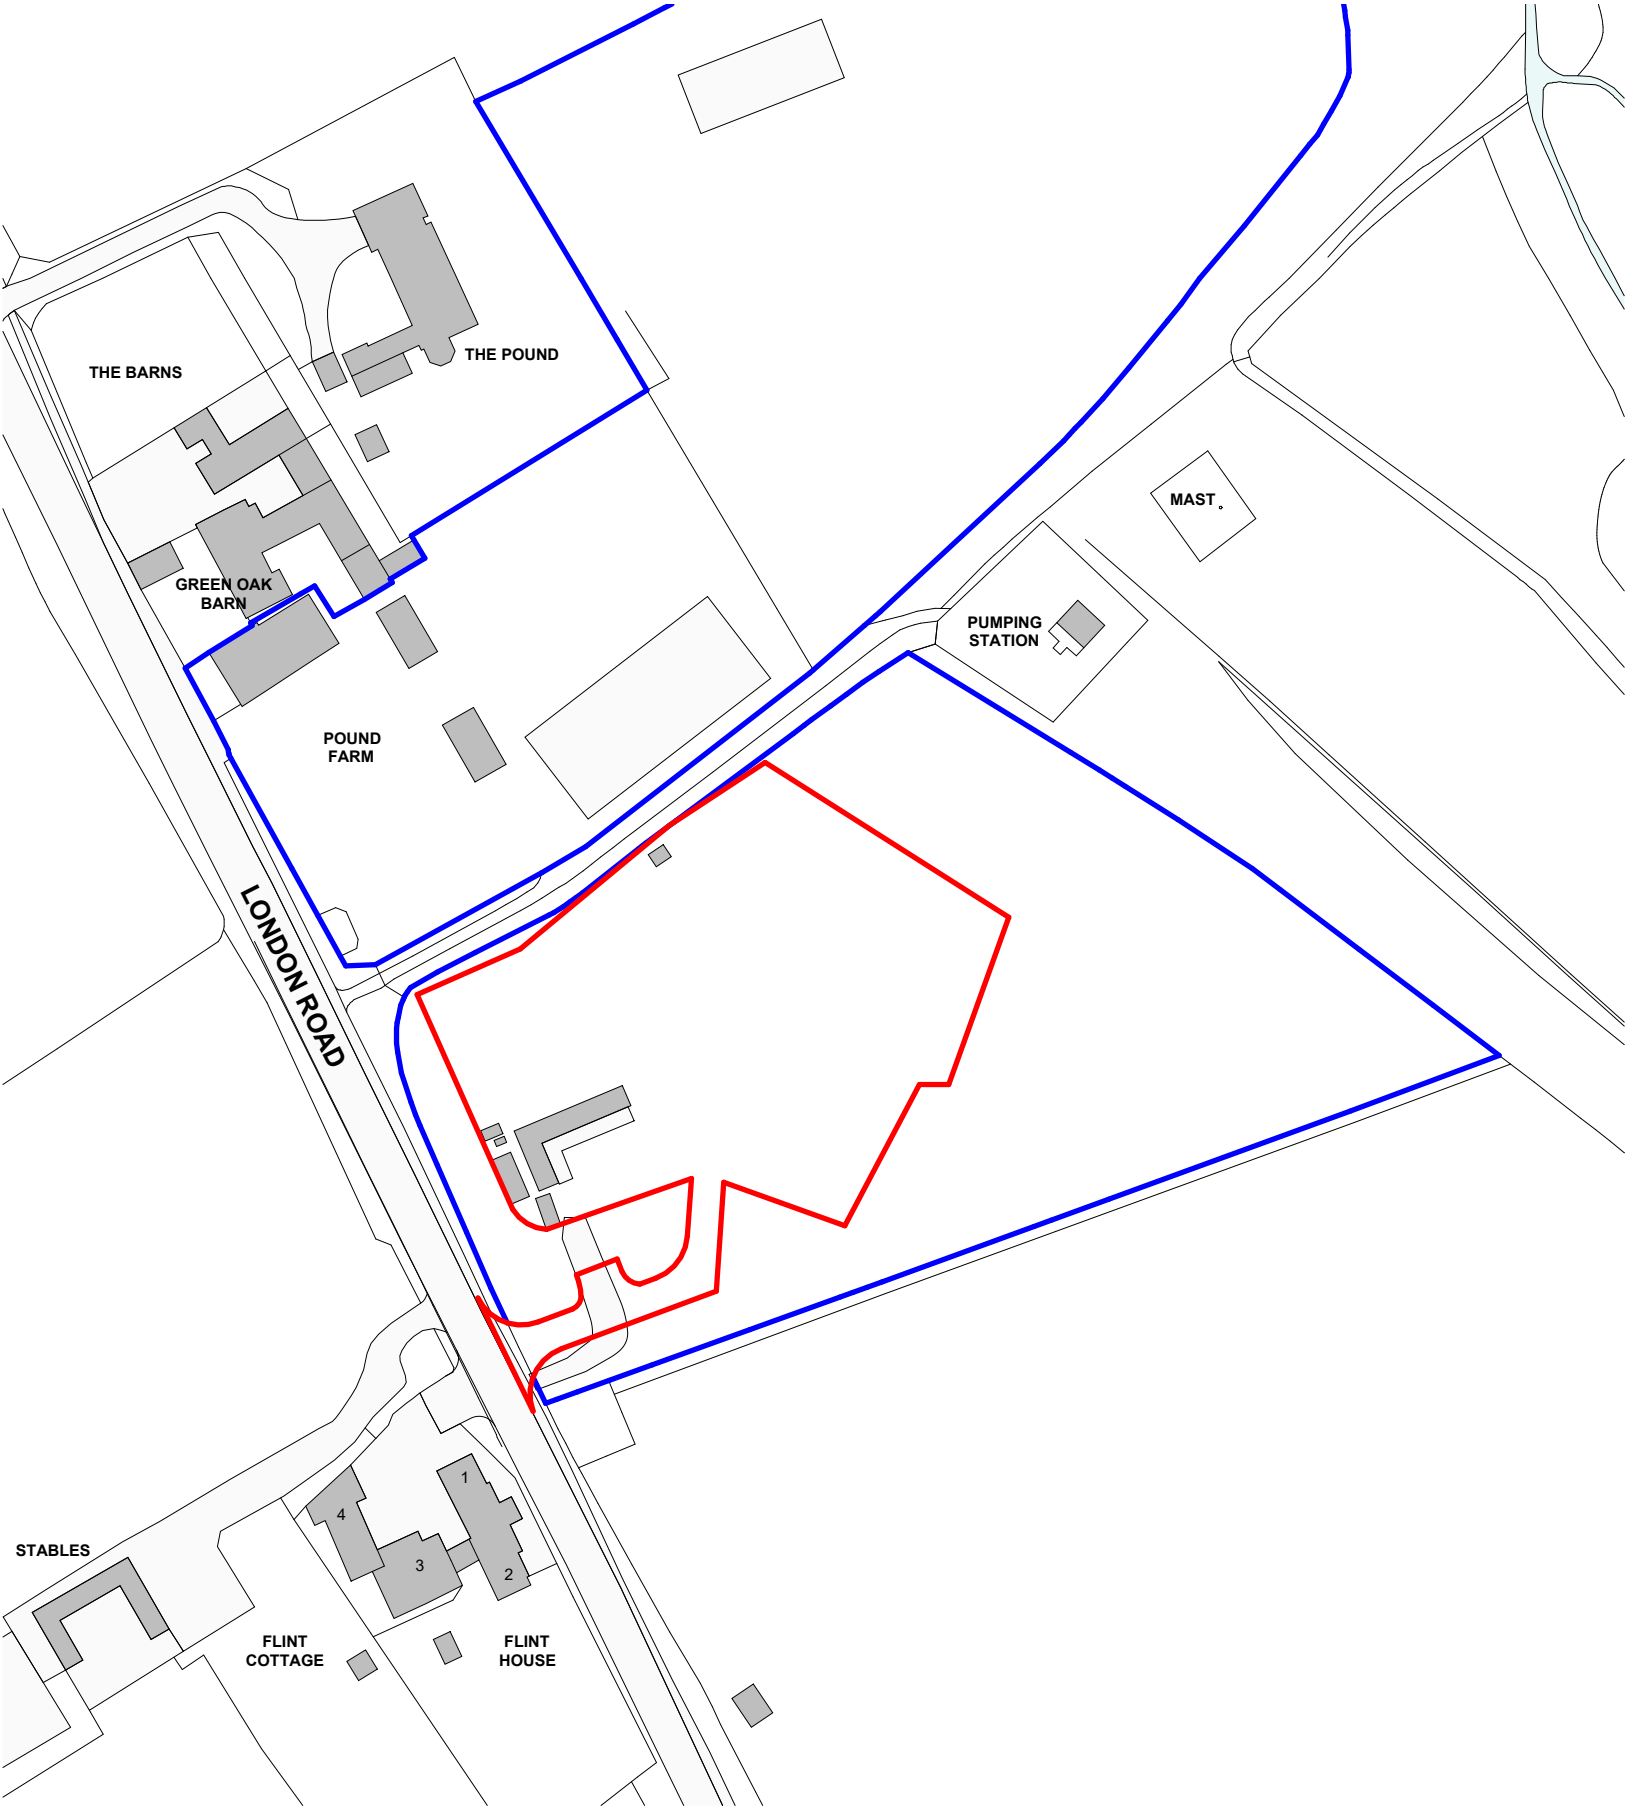

SCALE 1:1250 @ A3
0m 12.5m 25m 37.5m 50m 62.5m

NOTES:

REVISION:		
DATE	REVISION	DESCRIPTION
10.06.26	P1	PLANNING SUBMISSION

This drawing is for planning purposes only.
Positions or details of windows, doors, or building fabric to adjoining properties are indicative only. They may not have been surveyed accurately due to limited access.

TAS

ARCHITECTS

CAMBRIDGE

HERTFORDSHIRE

LONDON

SUFFOLK

6 Highworth Avenue, CB4 2BG

Lab Studios, 8-12 Clarence Rd Depot,

Berkhamsted, Hertfordshire, HP4 3AS

Linka Yard, Spelman St, London, E1 6LX

The Forge, Ipswich, Suffolk, IP9 1AX

T: +44 (0)207 043 0727

E: hello@tasarchitects.co.uk

PROJECT ADDRESS:	Pound Farm, London Road, St Ippolyts, SG4 7NE		
CLIENT:	Dave Fisk		
DRAWING NAME:	LOCATION PLAN		
PURPOSE:	PLANNING		
DRAWING NO:	P394 _ LP_0.01		P1
ISSUE NO:			
SCALE:	1 : 1250 @ A3		