


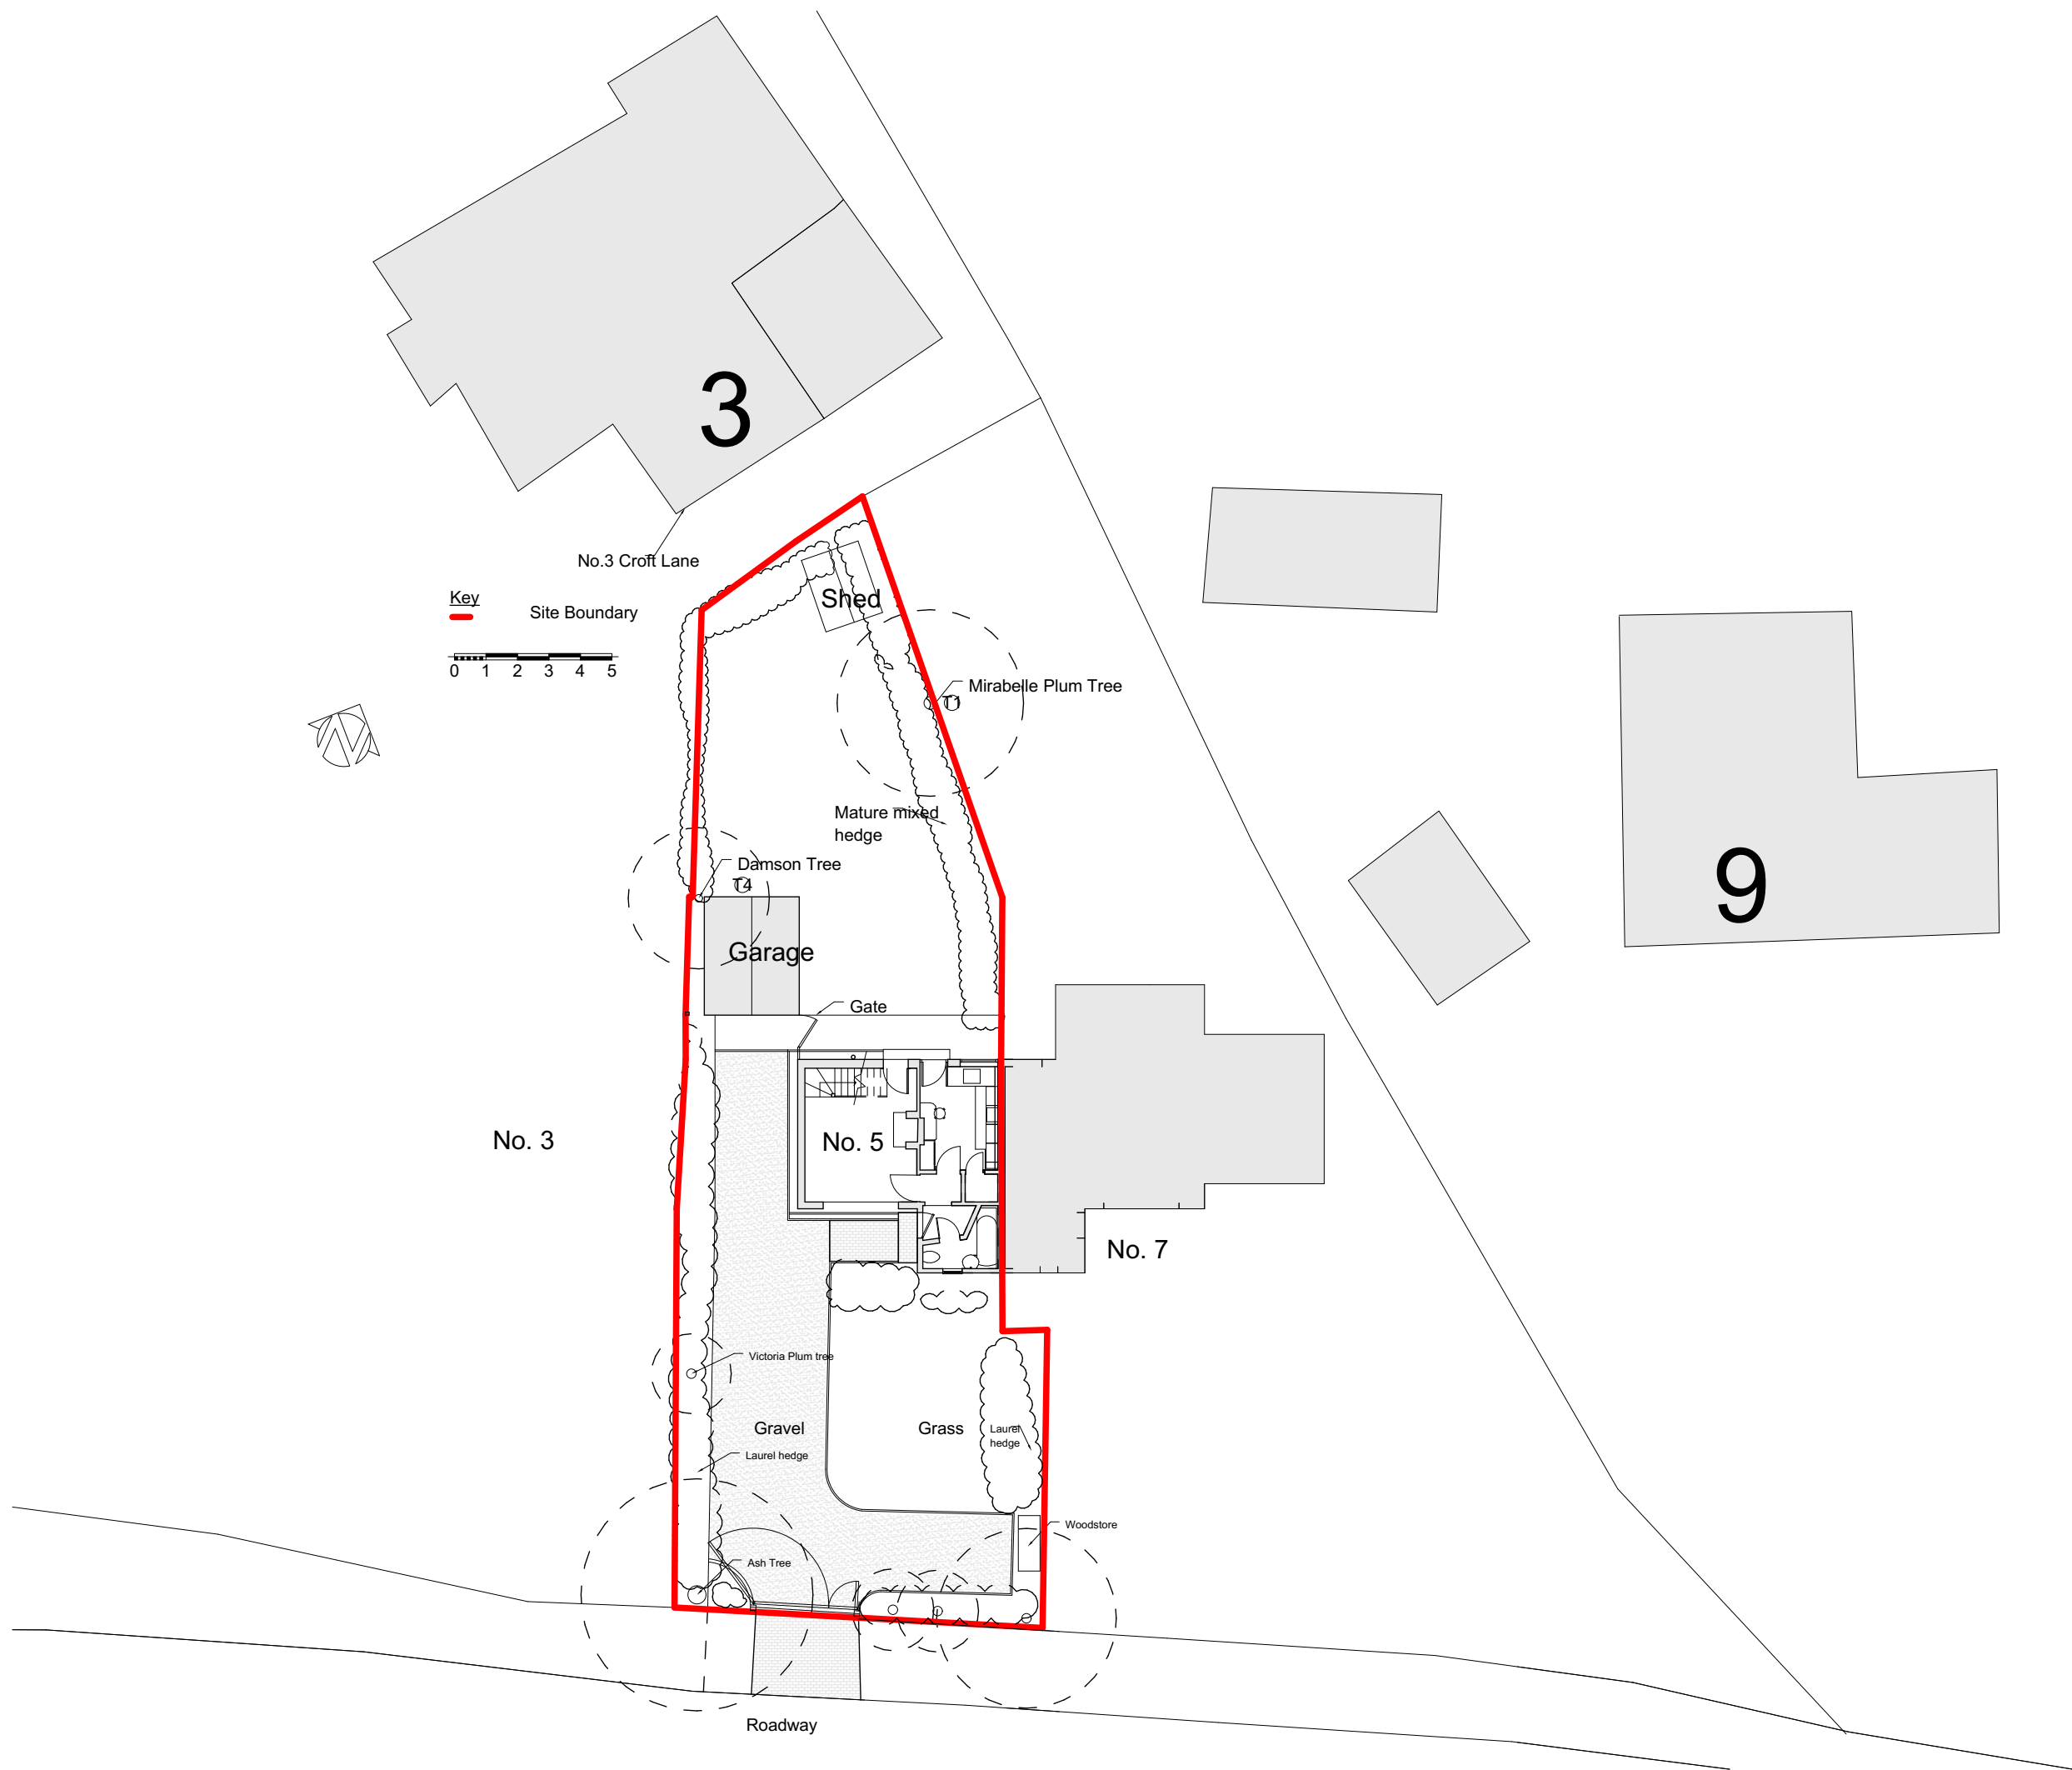

NOTES

- This is a planning drawing and should not be used for construction.
- This document and its design content is copyright ©. It shall be read in conjunction with all other associated project information and consultants documents.
- Refer to scale bar and title sheet to check printing scale.

Rev	Issued By	Details	Date
-	SUBMITTED TO	LETCWORTH HERITAGE FOUNDATION	17.10.22

PROJECT TITLE	
5 Croft Lane, Letchworth, Herts SG6 1AS	
DRAWING TITLE	SCALE
Existing Block Plan (A3)	1:200 @ A3
DATE	DRAWING No.
October 22	1901/SD/101
DRAWN/CHKD	REV
	-

**NORTON STUDIO ARCHITECTS**
HISTORIC AND SUSTAINABLE BUILDING SPECIALIST
ARCHITECT ACCREDITED IN BUILDING CONSERVATION
5 Croft Lane - Norton - Letchworth Garden City - Herts - SG6 1AS
t - 01462 374035
w - www.nortonstudio.co.uk