


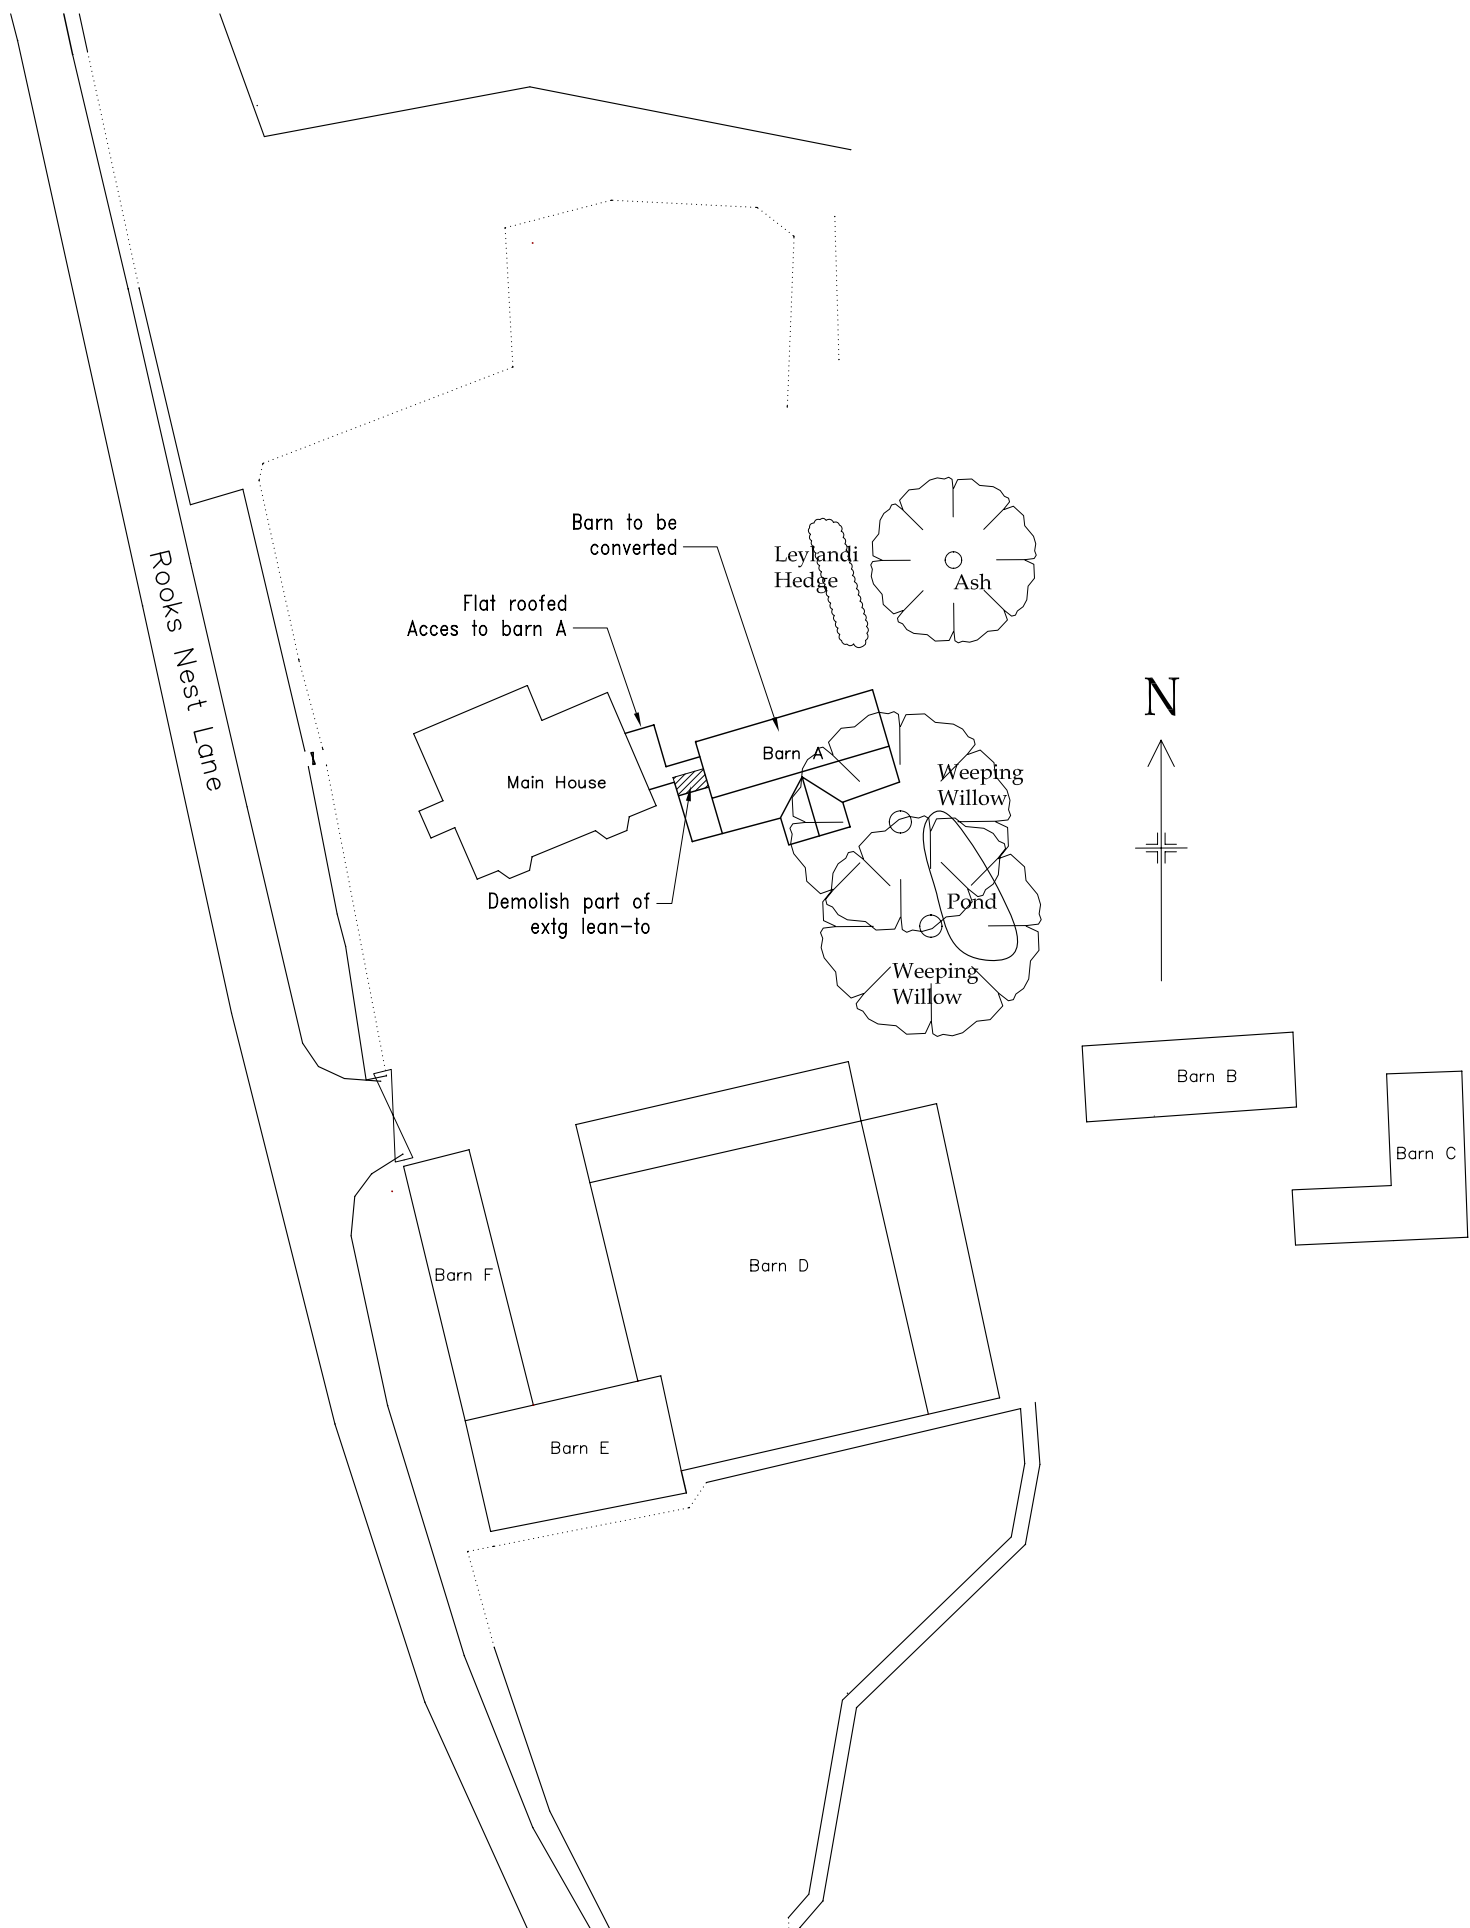

Block Plan (partial)

Scale 1 : 500



AAC Design			
House Extension Design Specialists			
Title:	Proposed Listed Barn Conversion		
	Block Plan		
Property:	Rooks Nest Farm, Rooks Nest Lane, Therfield SG8 9QX		
Client:	Mr & Mrs Williams	Drawing size	A3
Scale's:	1:500	Date:	July 2011
	3rd ANGLE	Drawing No.	Rev
		0450 BP	A
Sheet:	1 of 1		