




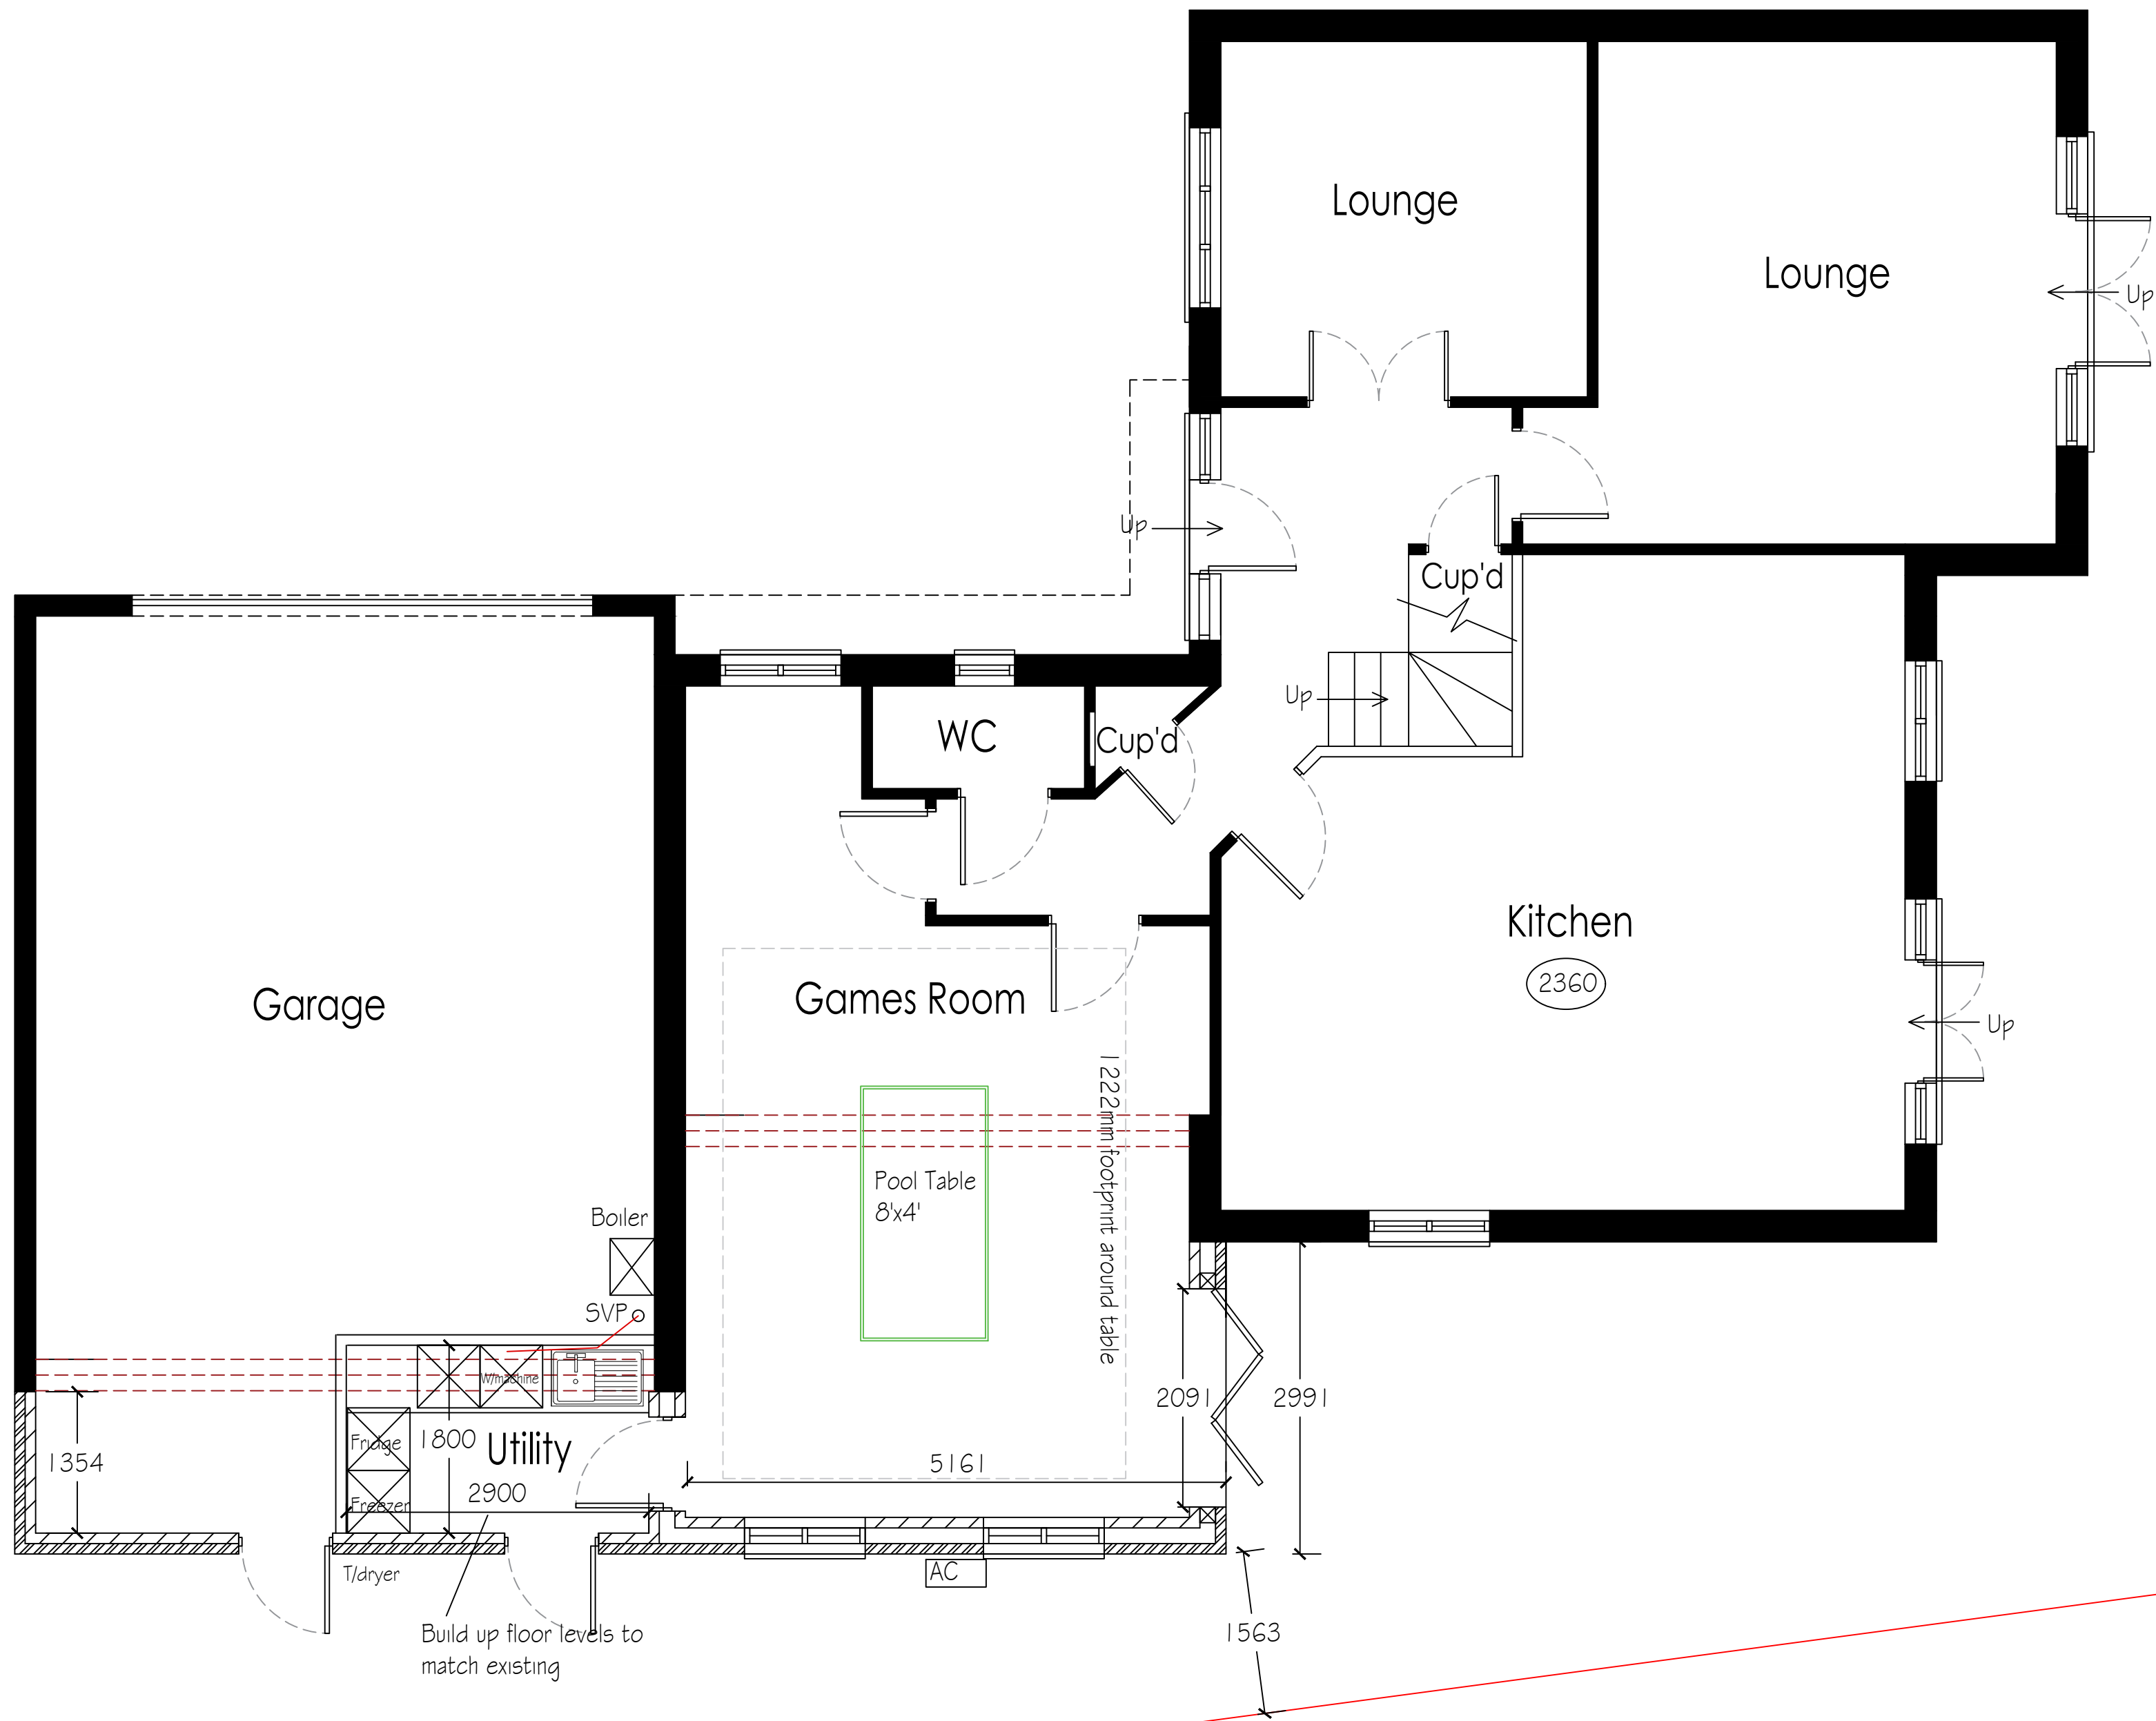

PROPOSED GF PLAN @1:50 @ A1

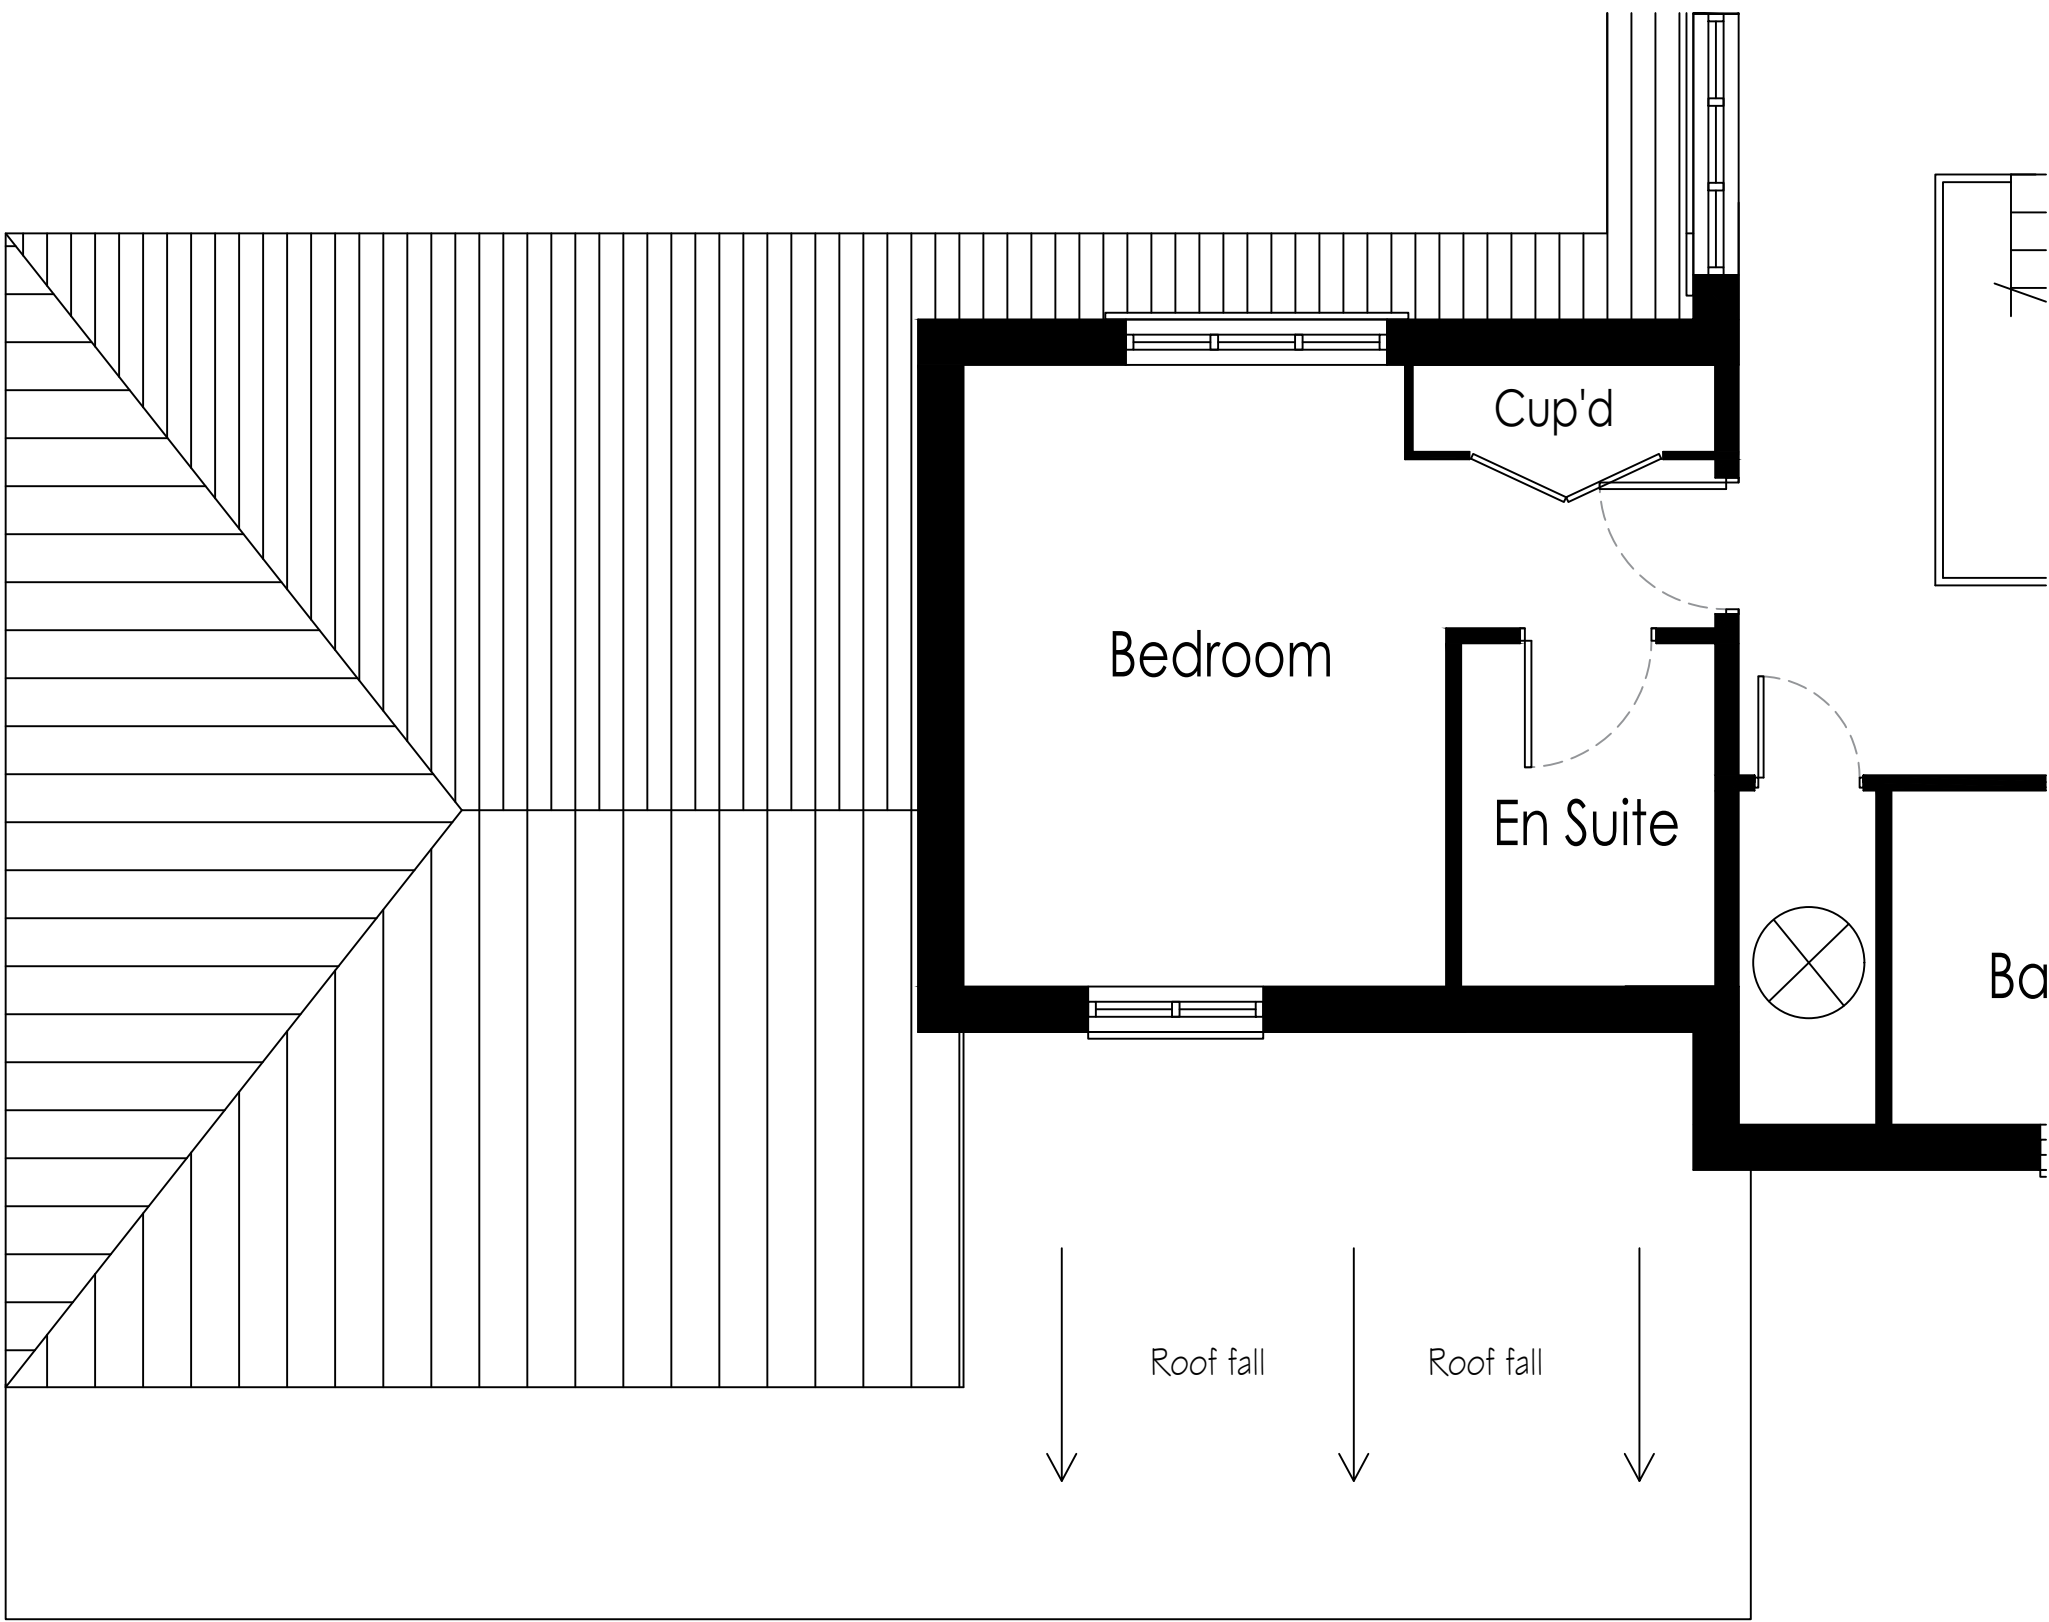

PROPOSED FF PLAN @1:50 @ A1

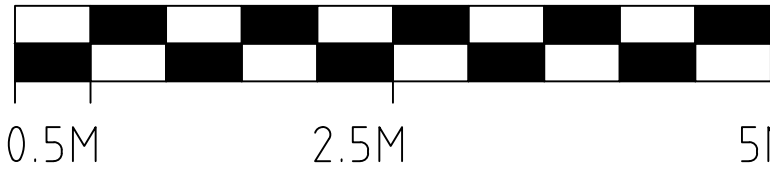

SCALE BAR @1:50 @A1

APC DESIGN & PLANNING			
apcdesignltd@btinternet.com T. 01234 782 332 M. 07766 656 363			
PROJECT Ian Robbins 4 Apostles Close Pirton PROPOSED PLANS & ELEVATIONS	SCALE VARIES	DRAWN APC	CHECKED APC
	DATE Dec 24	STATUS PLANNING	
	DRAWING No. 23130-801	REVISION -	