


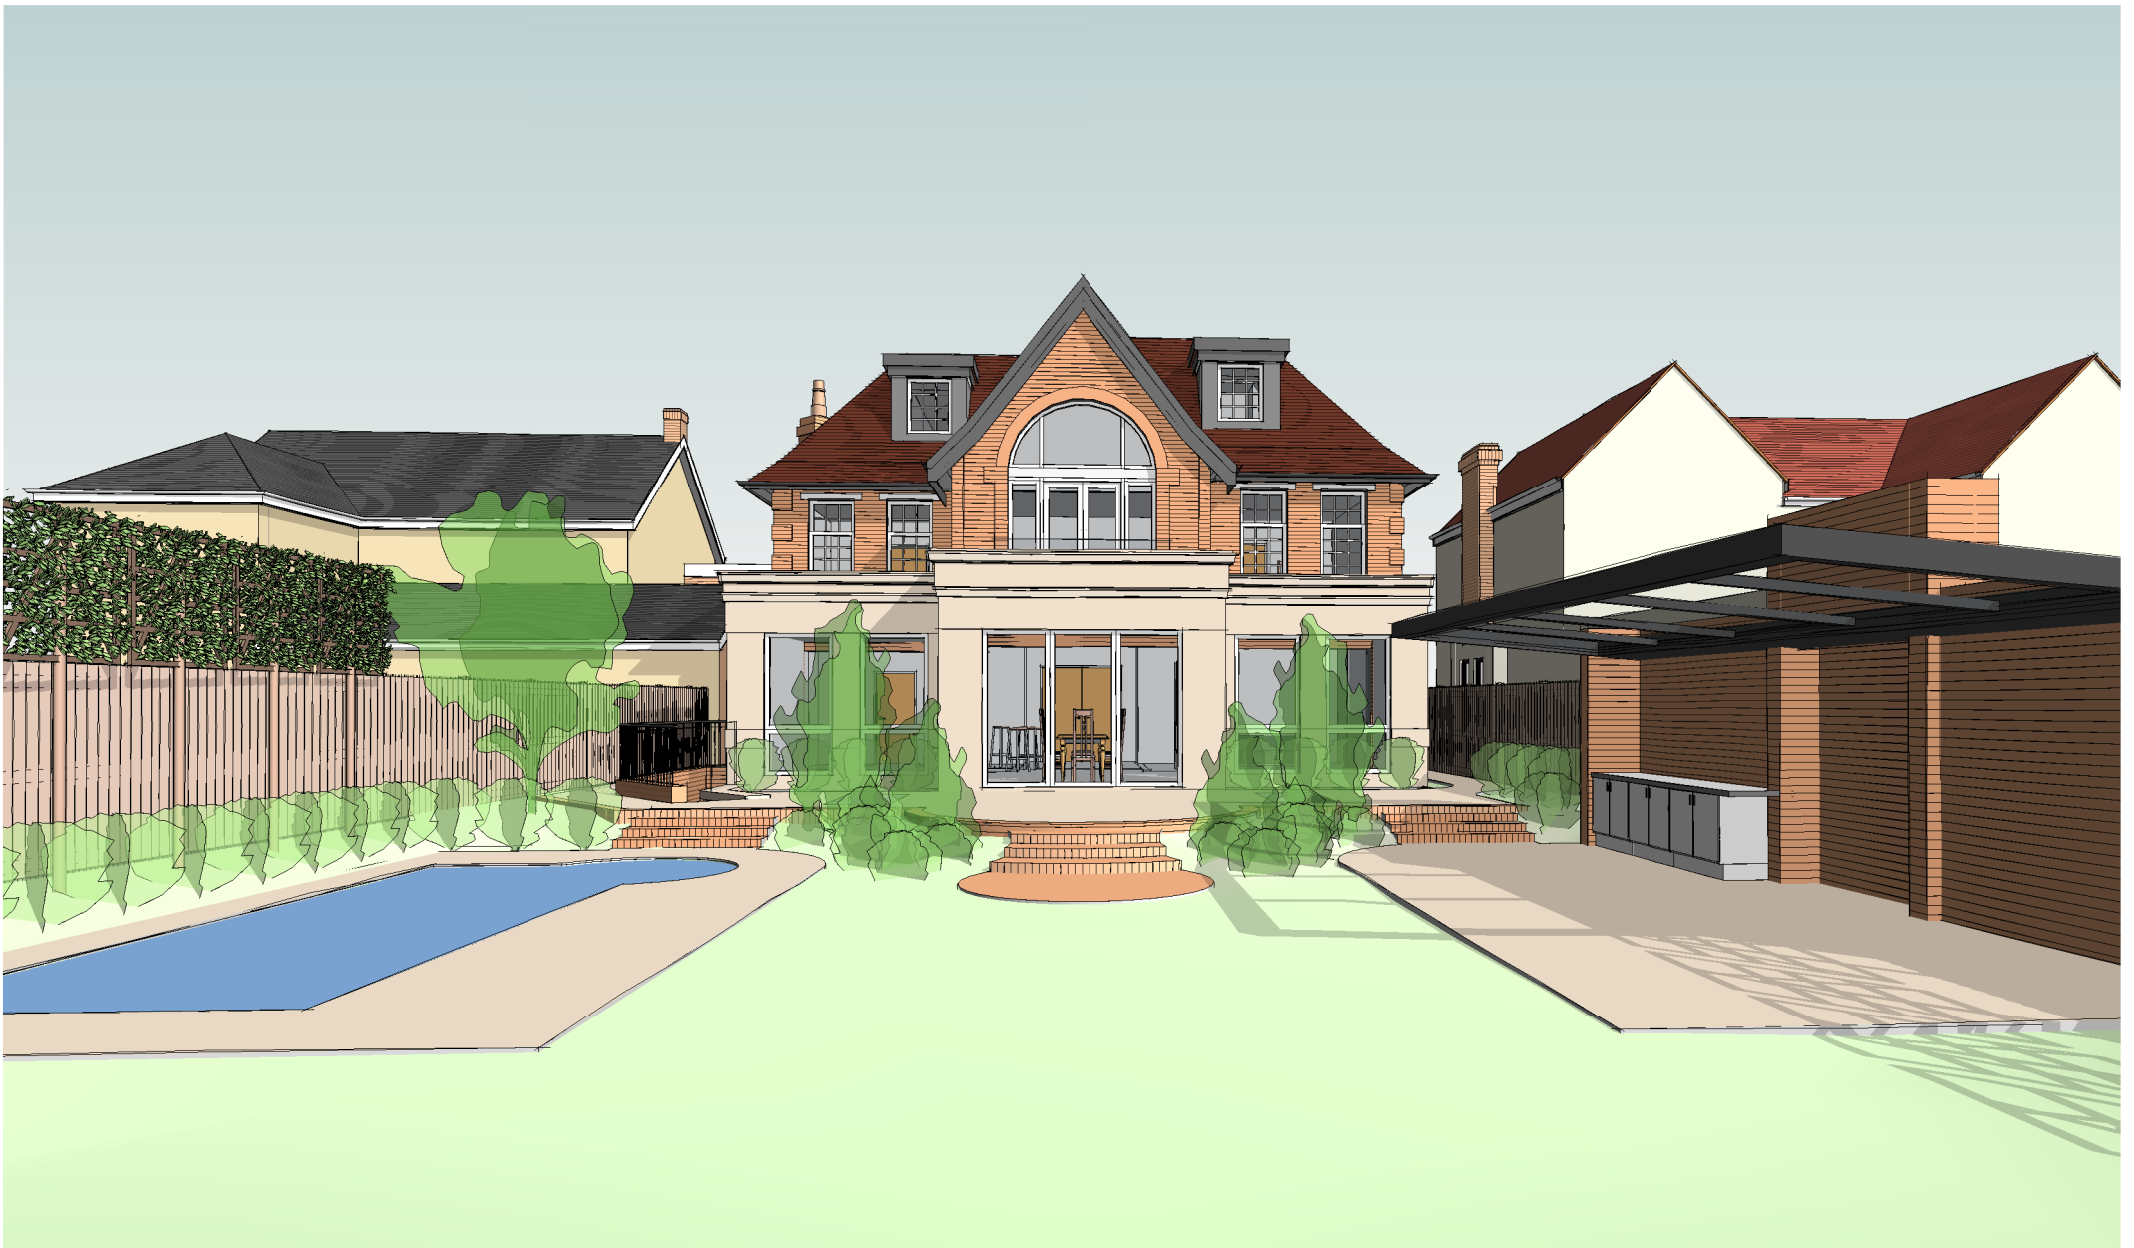

View from Rear of Garden

3959 / 37
Revision D

PLANNING

PENTANGLE
DESIGN GROUP