


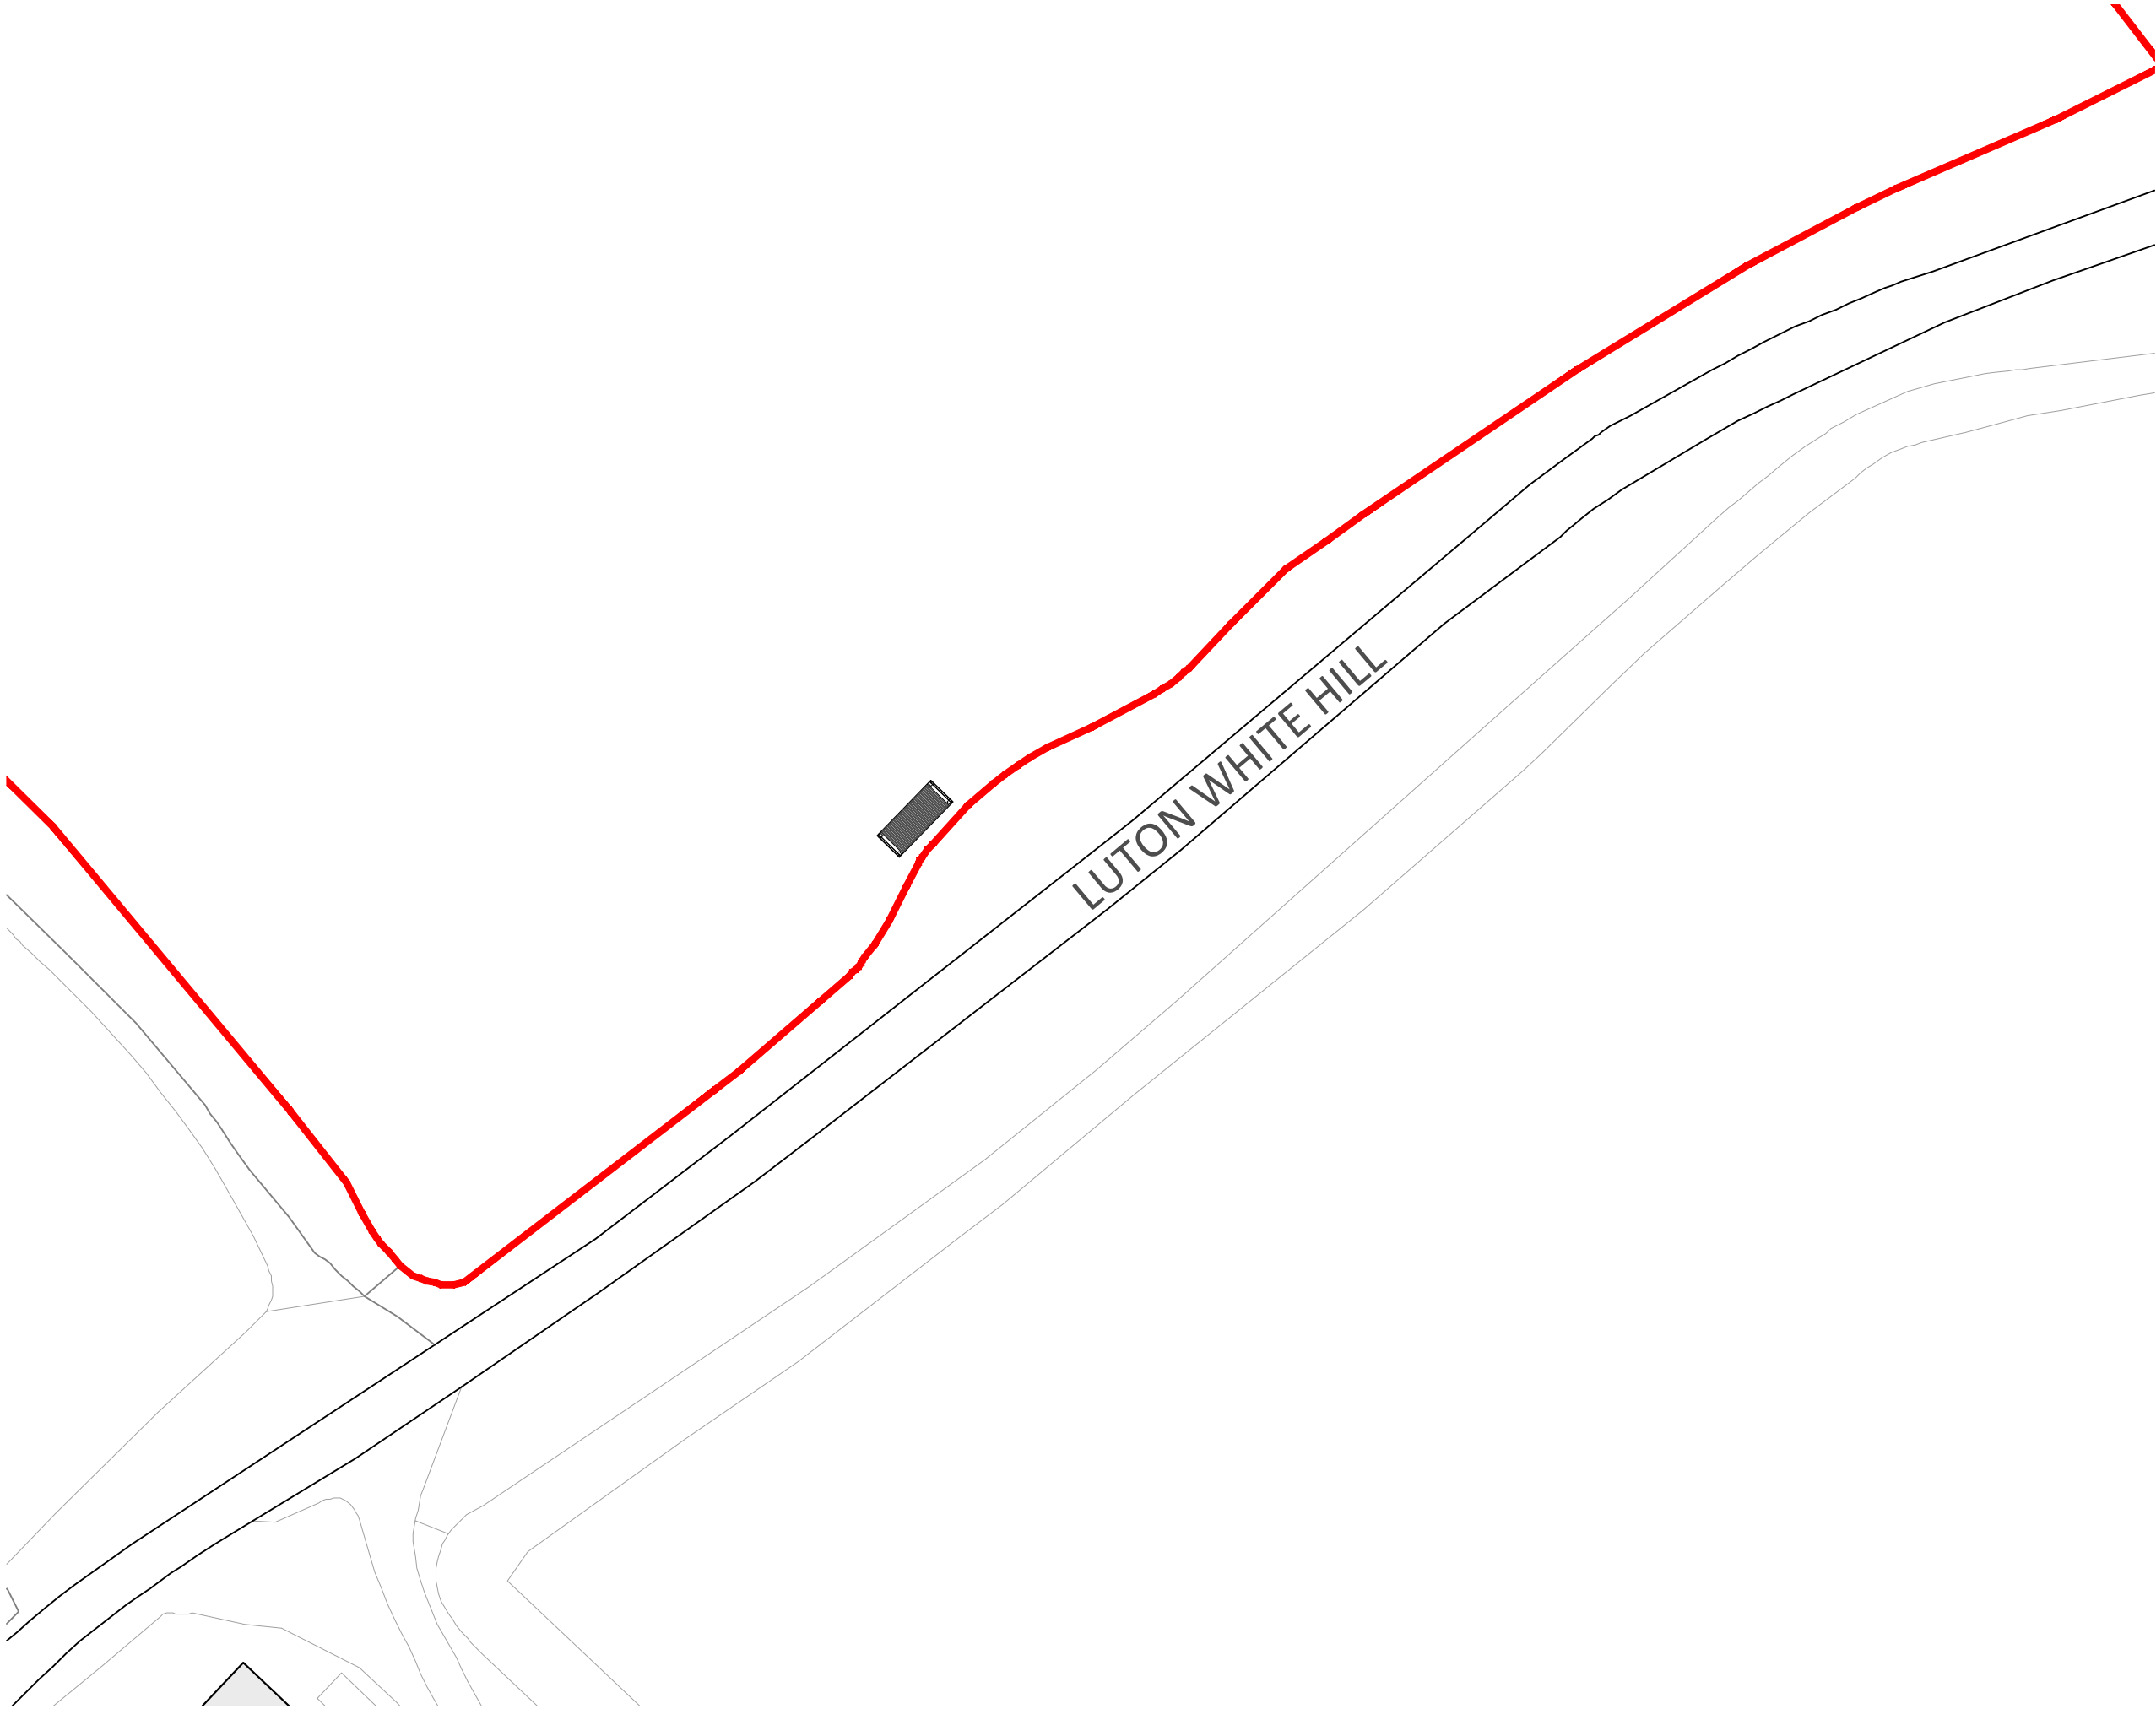

FOR APPROVAL

Location
LAND TO THE NORTH OF
LUTON WHITE HILL, OFFLEY

Title
BLOCK PLAN

Scale 1:500 @ A3	Drawn SB	Checked HE	Date DEC 25
Drawing Number 2315_YPUK_P002			Revision P1

