


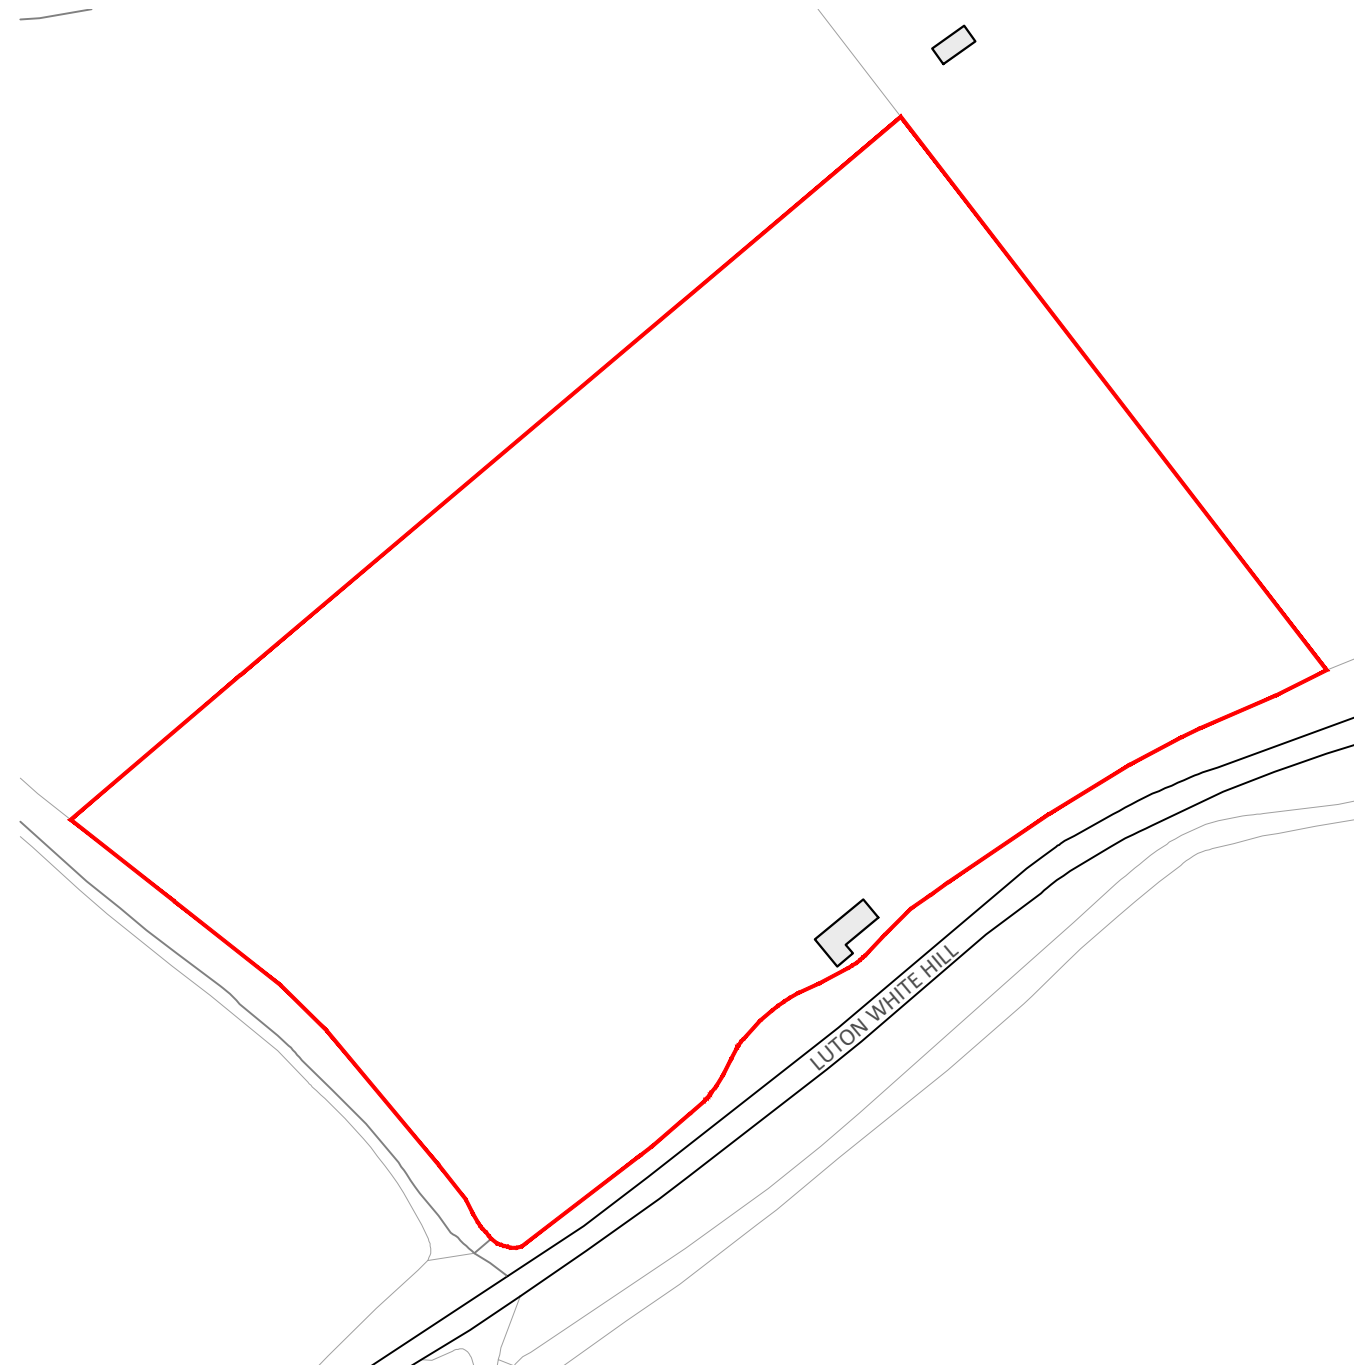

FOR APPROVAL

Location
LAND TO THE NORTH OF
LUTON WHITE HILL, OFFLEY

Title
SITE LOCATION PLAN

Scale 1:1250 @ A4	Drawn SB	Checked HE	Date DEC 25
Drawing Number 2315_YPUK_P001	Revision P1		

0 12.5 25 37.5 50 62.5m
1:1250



YOURPLANS