



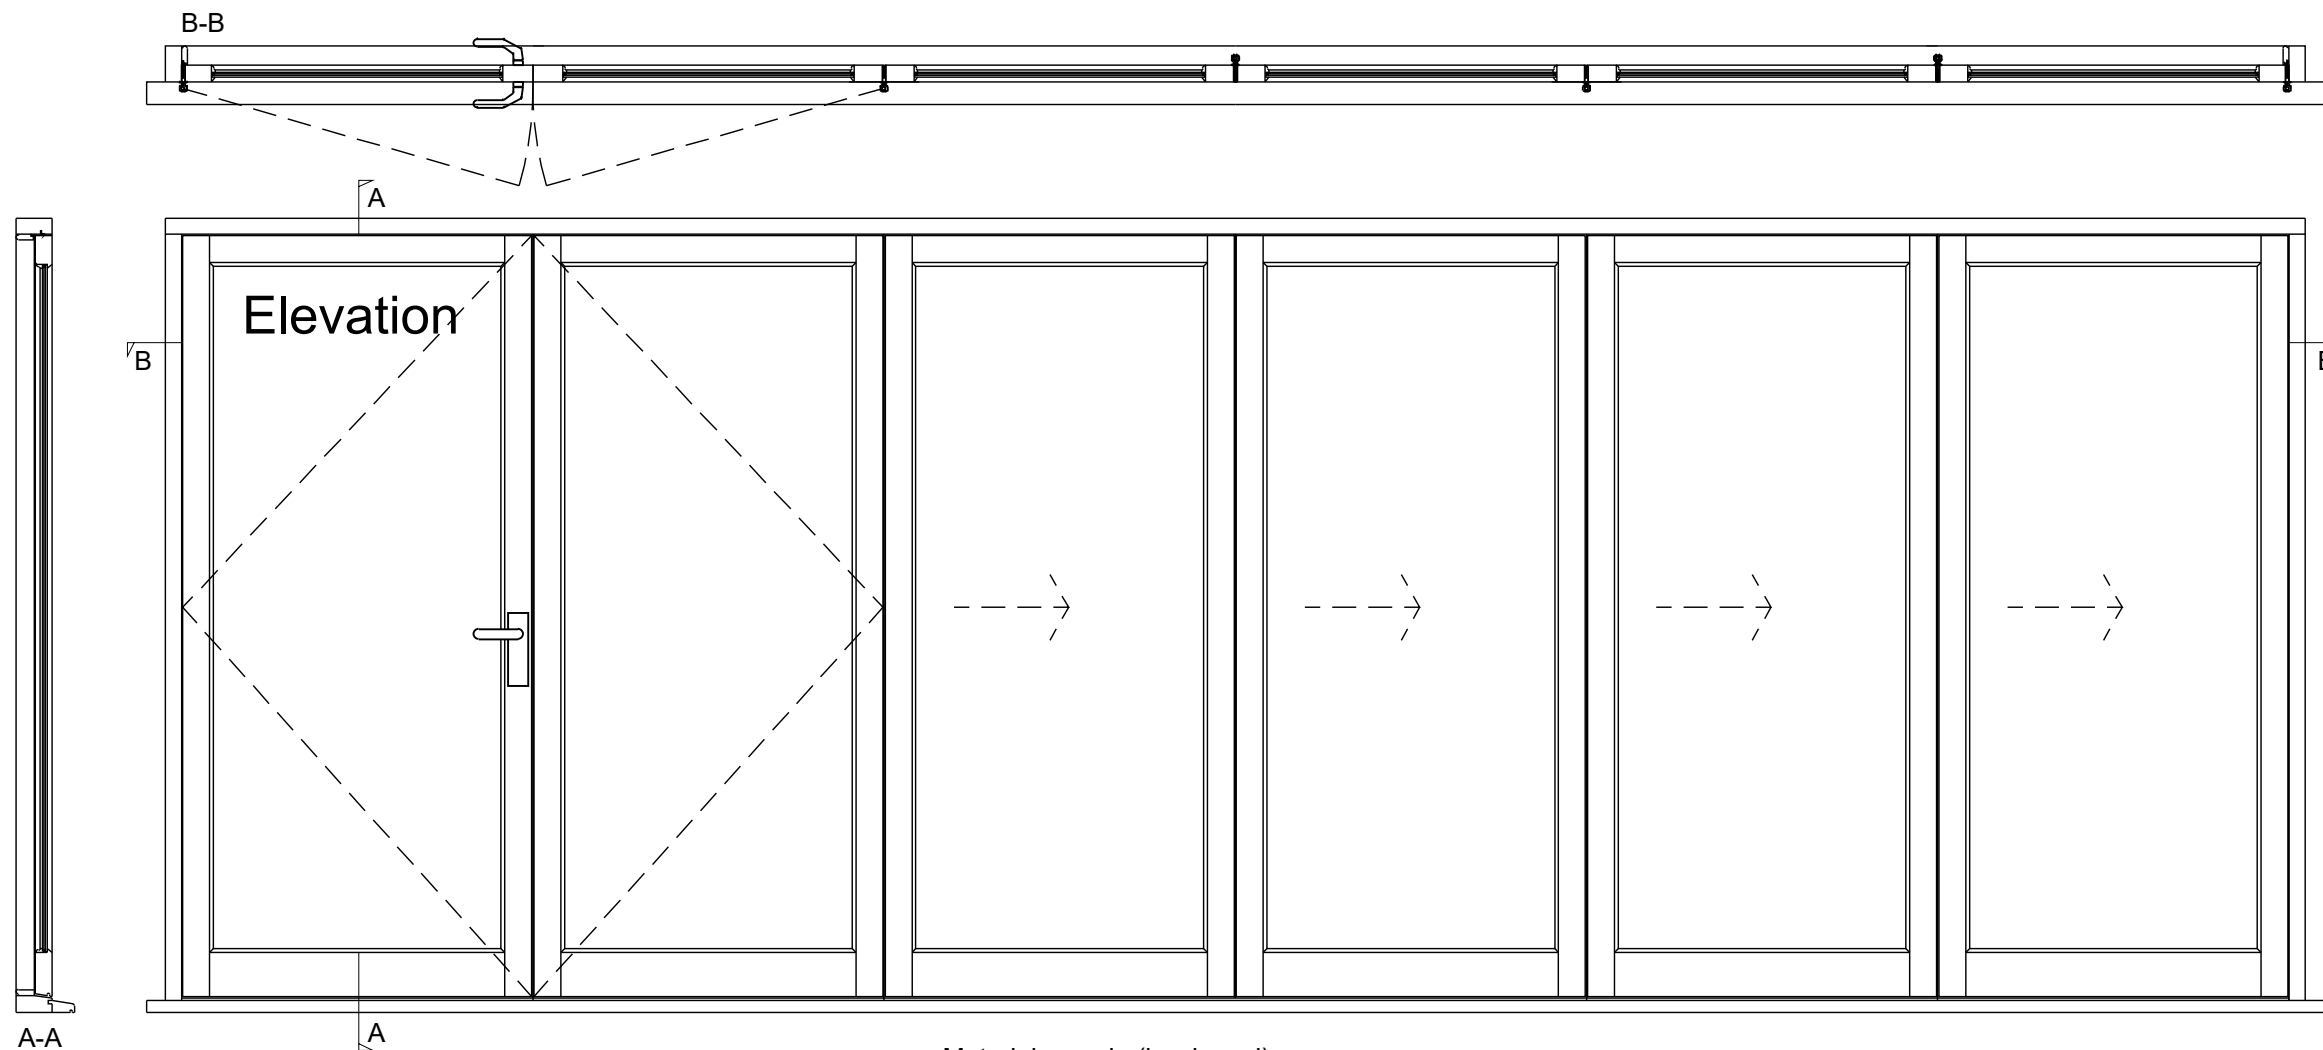

timber frame external glazed bi-folding

Material : saple (hardwood)
Finish : 2 coats primer 1 top coat
Colour : sashes white
Colour : frames black
Glazing : 4-4-4
Furniture : to match windows


Details 1:20 Scale

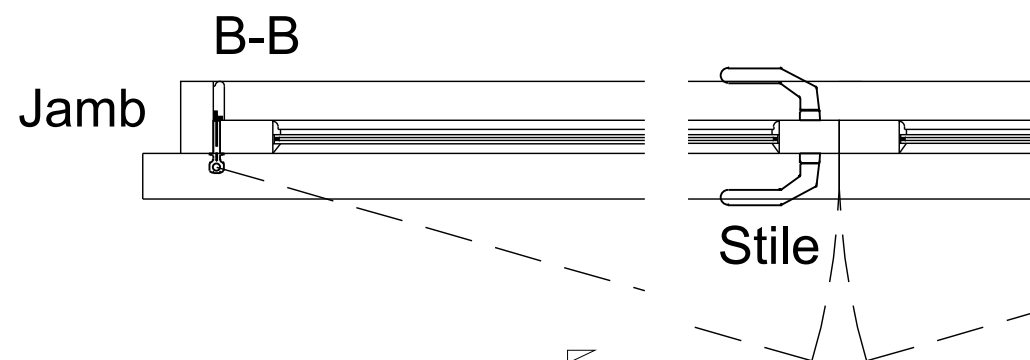

Head

Cill

Elevation

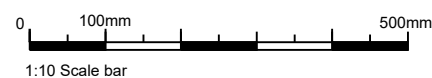

Details 1:10 Scale

notes:

any discrepancies should be reported immediately

all dimensions should be checked on site prior to commencement of work

site/survey based on ordnance survey information provided by prodats systems plc, (www.promap.co.uk) prodats does not guarantee that all past or current uses or features will be identified in the product

the product does not give details about the actual state or condition of the site nor should it be used or taken to indicate or exclude actual suitability or unsuitability of the site for any particular purpose, or relied upon for determining salability or value, or used as a substitute for any physical investigation or inspection.

drawings to be read in accordance with the dwelling emission rate (der/ter) calculation. the building must be built 'as designed' meeting the criteria set for air permeability.

© HERTFORD PLANNING SERVICE

note

when printing off pdf's.
it is the responsibility of the user to verify that the resulting prints are to scale on the appropriate sized sheet.
also that the scale bars on the plan measure correctly.

Nov 25	Details added	A
Date	Description	Rev

hps Hertford Planning Service
Architecture & Planning

Westgate House, 37-41 Castle Street,
Hertford, Herts SG14 1HH
Tel: 01992 552173
Email: contact@hertfordplanning.co.uk
www.hertfordplanning.co.uk



Project Walnut Tree Farm
Luffenhall
Stevenage,
Drawing Extension Bi fold doors

Date 31/10/2025
Scale 1:20
Sheet size A3
Drawn mRn

20079-P011-A