


Block Plan 1:500

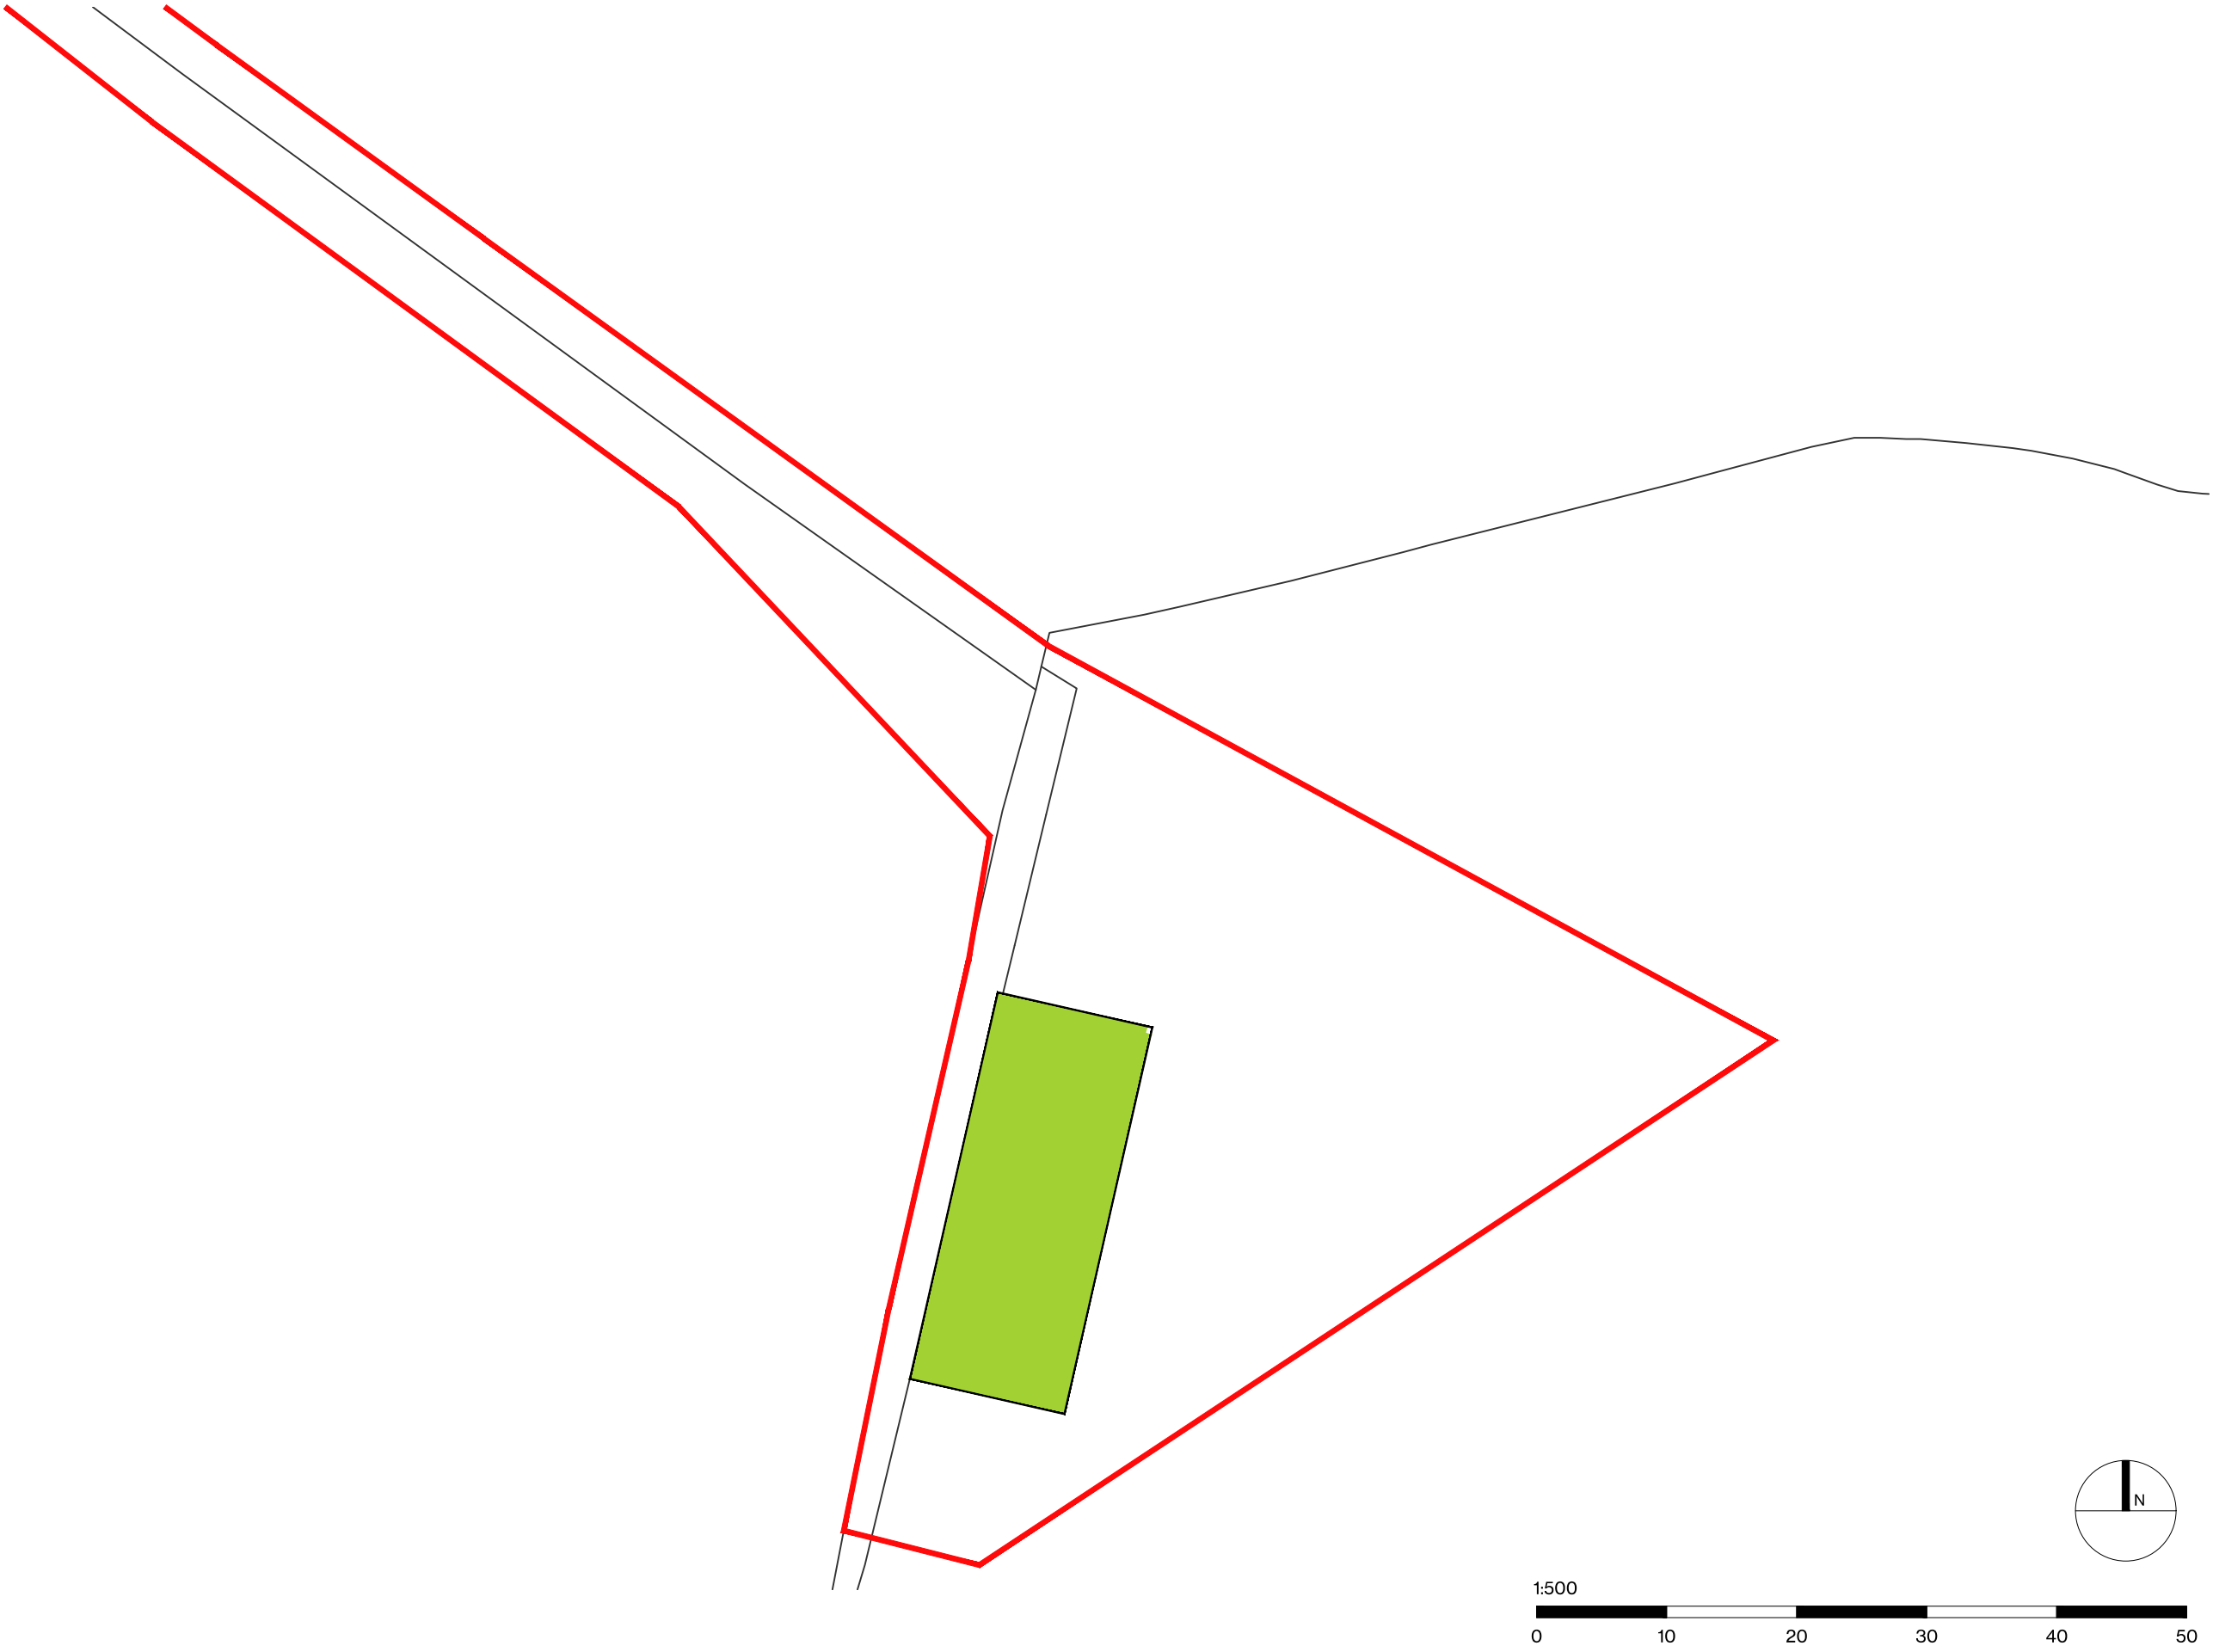

	EDWARD PARSLEY ASSOCIATES		KEY Proposed Agricultural Barn	REVISION / DATE / DESCRIPTION		S3 - Planning	ADDRESS	Ramridge Farm, Kimpton Road, Hitchin, SG4 8HB	DATE	Oct 2024
	West End Barn, The St, Rayne, Braintree, Essex, CM77 6RY			A - 25/10/2024 - Amended at request of client			CLIENT	F C and D Manning	SCALE @ A3	1:500
	01376 349929						TITLE	Block Plan	PROJECT NO	15063
	info@epadesign.co.uk						PROJECT DESCRIPTION	Proposed Agricultural Barn	DRAWING NO / REV	02
	www.epadesign.co.uk									