




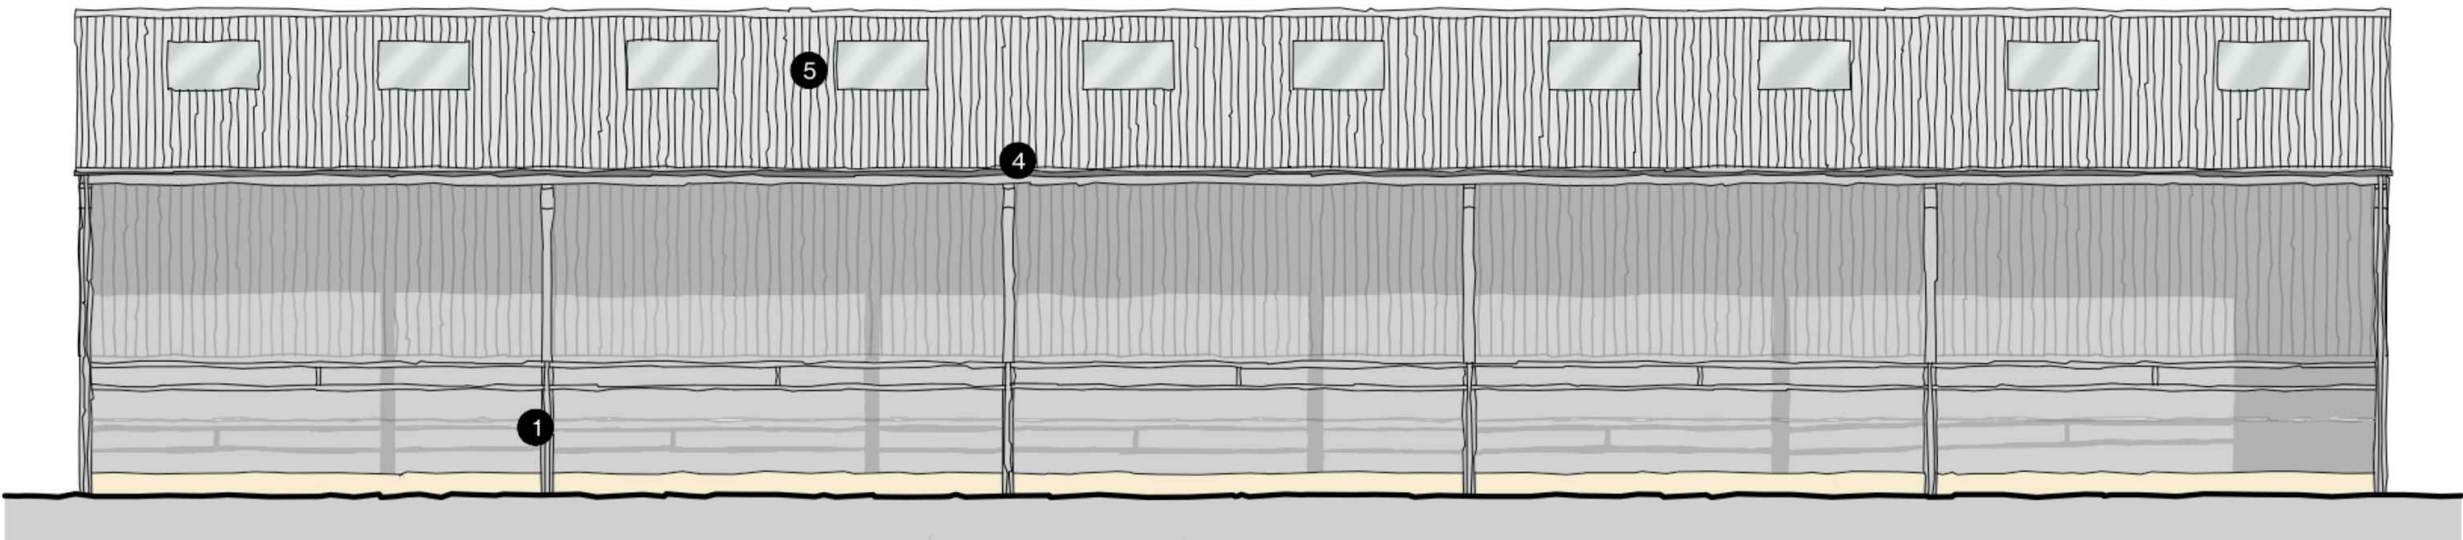

Front E Elevation 1:100

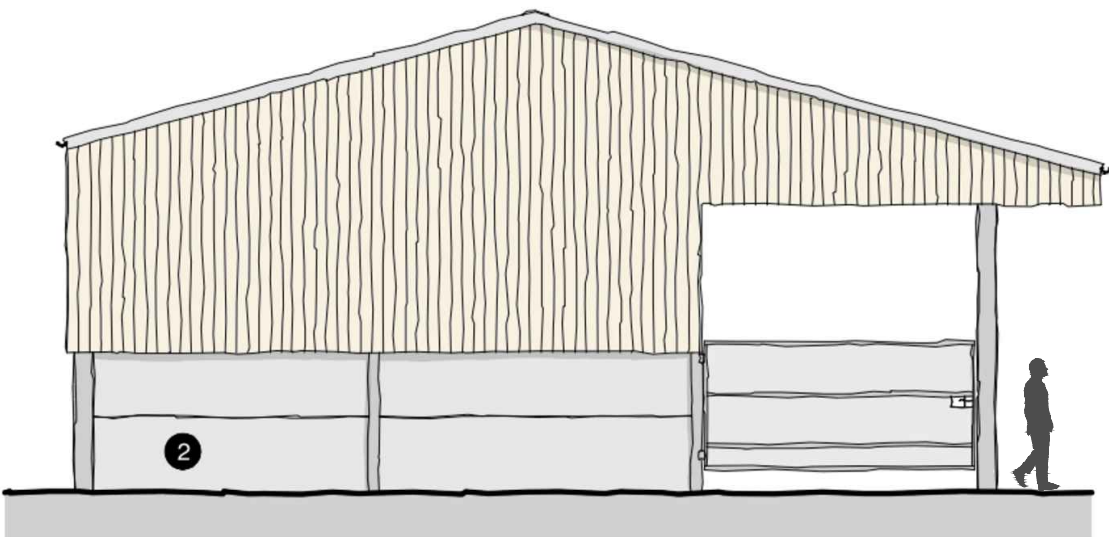

Side N Elevation 1:100

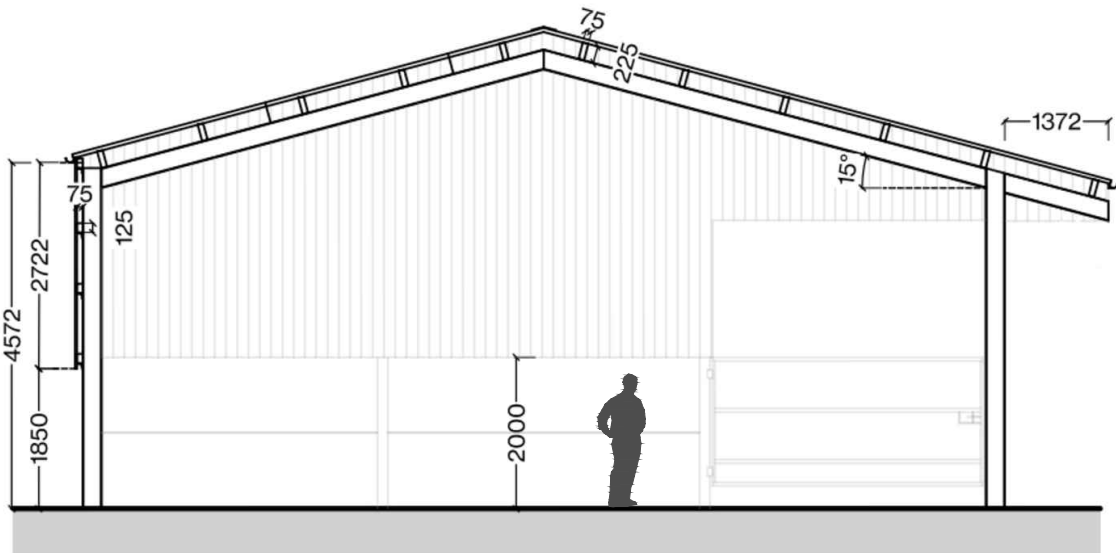

Section 1:100

MATERIALS

- 1. Exposed steel portal frame
- 2. Concrete panels
- 3. Yorkshire boarding on timber
- 4. PVC gutters and downpipes, colour black
- 5. Natural grey fibre cement roof sheets

