



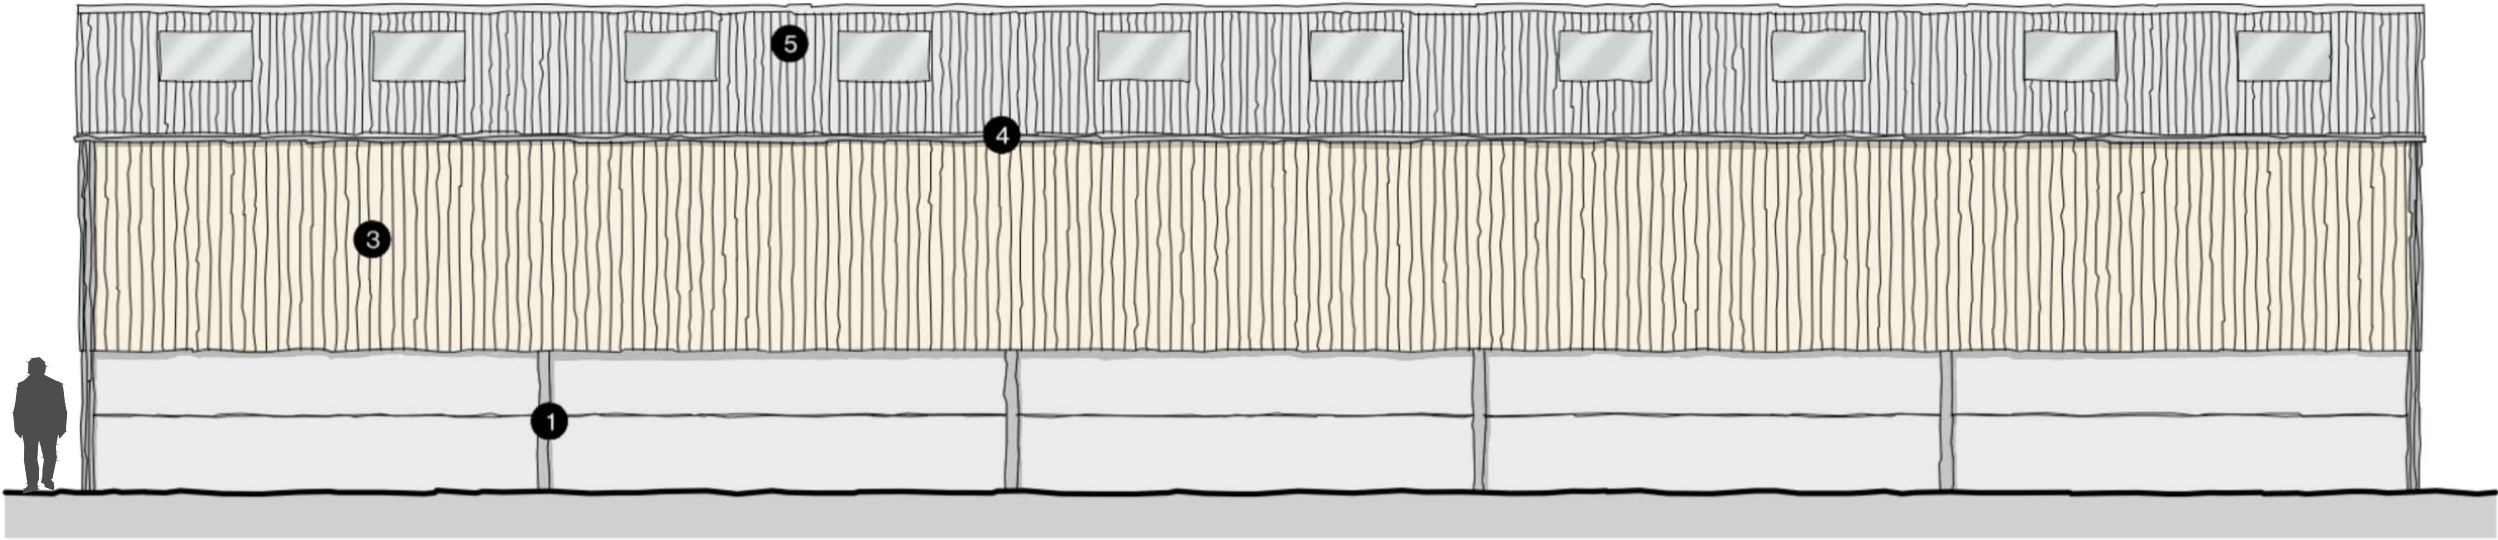


Rear w Elevation 1:100

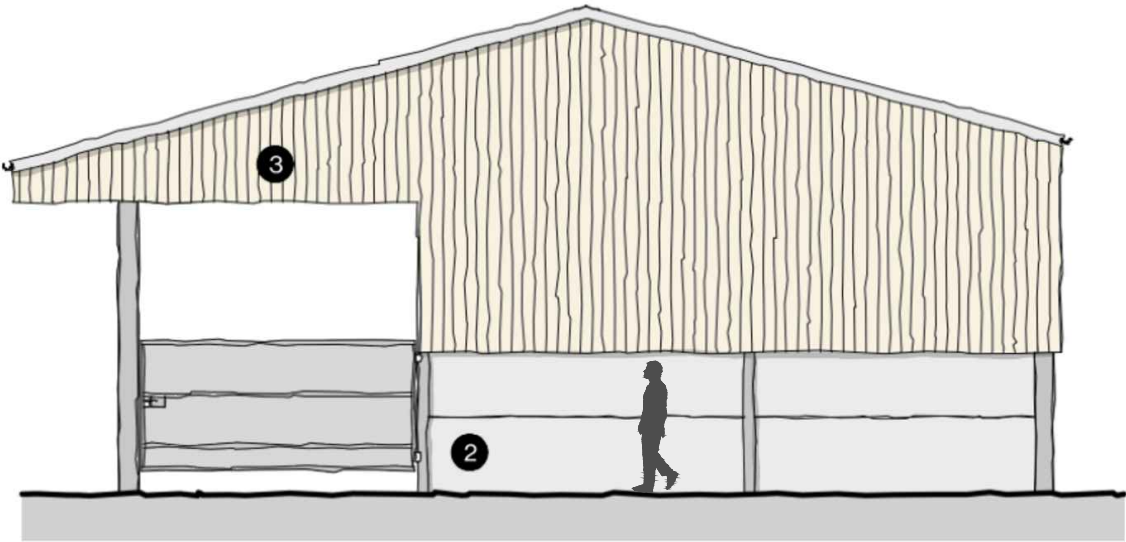

Side s Elevation 1:100

MATERIALS

- 1. Exposed steel portal frame
- 2. Concrete panels
- 3. Yorkshire boarding on timber
- 4. PVC gutters and downpipes, colour black
- 5. Natural grey fibre cement roof sheets

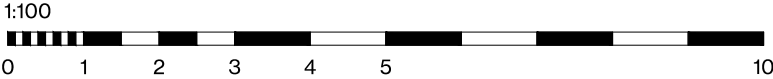

	EDWARD PARSLEY ASSOCIATES West End Barn, The St, Rayne, Braintree, Essex, CM77 6RY 01376 349929 info@epadesign.co.uk www.epadesign.co.uk	KEY	REVISION / DATE / DESCRIPTION A - 25/10/2024 - Amended at request of client B - 05/11/2024 - Drawing number amended	S3 - Planning	ADDRESS	Ramridge Farm, Kimpton Road, Hitchin, SG4 8HB	DATE	Oct 2024
					CLIENT	F C and D Manning	SCALE @ A3	1:100
					TITLE	Proposed Elevations (2 of 2)	PROJECT NO	15063
					PROJECT DESCRIPTION	Proposed Agricultural Barn	DRAWING NO / REV	06/B