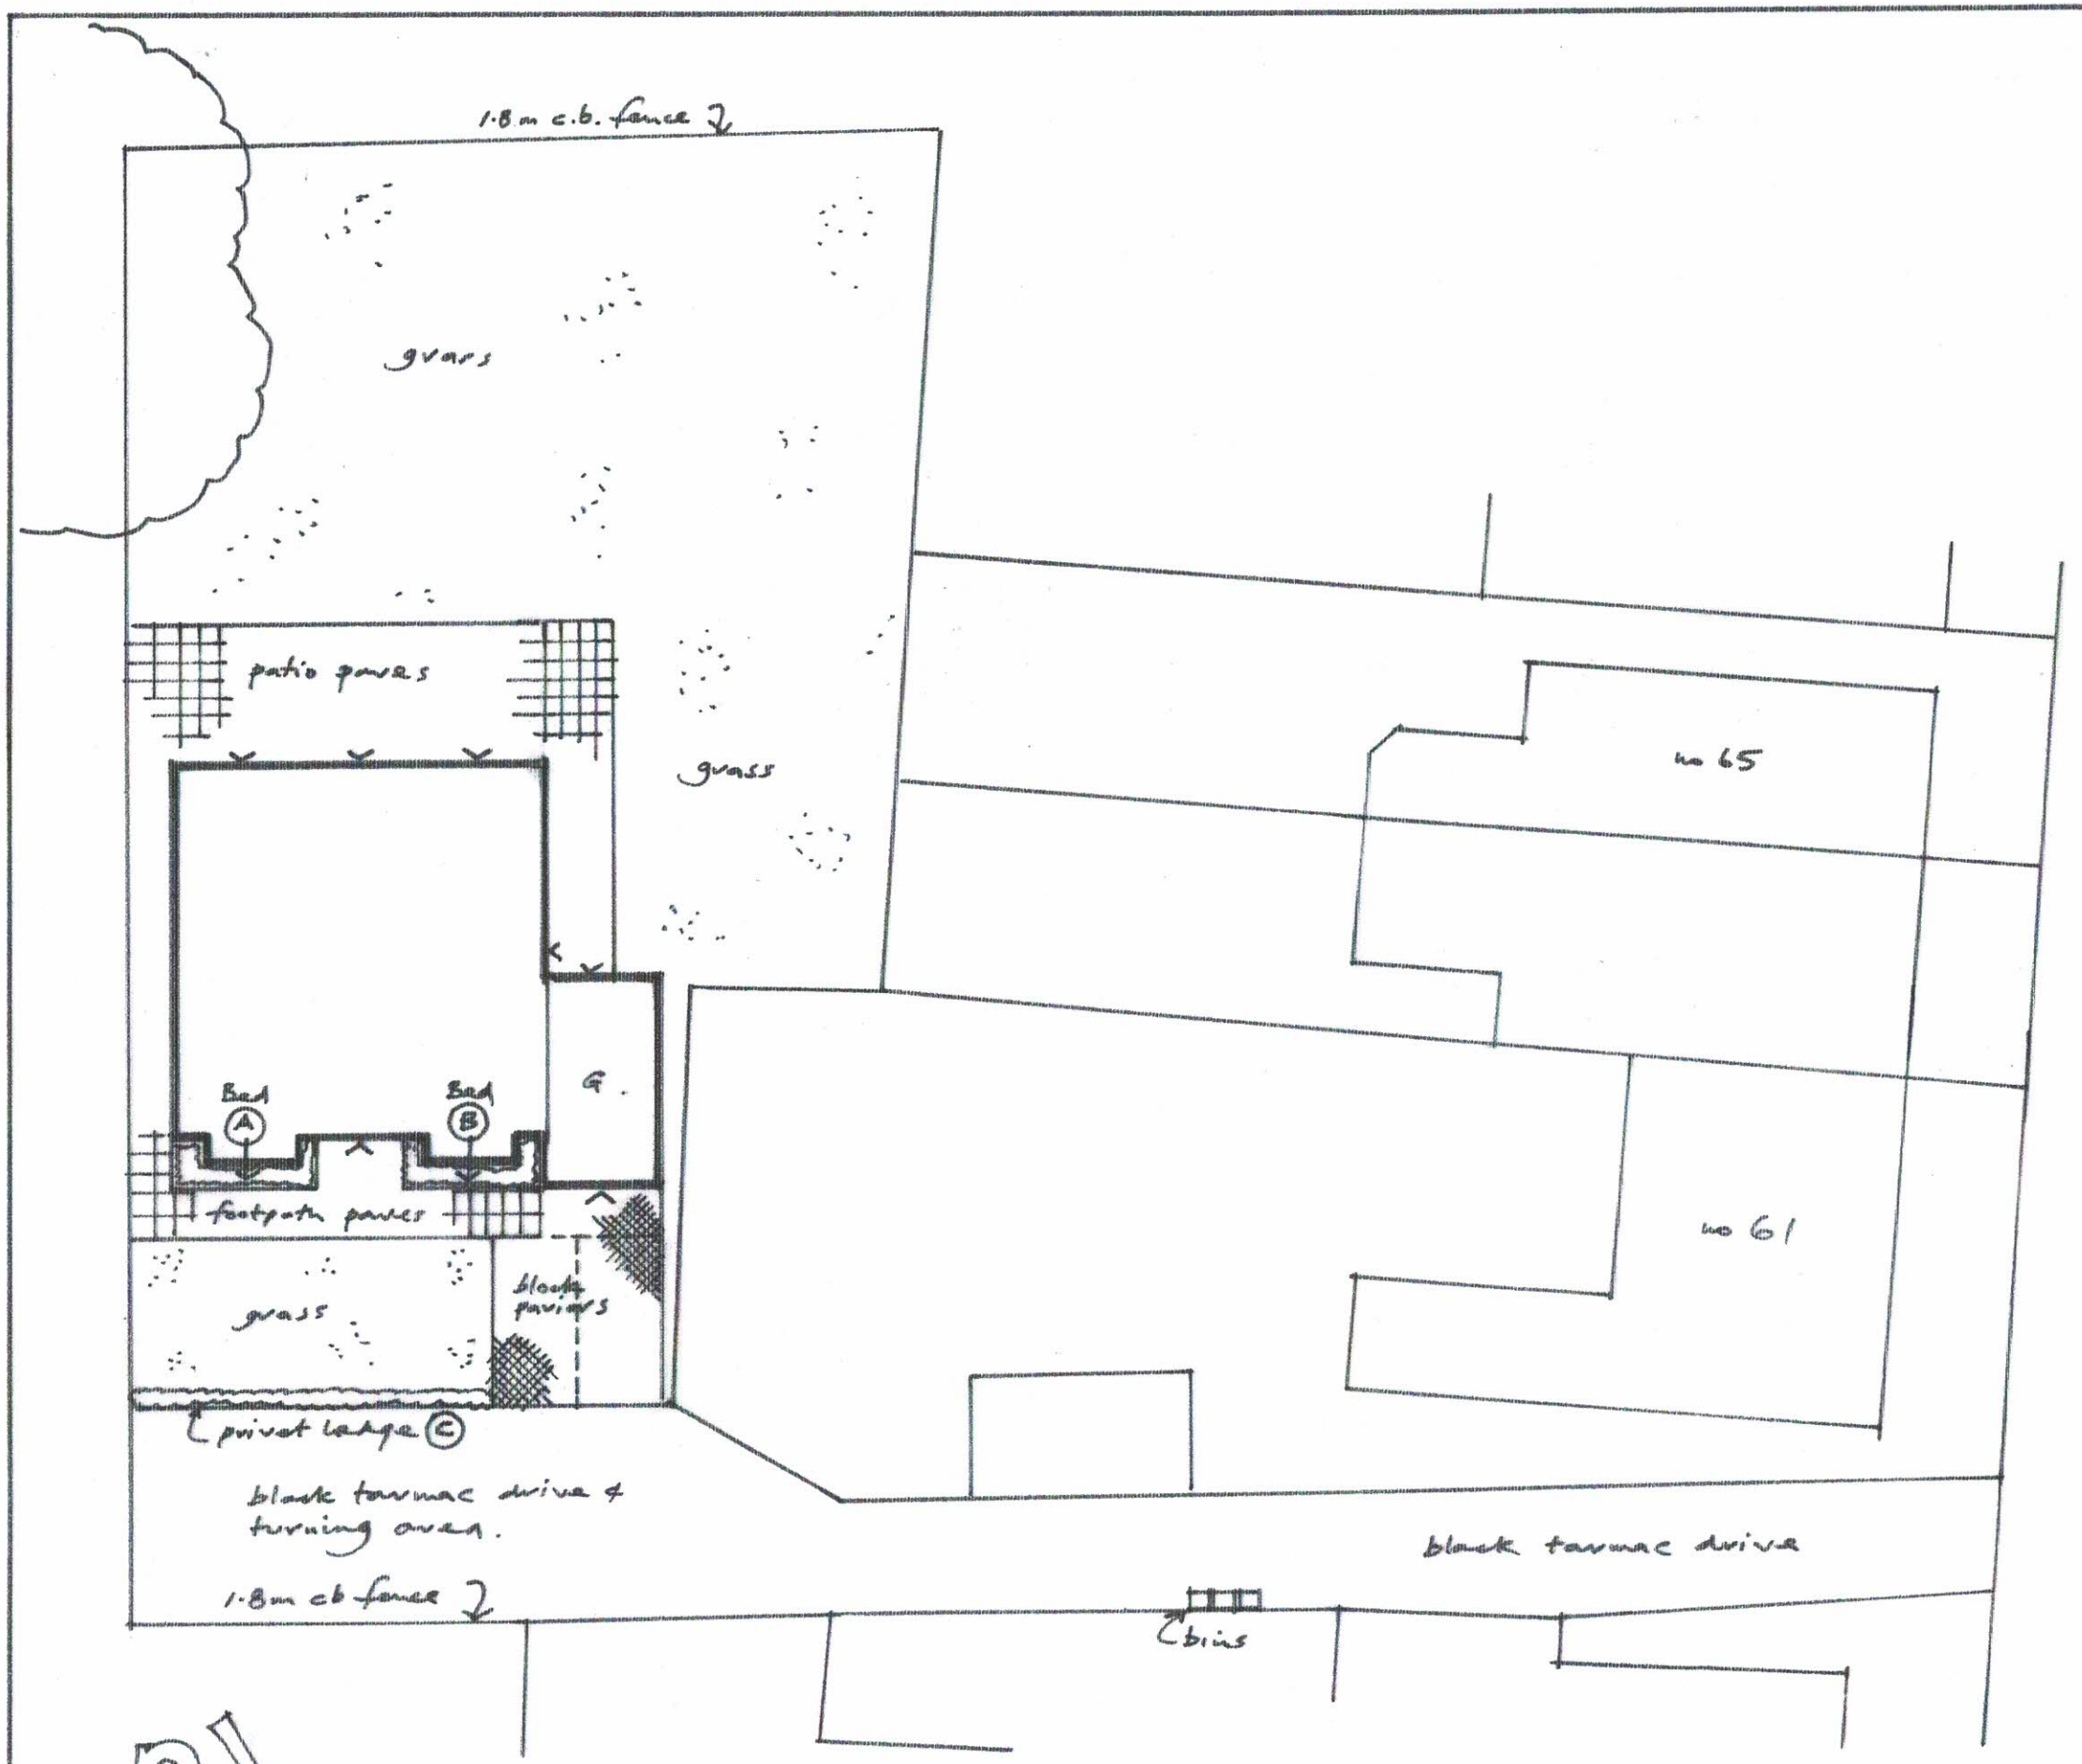


* TO BE READ IN CONJUNCTION WITH 'LANDSCAPE PLANTING SCHEME' DATED 24/7/2025

Planting bed (A)

Helictotrichon Sempervirens 2·0 litres — 6 no.

Salvia Nemorosa 2·0 litres — 6 no.

Osmanthus x Burkwoodii (ball shape) 5·0 litres — 4 no.

Geum 'Mrs Bradshaw' 2·0 litres — 6 no.

Bulbs - Allium 'Purple Sensation' — 20 no.

Planting bed (B)

- As (A) above.

Hedgerow (C)

Ligustrum vulgare (privet) 20/30 cm 3 litres planted in single row at 30 cm spacings

LANDSCAPING PLAN FOR PROPOSED DEVELOPMENT OF A DETACHED DWELLING ON LAND AT r/o 61, HIGH ST, KIMPTON, SG4 8PA for Hesketh Homes Ltd	design + plan Hm. 07904 911945 parlegeyahoo.co.uk	1:200 at A3 size 24th July 2025 DPL/25/12-SK1