



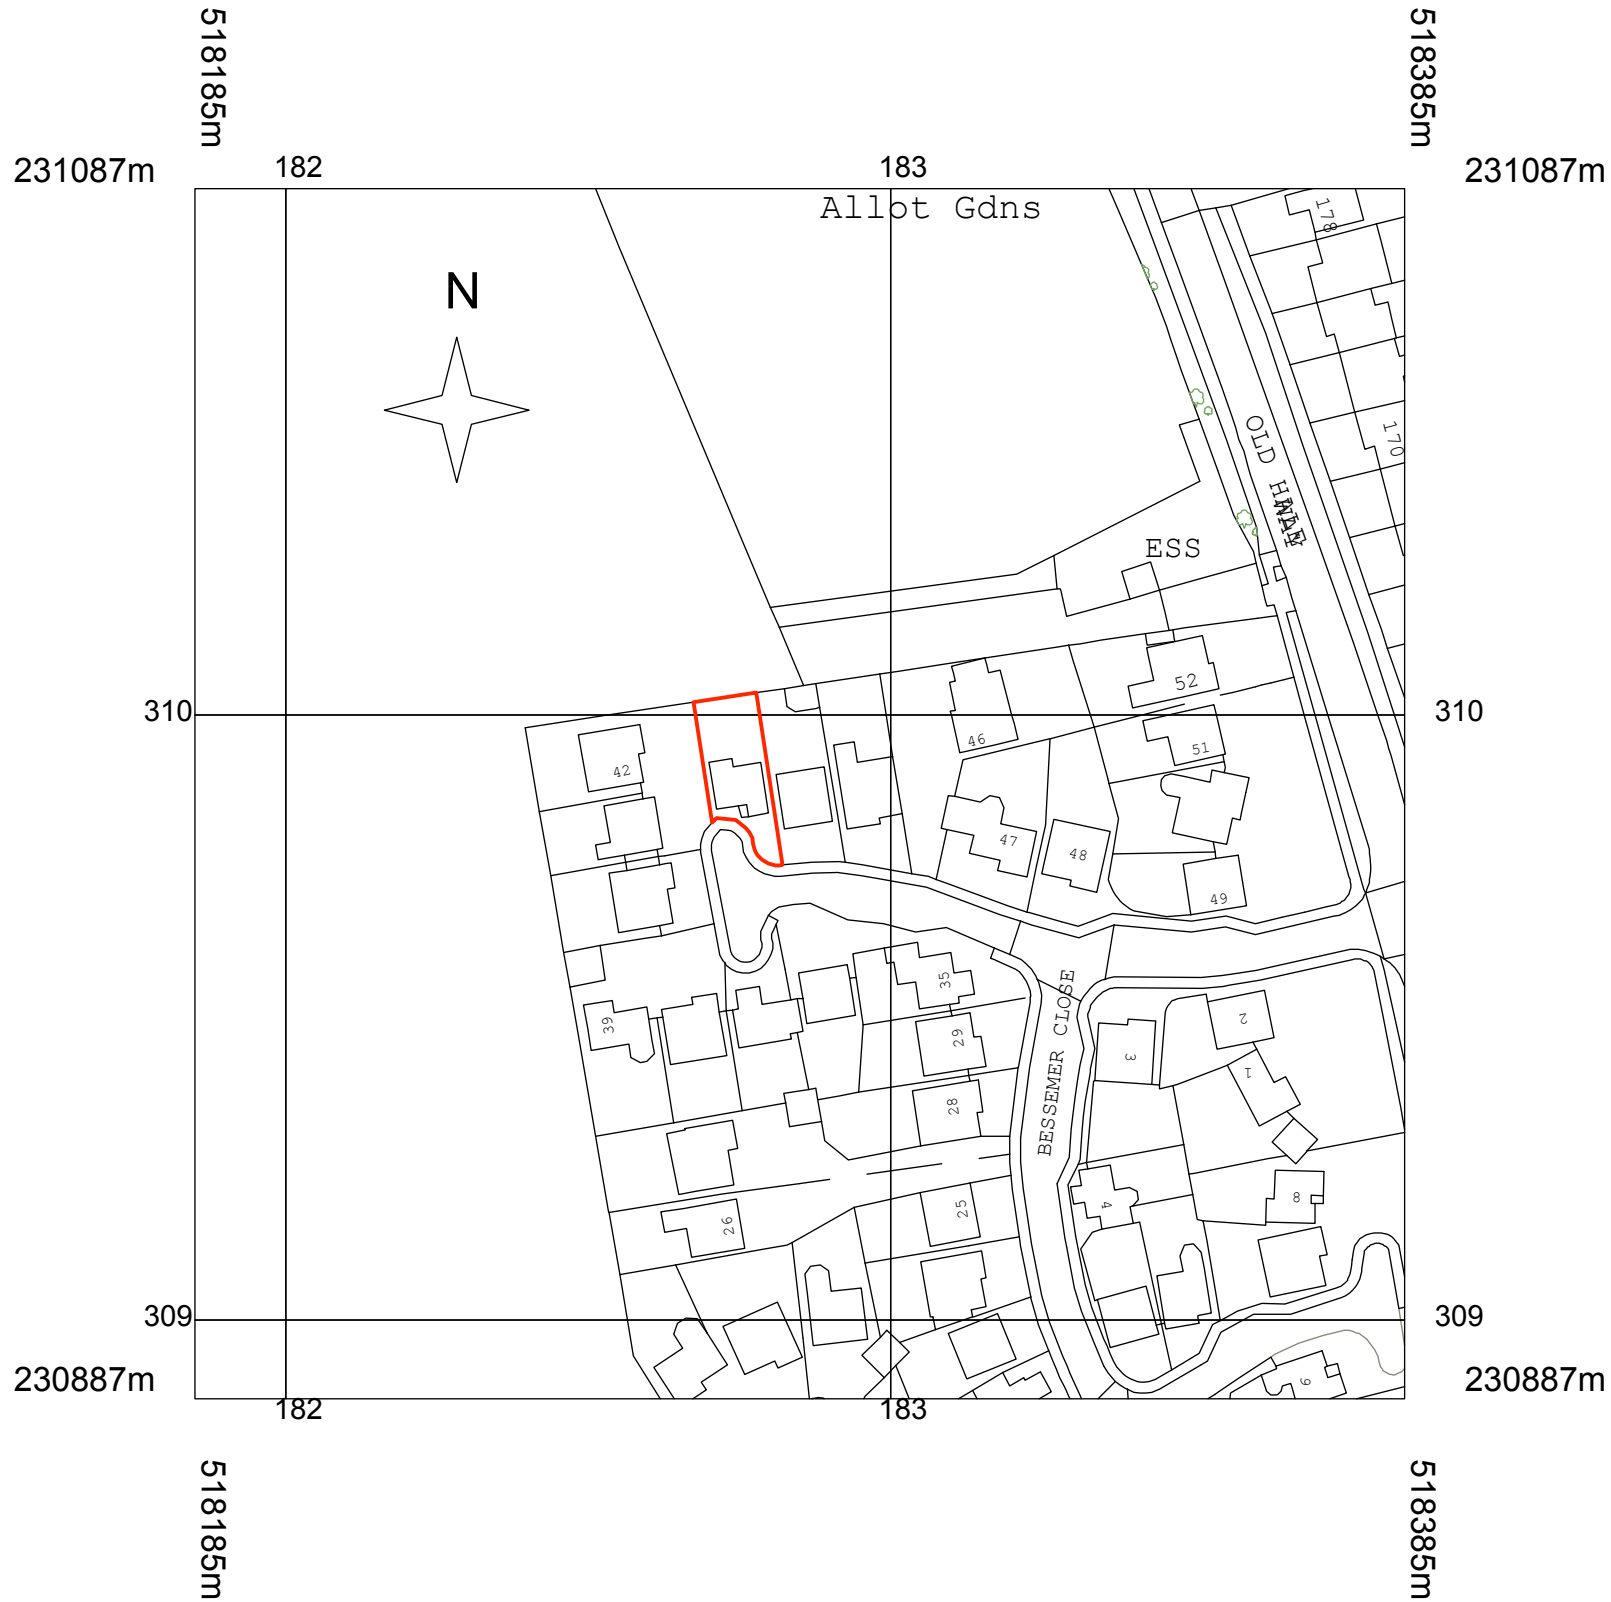

EXISTING - SITE LOCATION PLAN

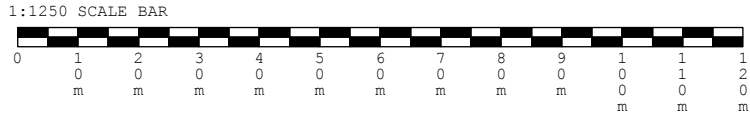

This drawing is a print and must not be scaled from without making reference to the accompanying scale bar. Any queries regarding dimensions must be taken up with Scoot / Studio Limited. All dimensions of existing buildings to be verified on site.

This drawing is the copyright of Scoot / Studio Limited and shall not be in any way used or reproduced without their prior written consent.

/ Revisions as bubbled.

Rev	Date	Comments

/ Notes

Scoot Studio

Studio 2, 27-28 Sun Street, Hitchin, Herts SG5 1AH
info@scootstudio.com
Tel: 07970044278 / 01462420786

/ STATUS
PLANNING

/ CONTRACT
43 Bessemer Close, Hitchin, Herts, SG5 1AG

/ DRAWING TITLE
Existing Site Location Plan

/ SCALE 1:1250 / DRAWING NUMBER 10- 02 / REVISION -

/ DATE AUG 25

/ DRAWN BY JS / PROJECT CODE BESS-2 / CHECKED JS