
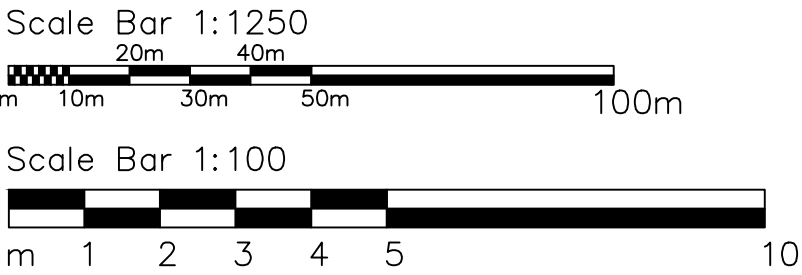
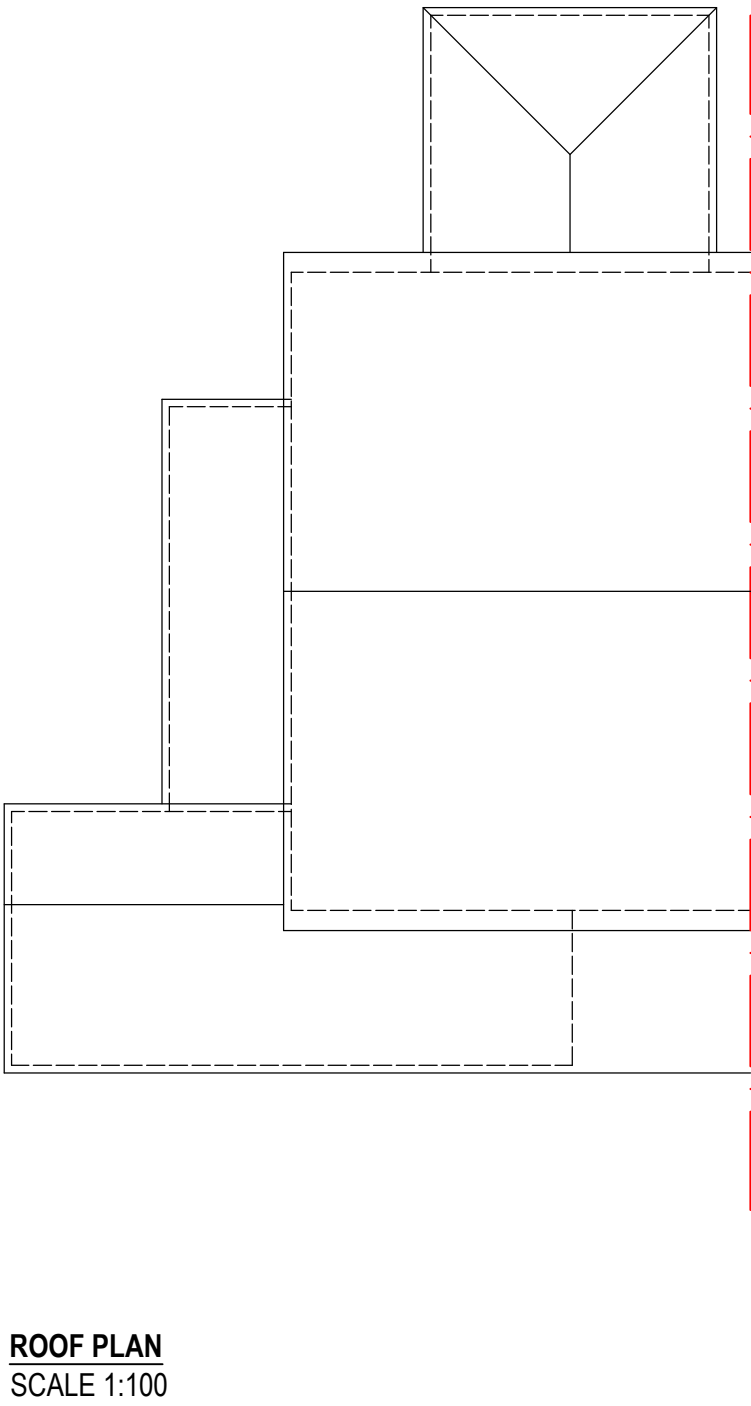
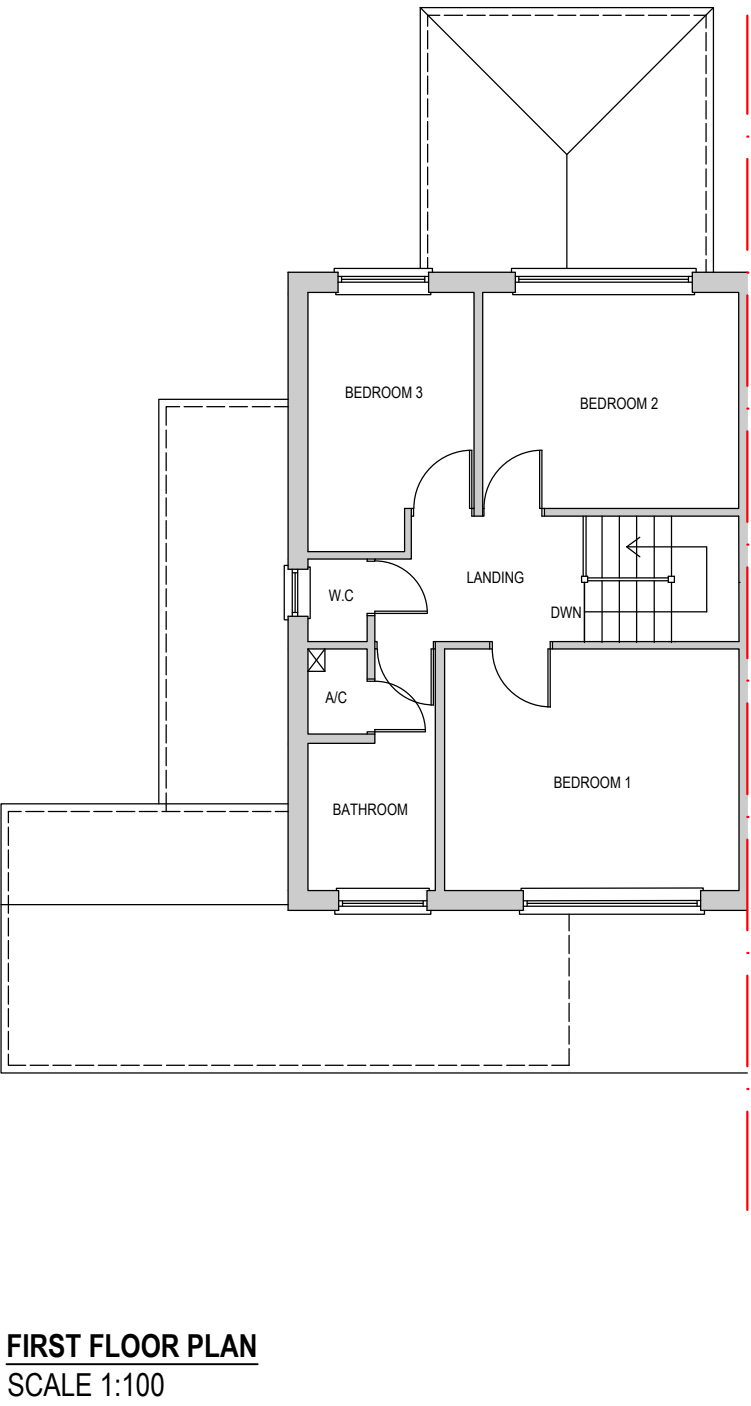
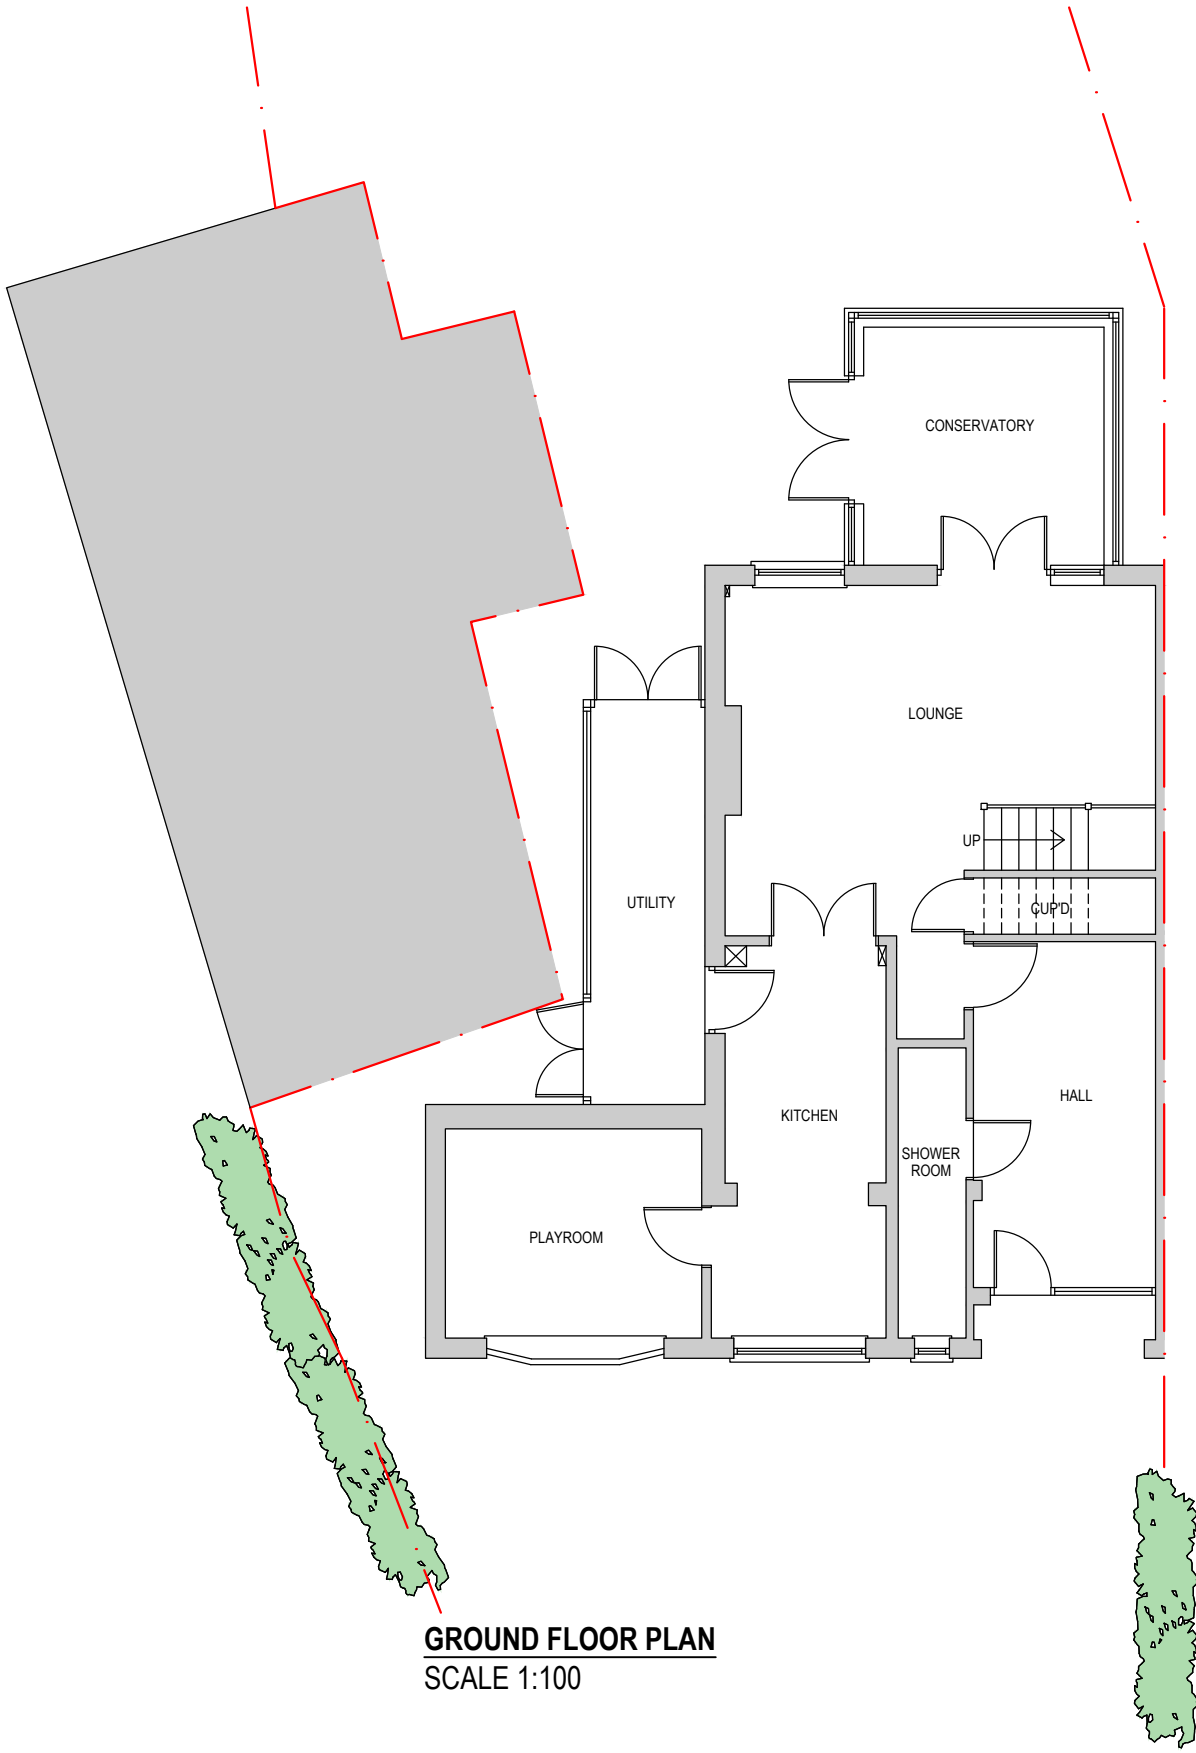
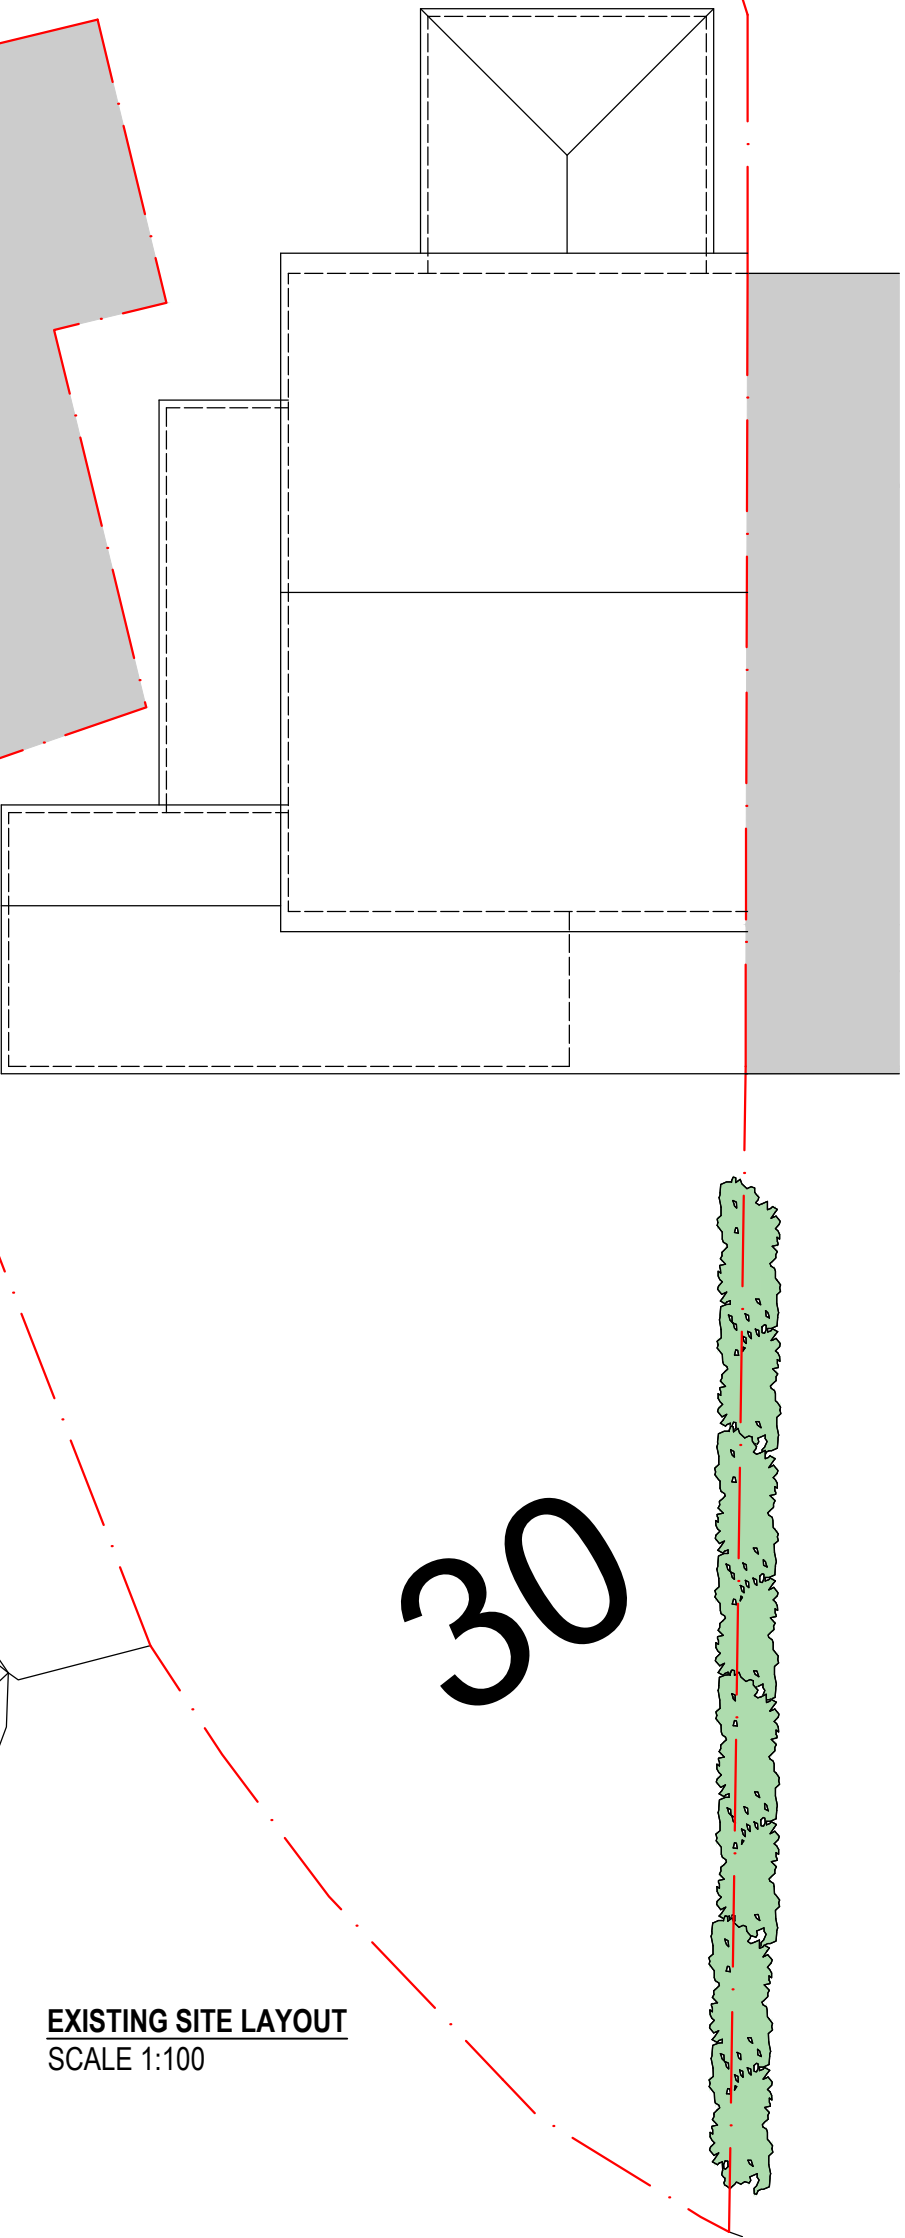


This drawing is copyright and can not be copied or reproduced or altered, no extracts or any elements of this drawing or supporting information unless written consent has been obtained first.

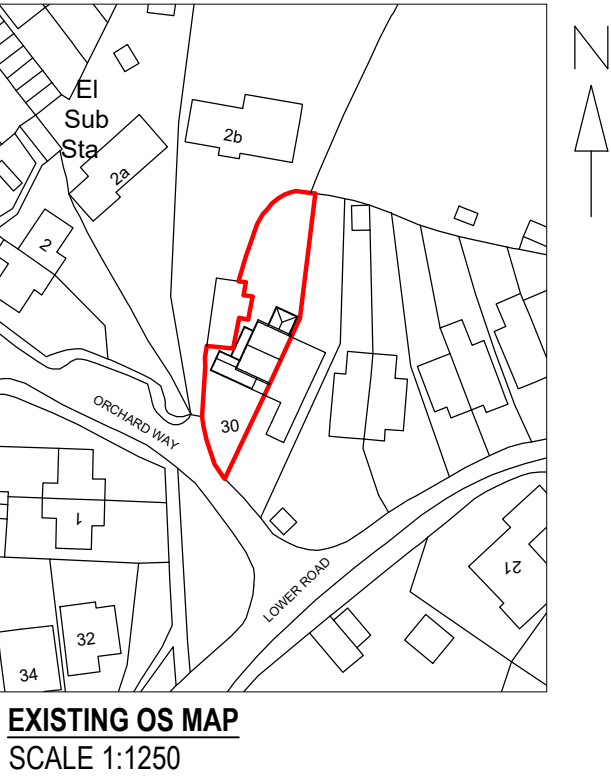

A	06/03/26	OS MAP UPDATED
REV	DATE	DESCRIPTION
RTMDesign Architectural Services Planning & Building Regulation Drawings		
5 Prebendal Drive, Slip End, LU1 4JN M 07979 575 456 E enquiries@rtmdesign.co.uk		
CLIENT MR & MRS SMITH		
ADDRESS 30 LOWER ROAD BREACHWOOD GREEN HERFORDSHIRE SG4 8NS		
TITLE PLANNING APPLICATION EXISTING PLANS AND ELEVATIONS WITH OS MAP		
SCALE - AS SHOWN @ A1		DATE - MARCH '26
JOB No.	DRAWING No.	REVISION
649	PL_01	A