




Existing Ground
Floor Plan 1:100

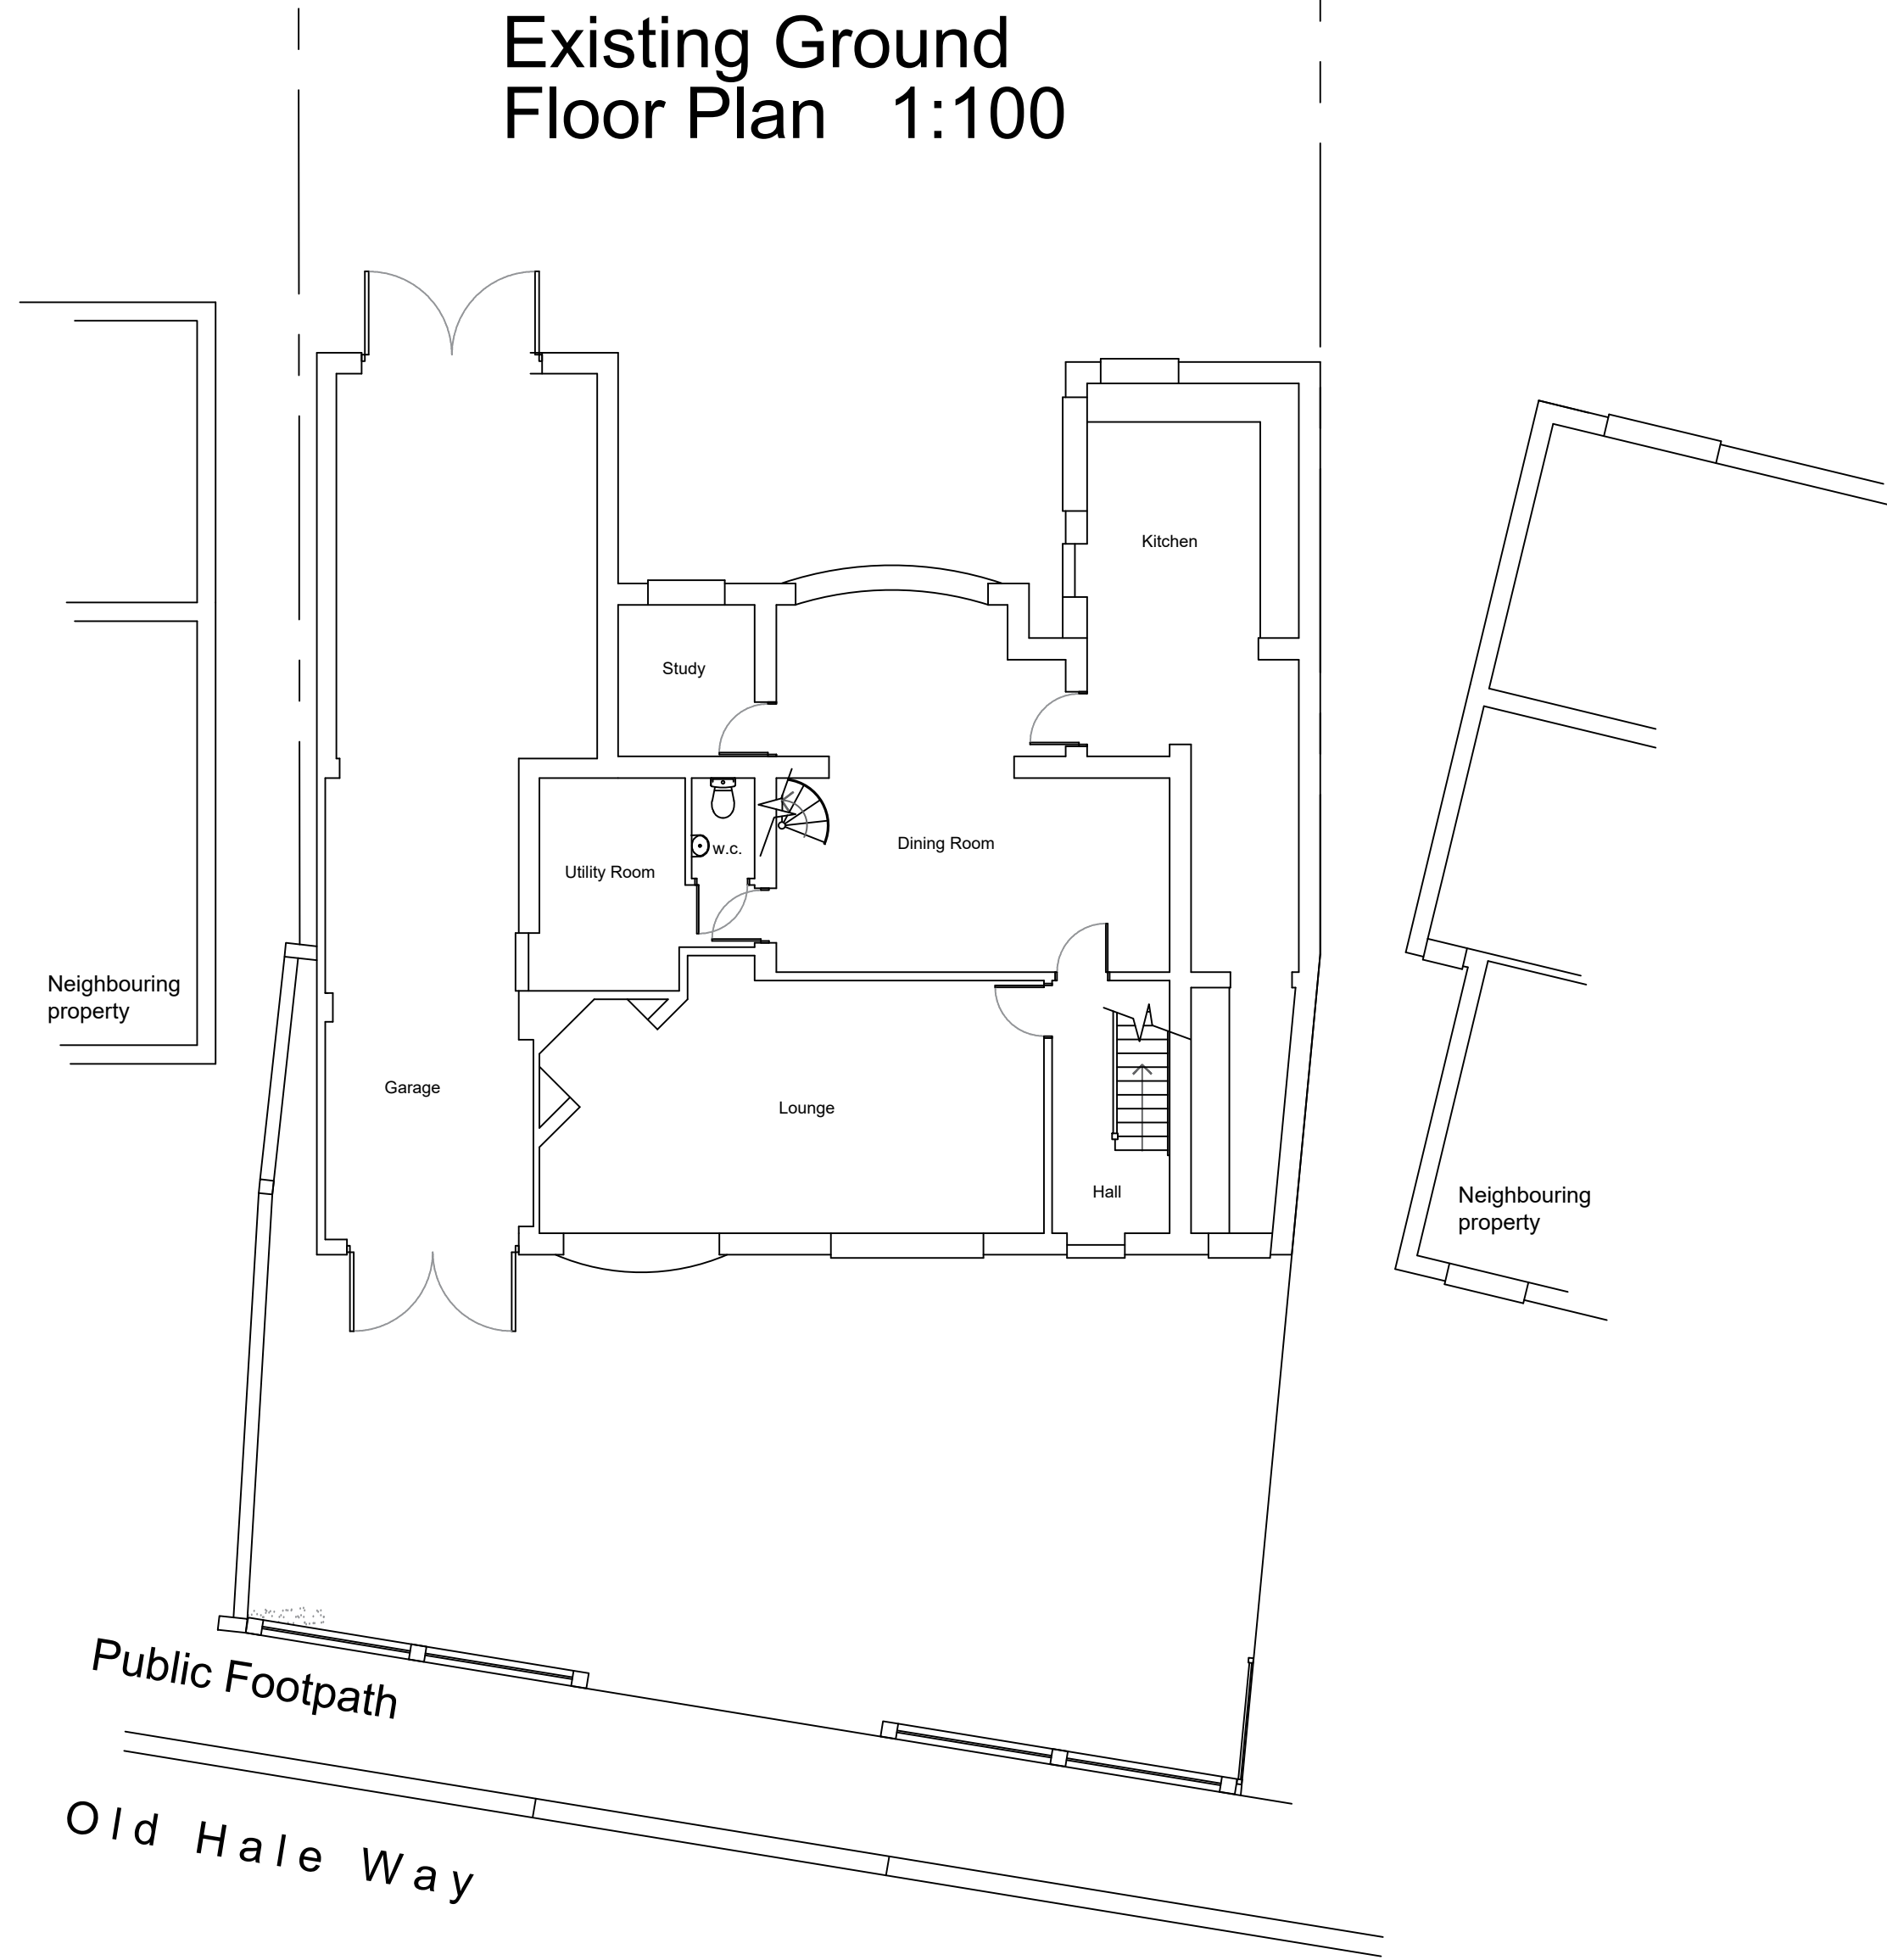


Existing First
Floor Plan 1:100

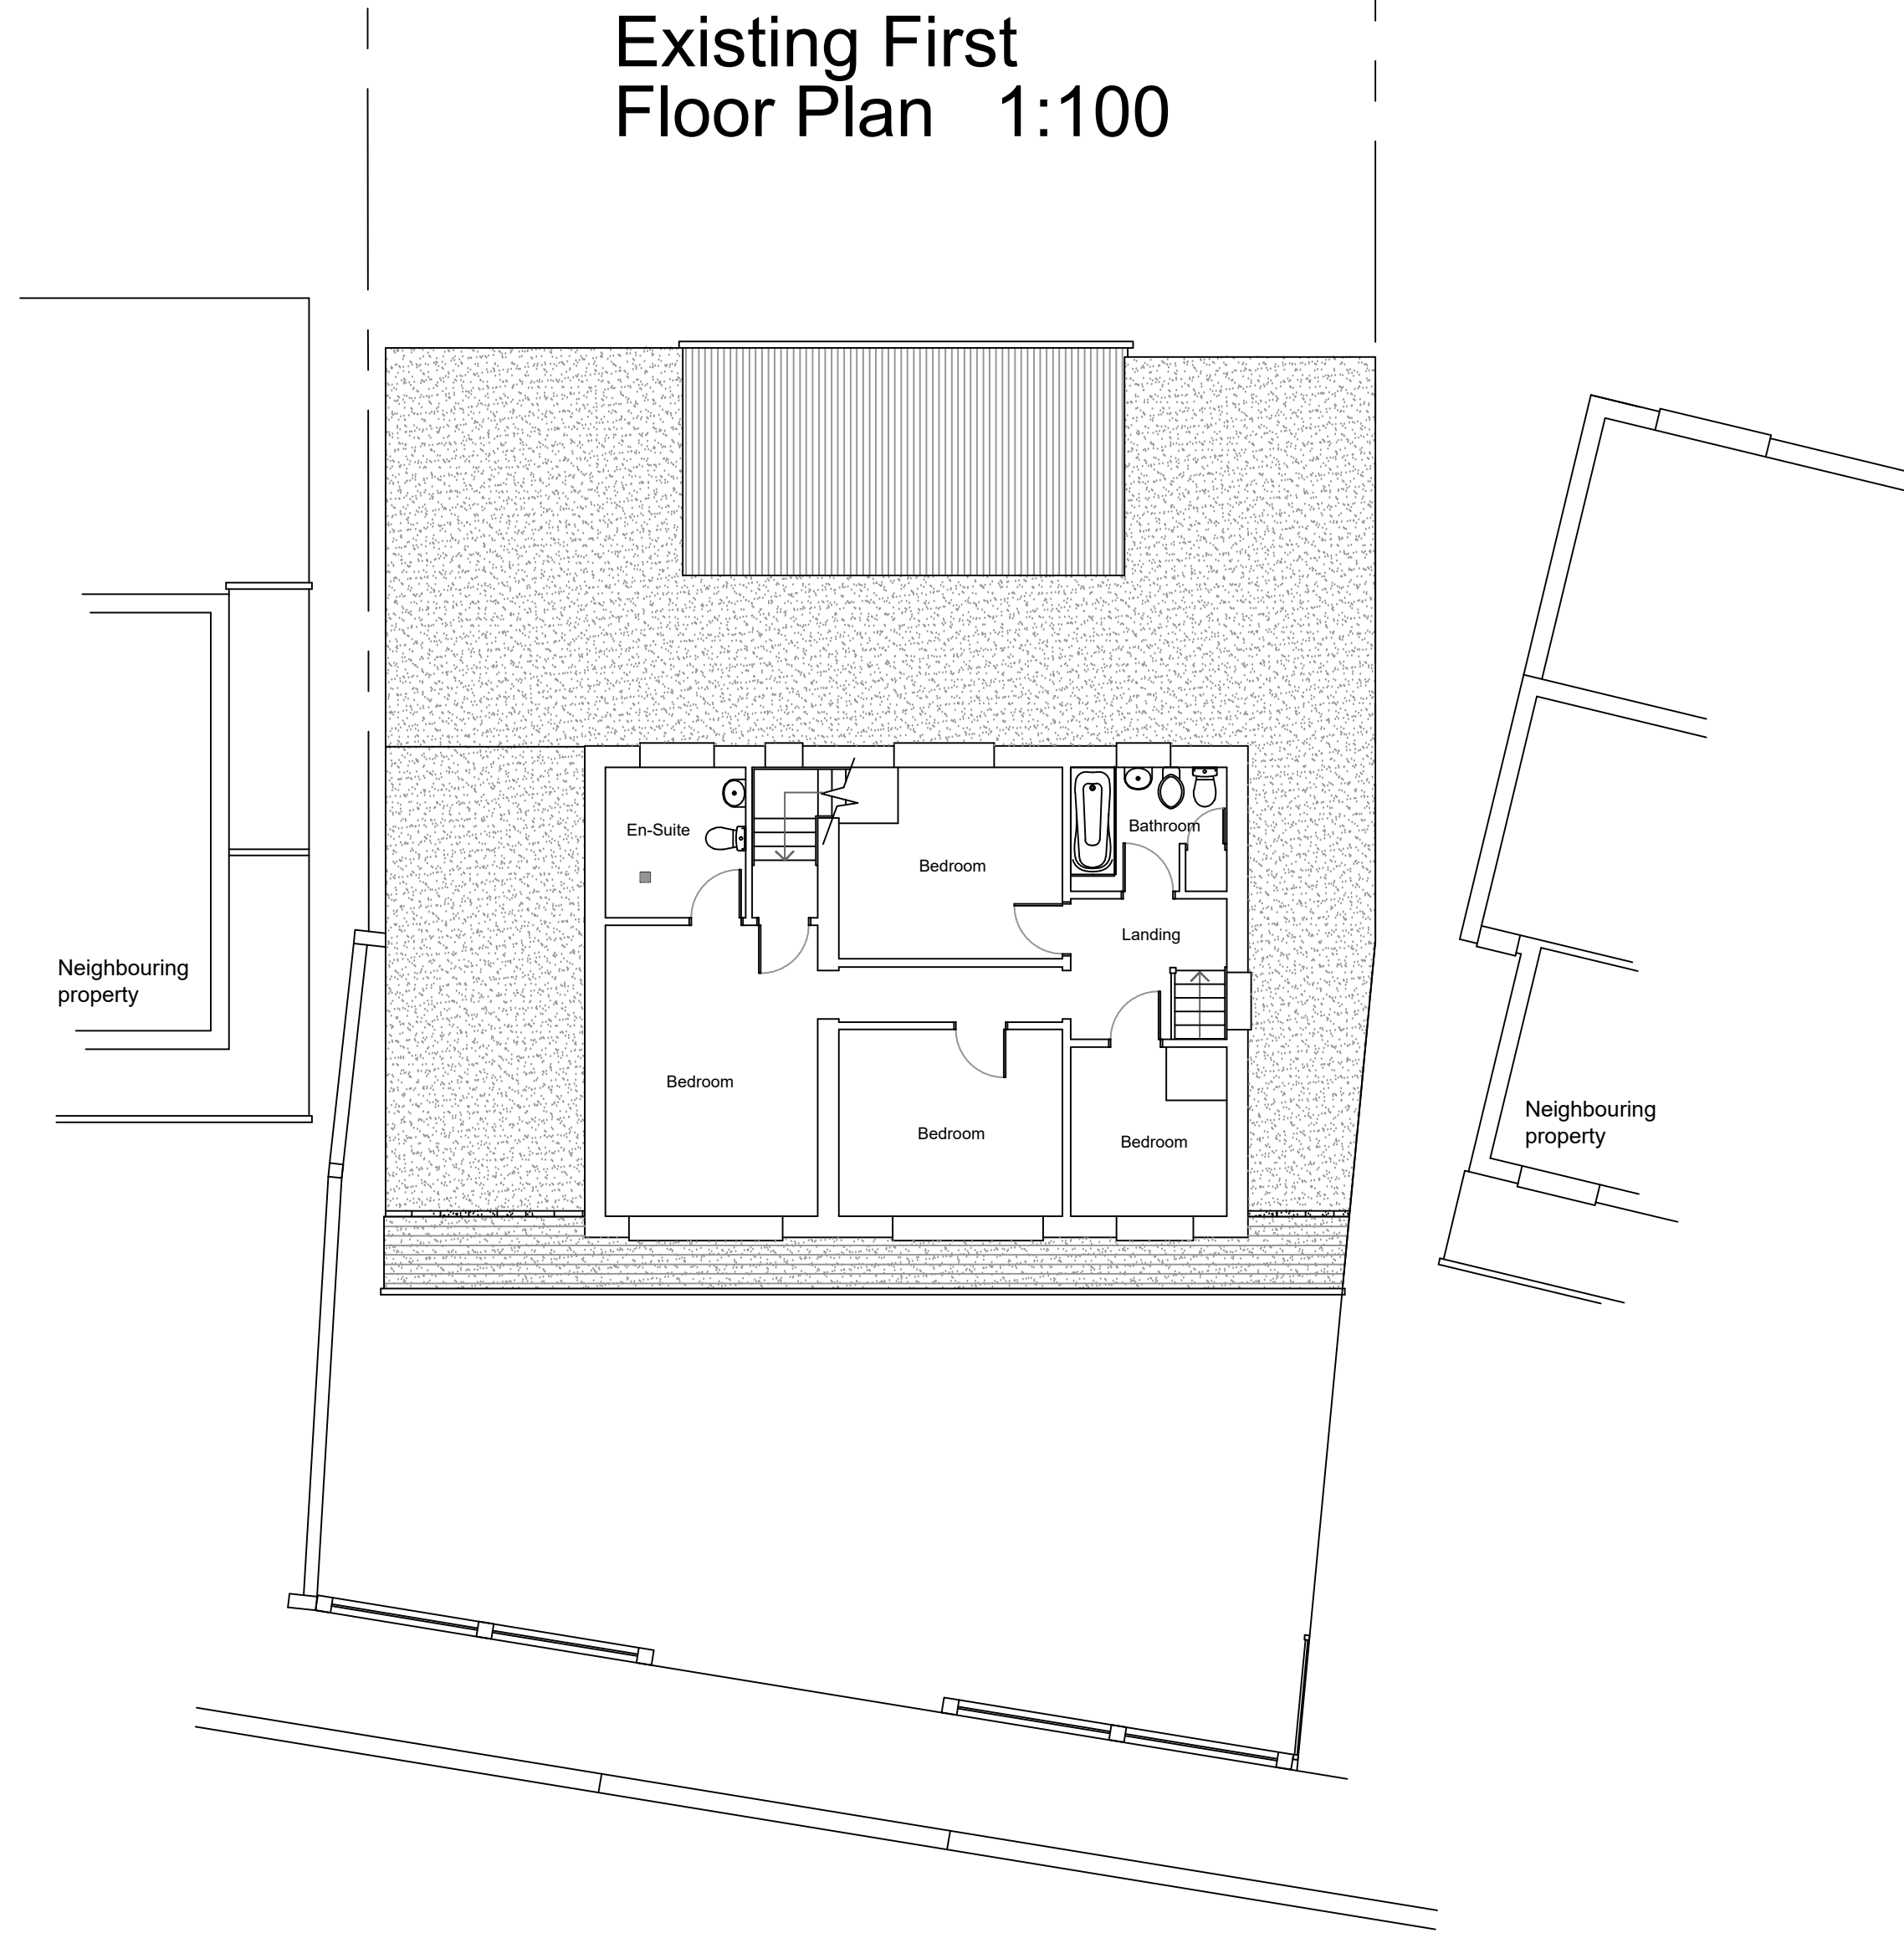

Existing Elevations 1:100

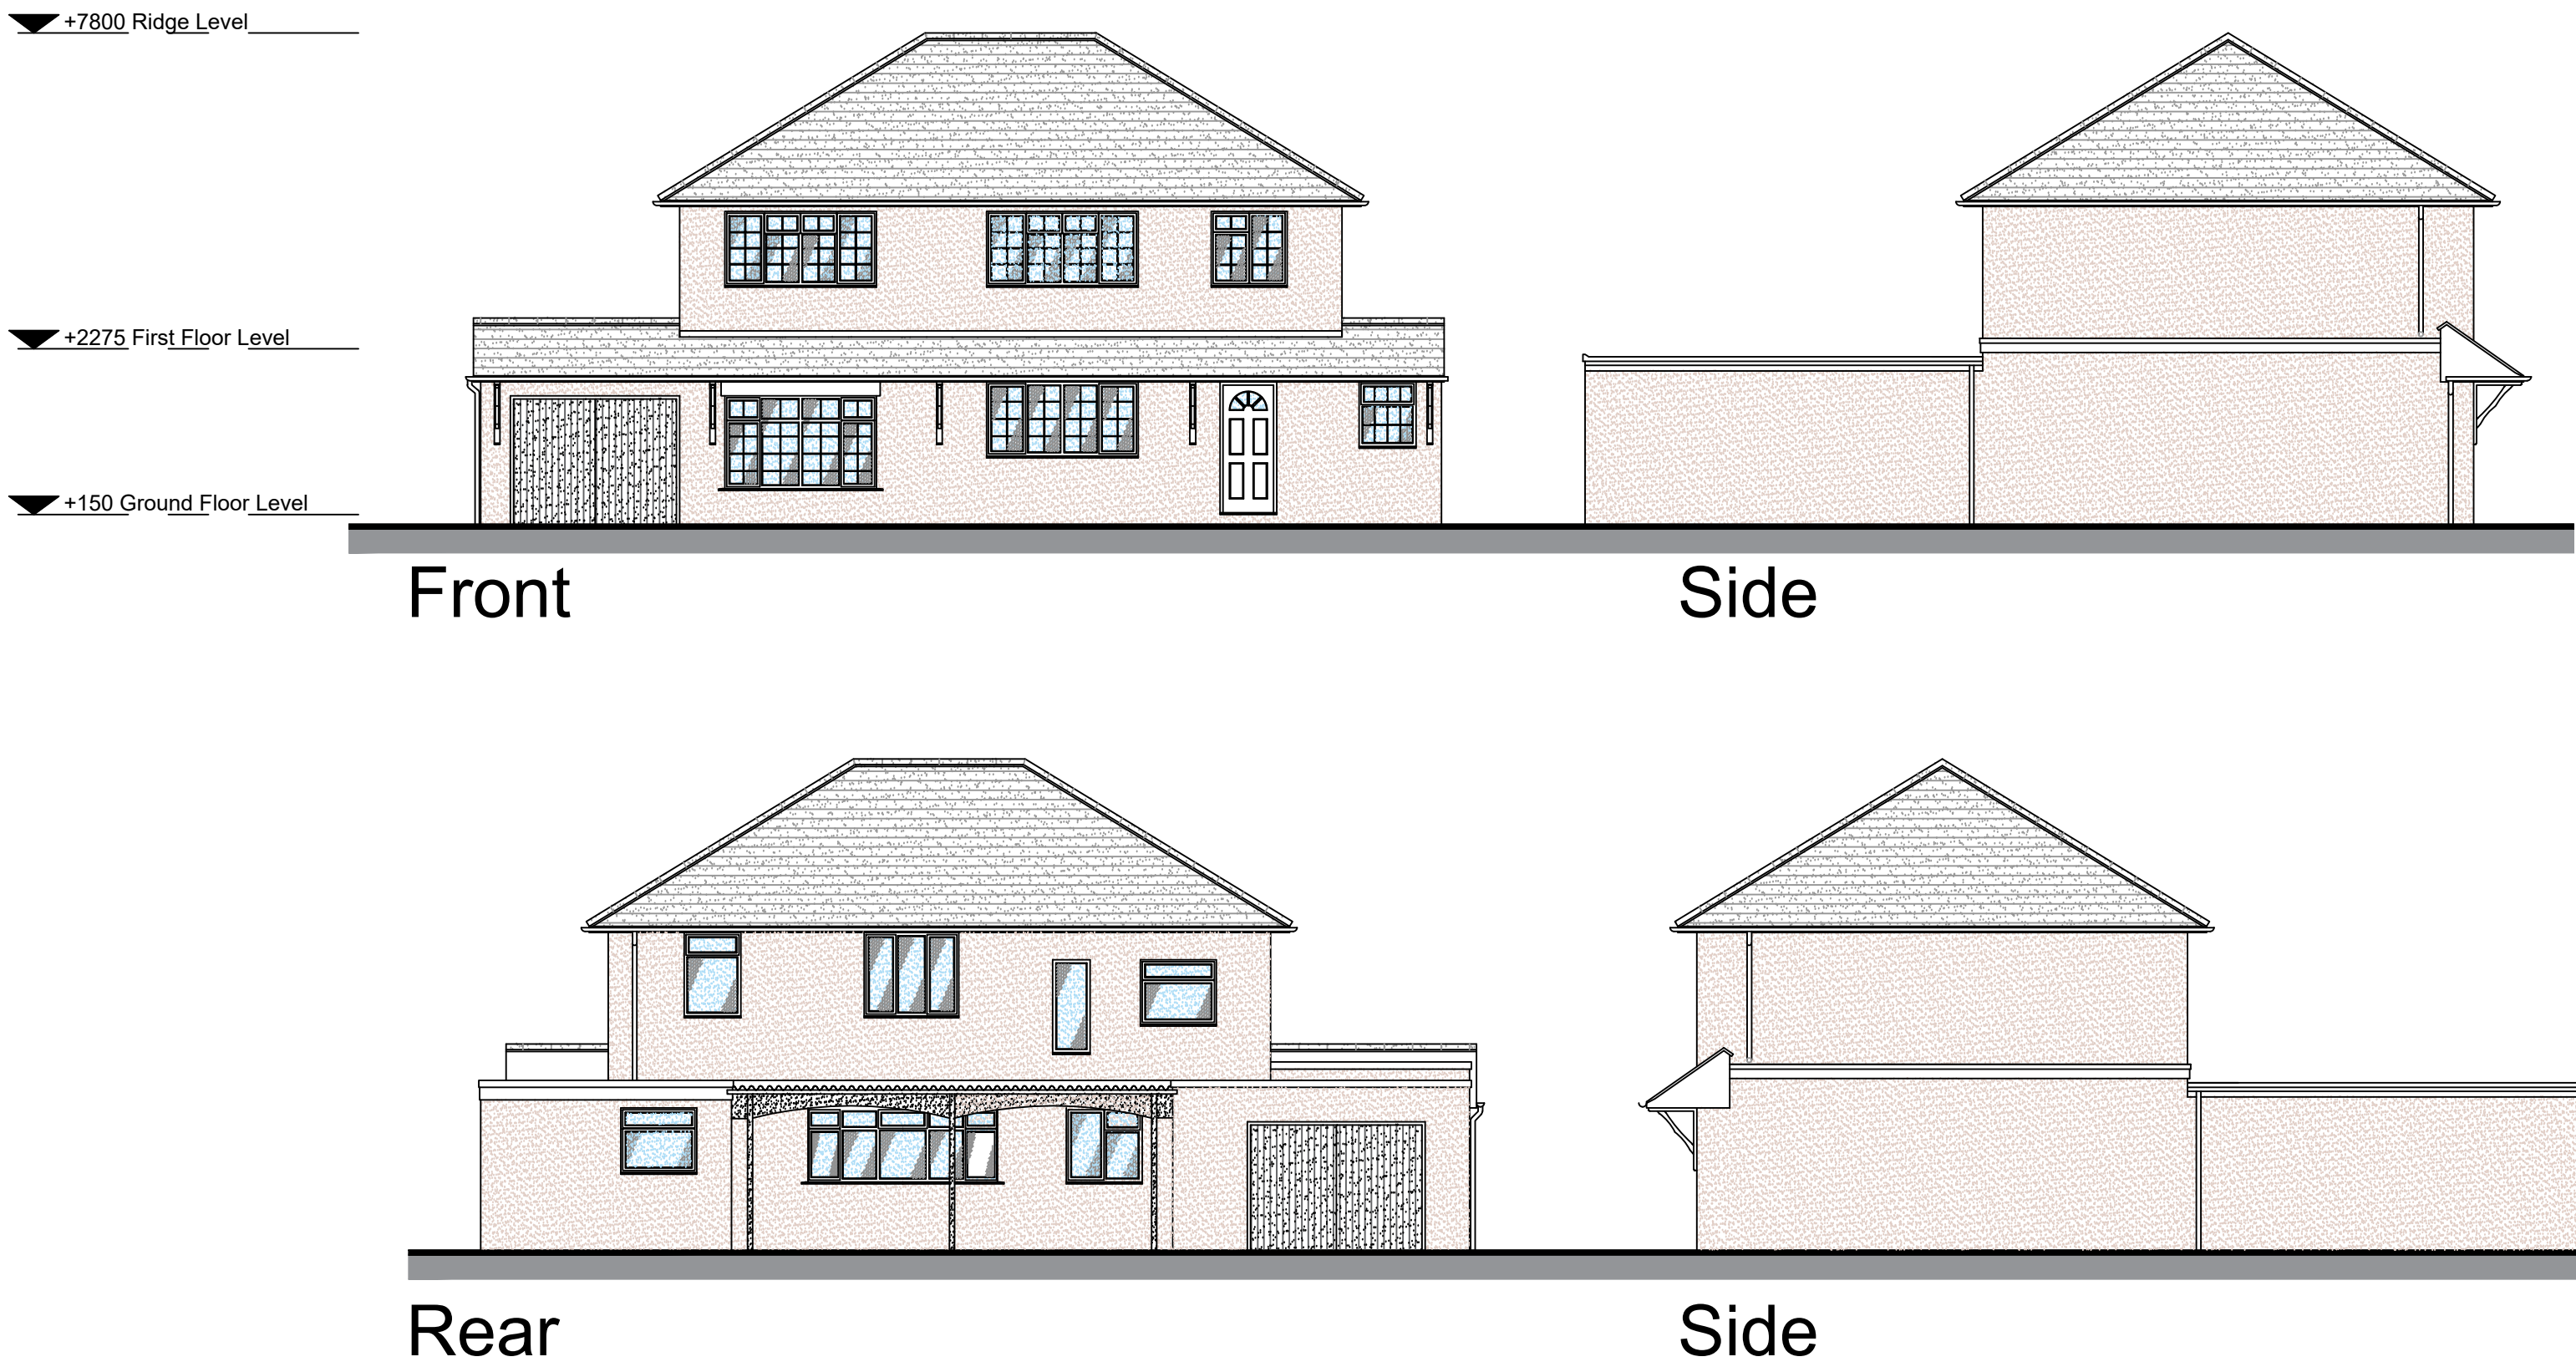

Existing Roof / Site Plan 1:200

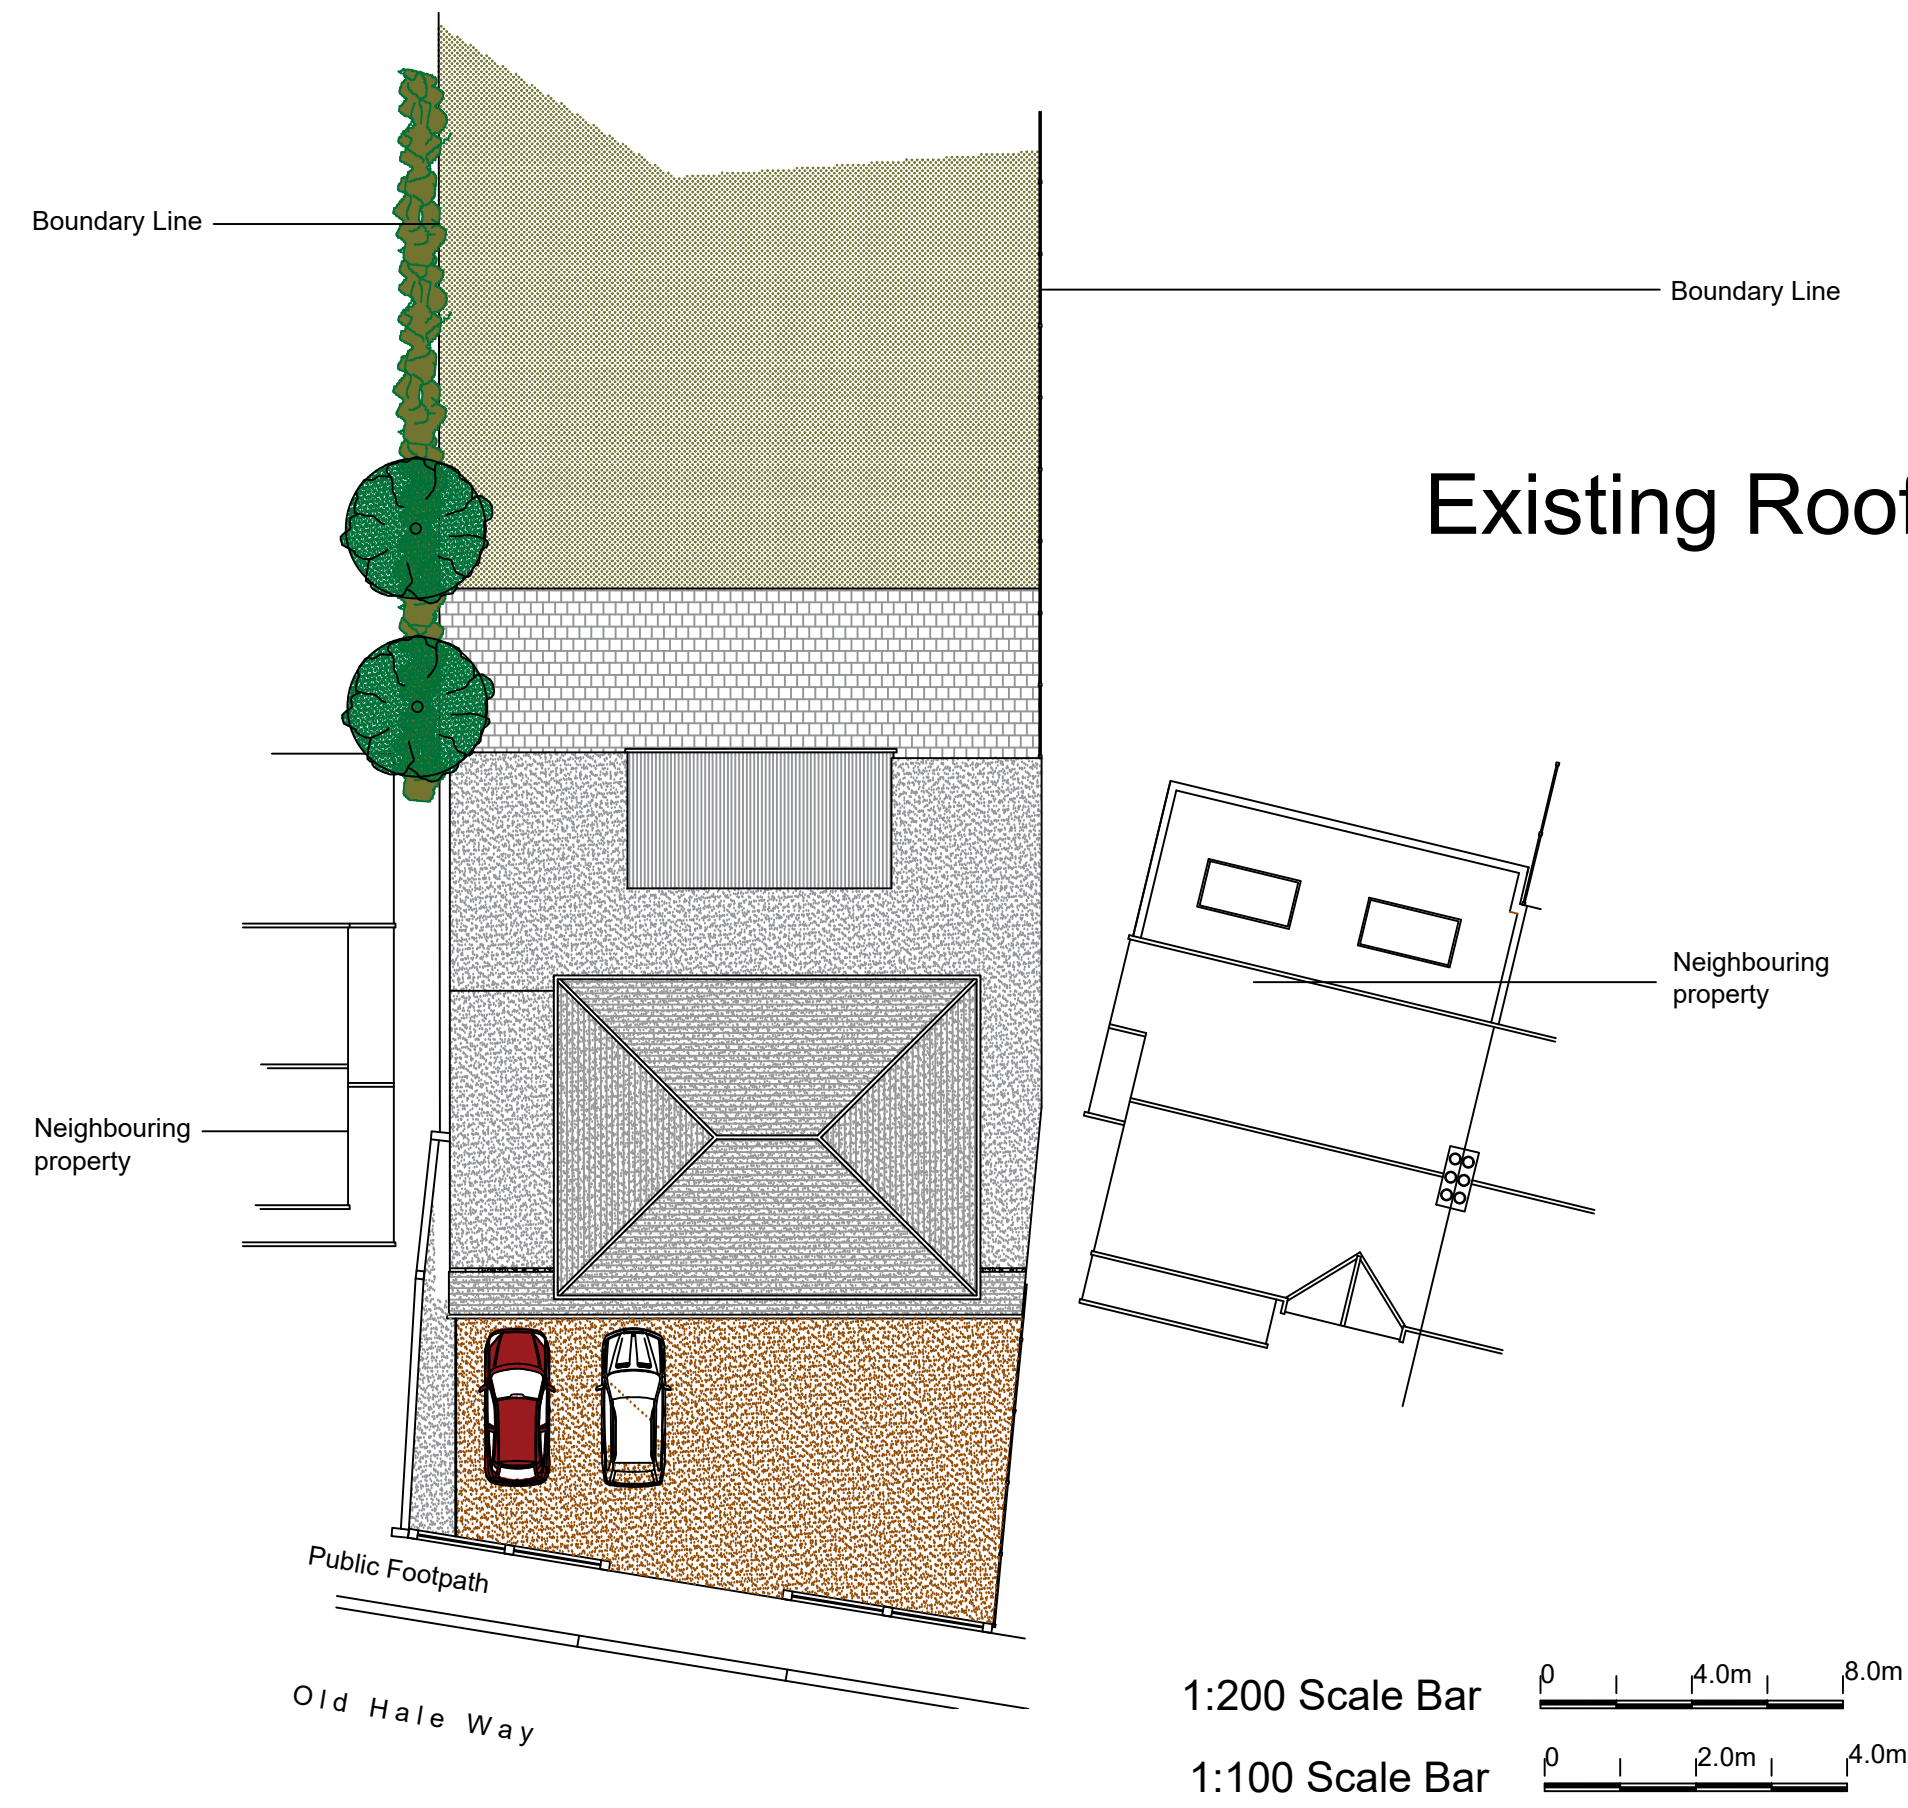

Architech Limited
Architectural and Building Consultants
Tel. 01462 634293 / 07768 123899

Project
19 Old Hale Way, Hitchin,
Hertfordshire

Title
Proposed part single & part double
storey extension. Raising of ridge
level to form rooms in the roof

Date	Scale	Status
Feb. 2023	1:100	Planning
2026 / 05 / 03		A1

© THIS DRAWING IS COPYRIGHT