




Proposed Elevations 1:100

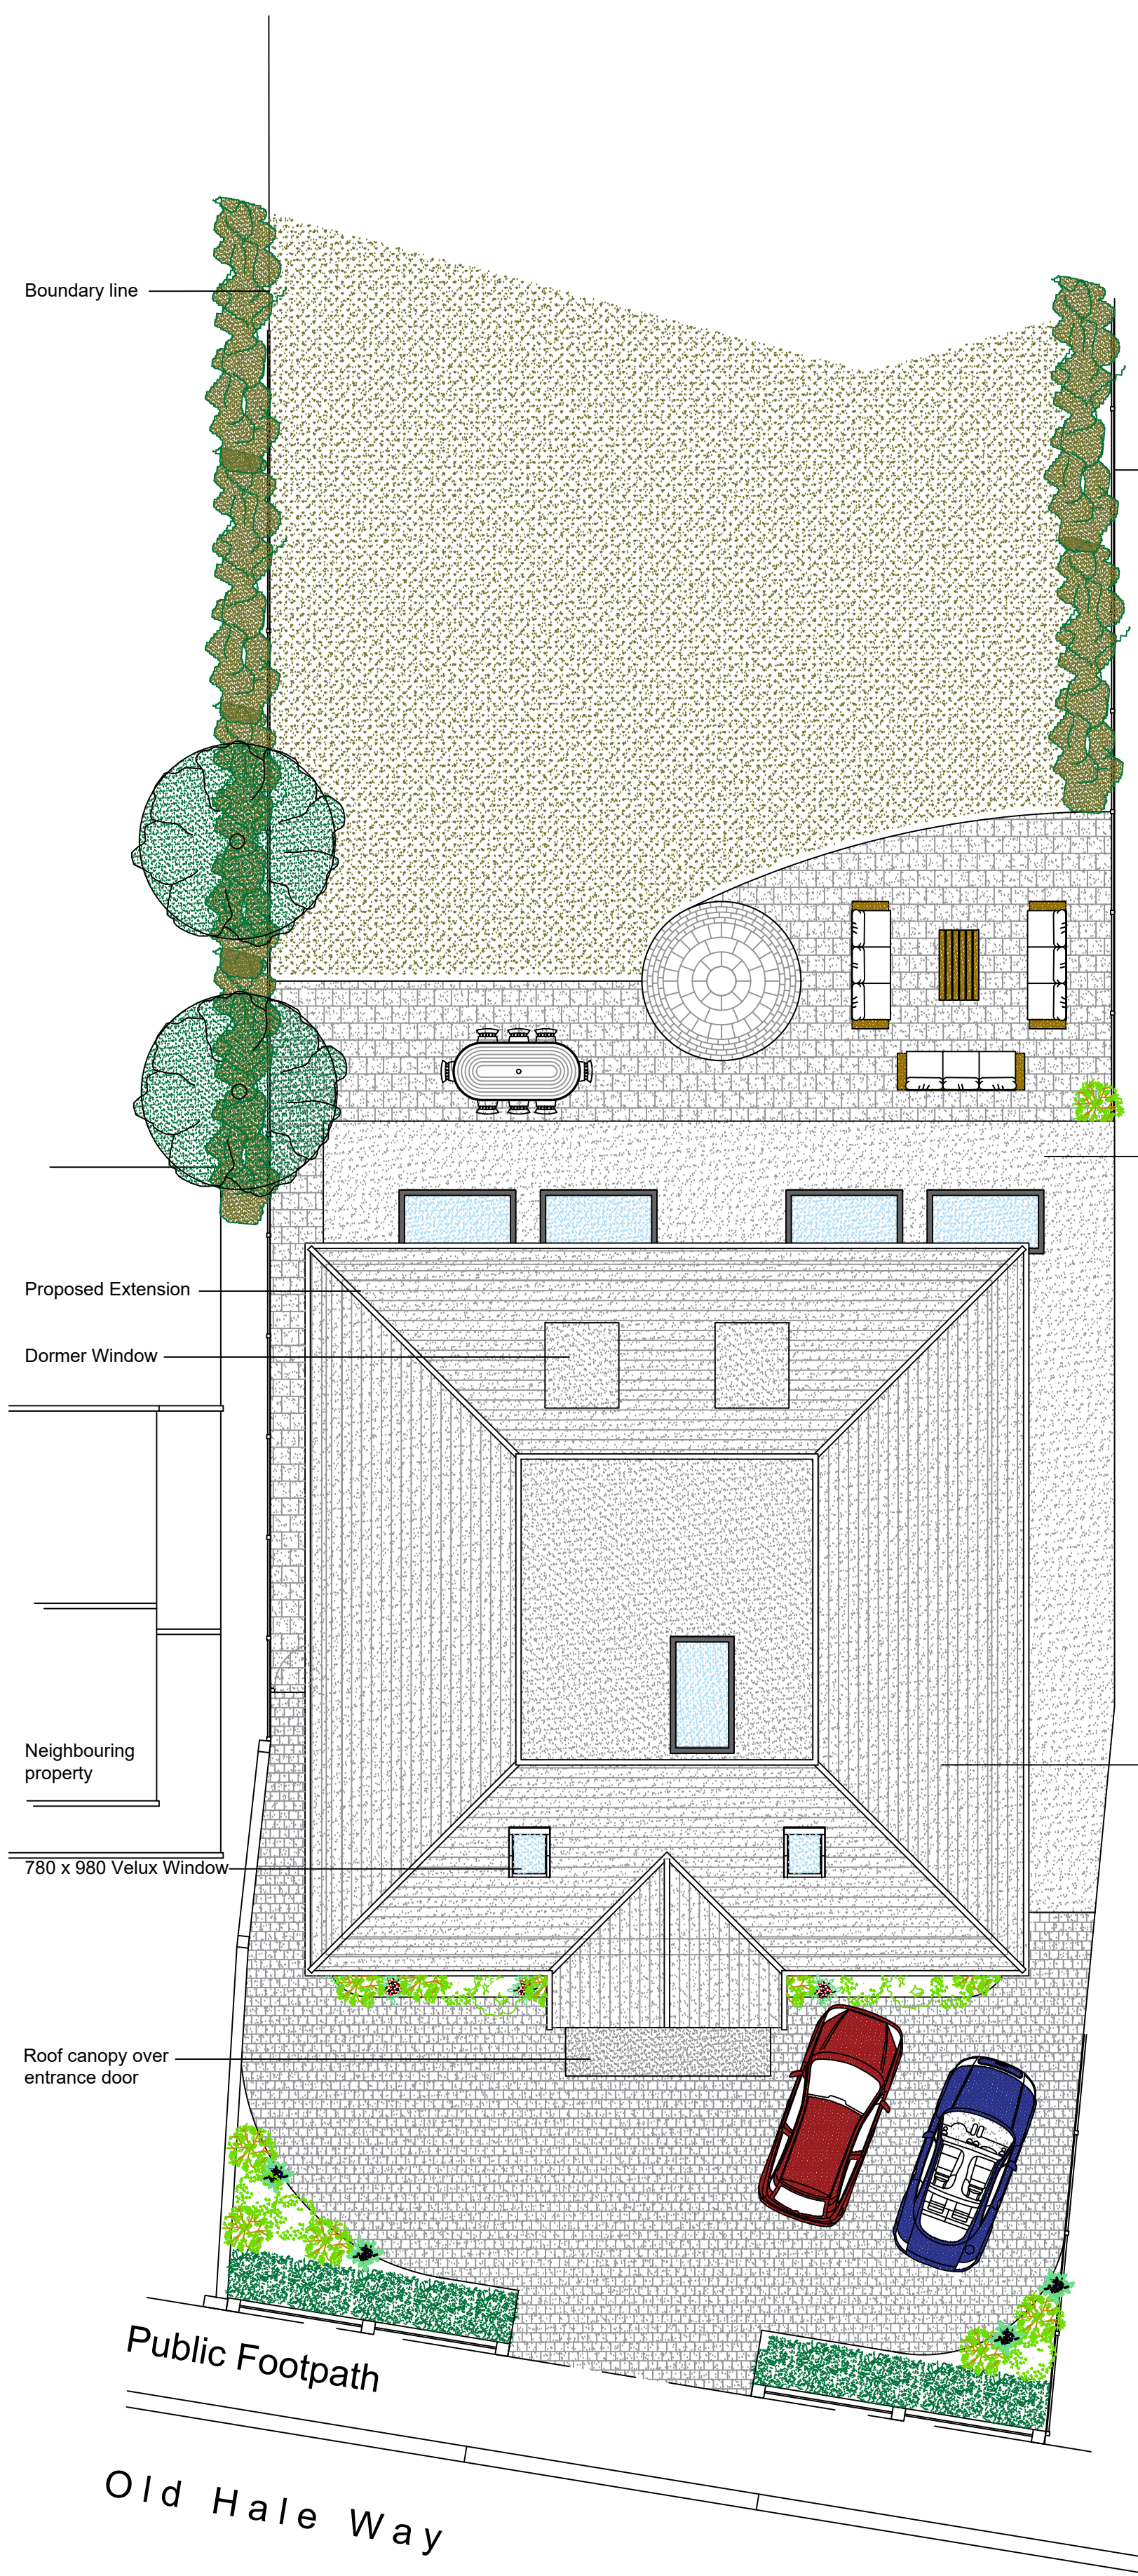


Front

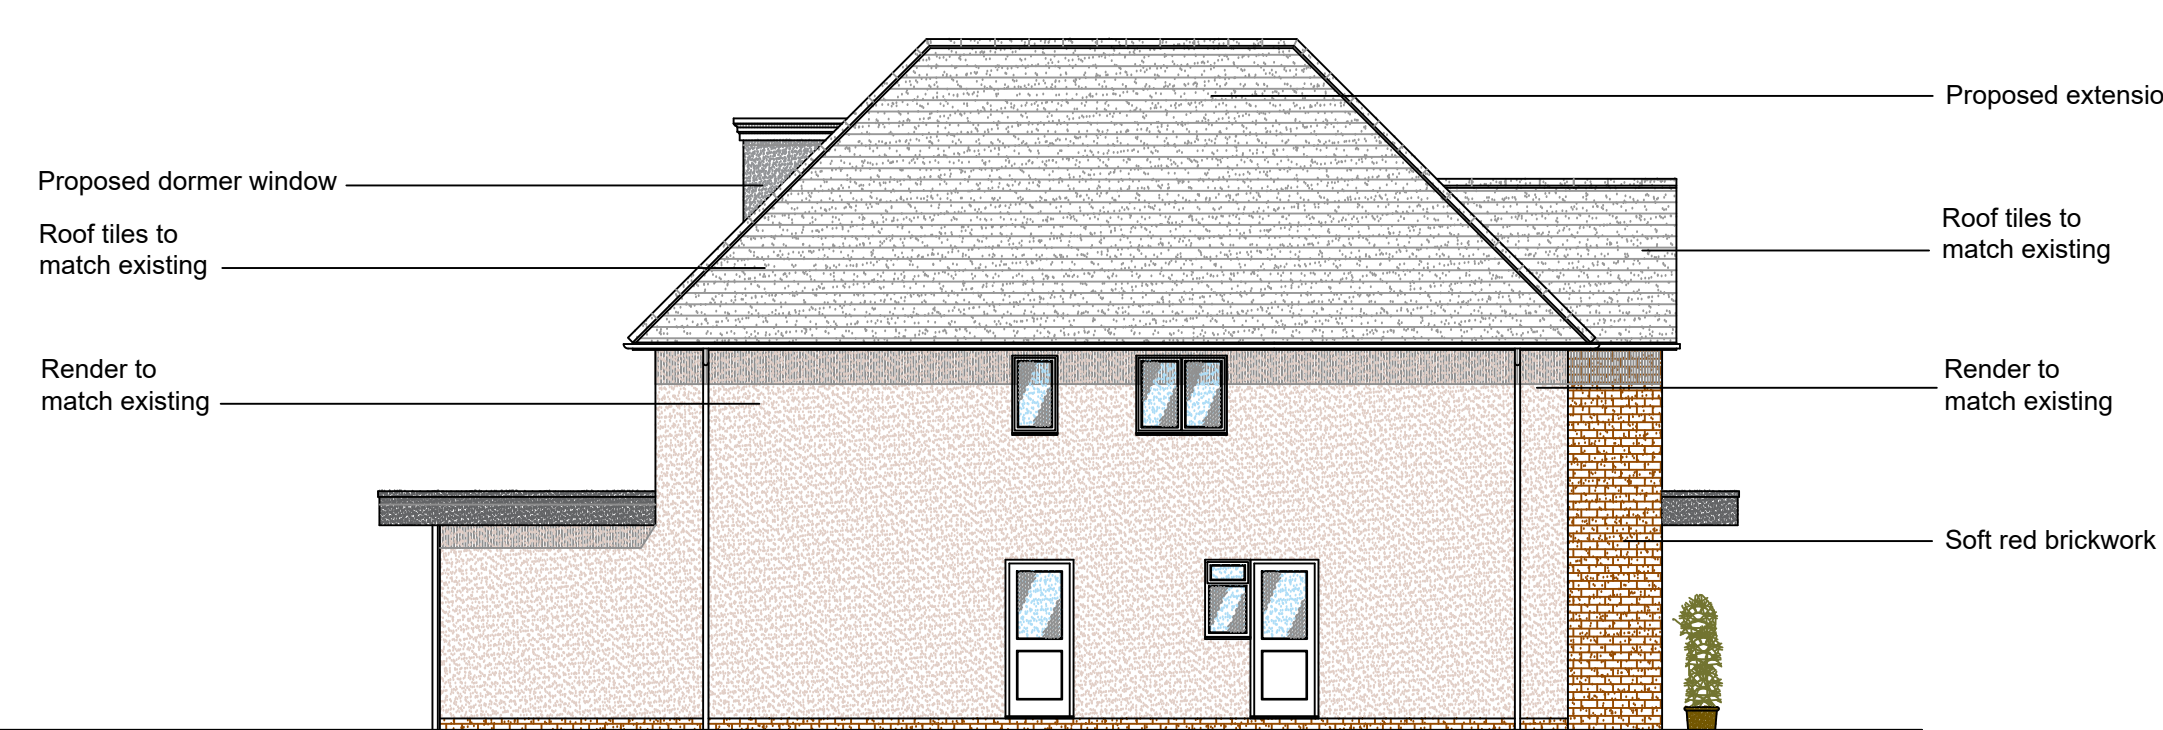


Side

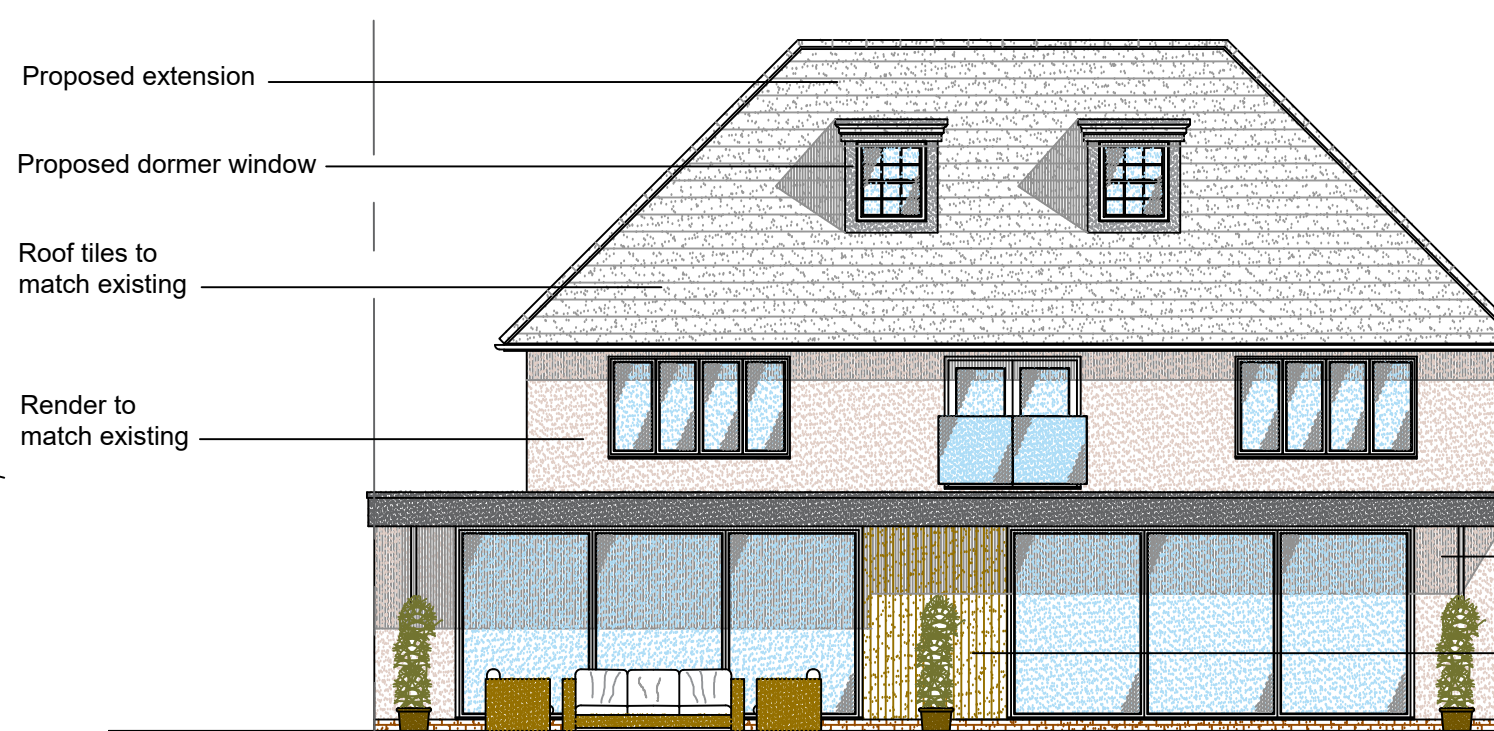

Rear

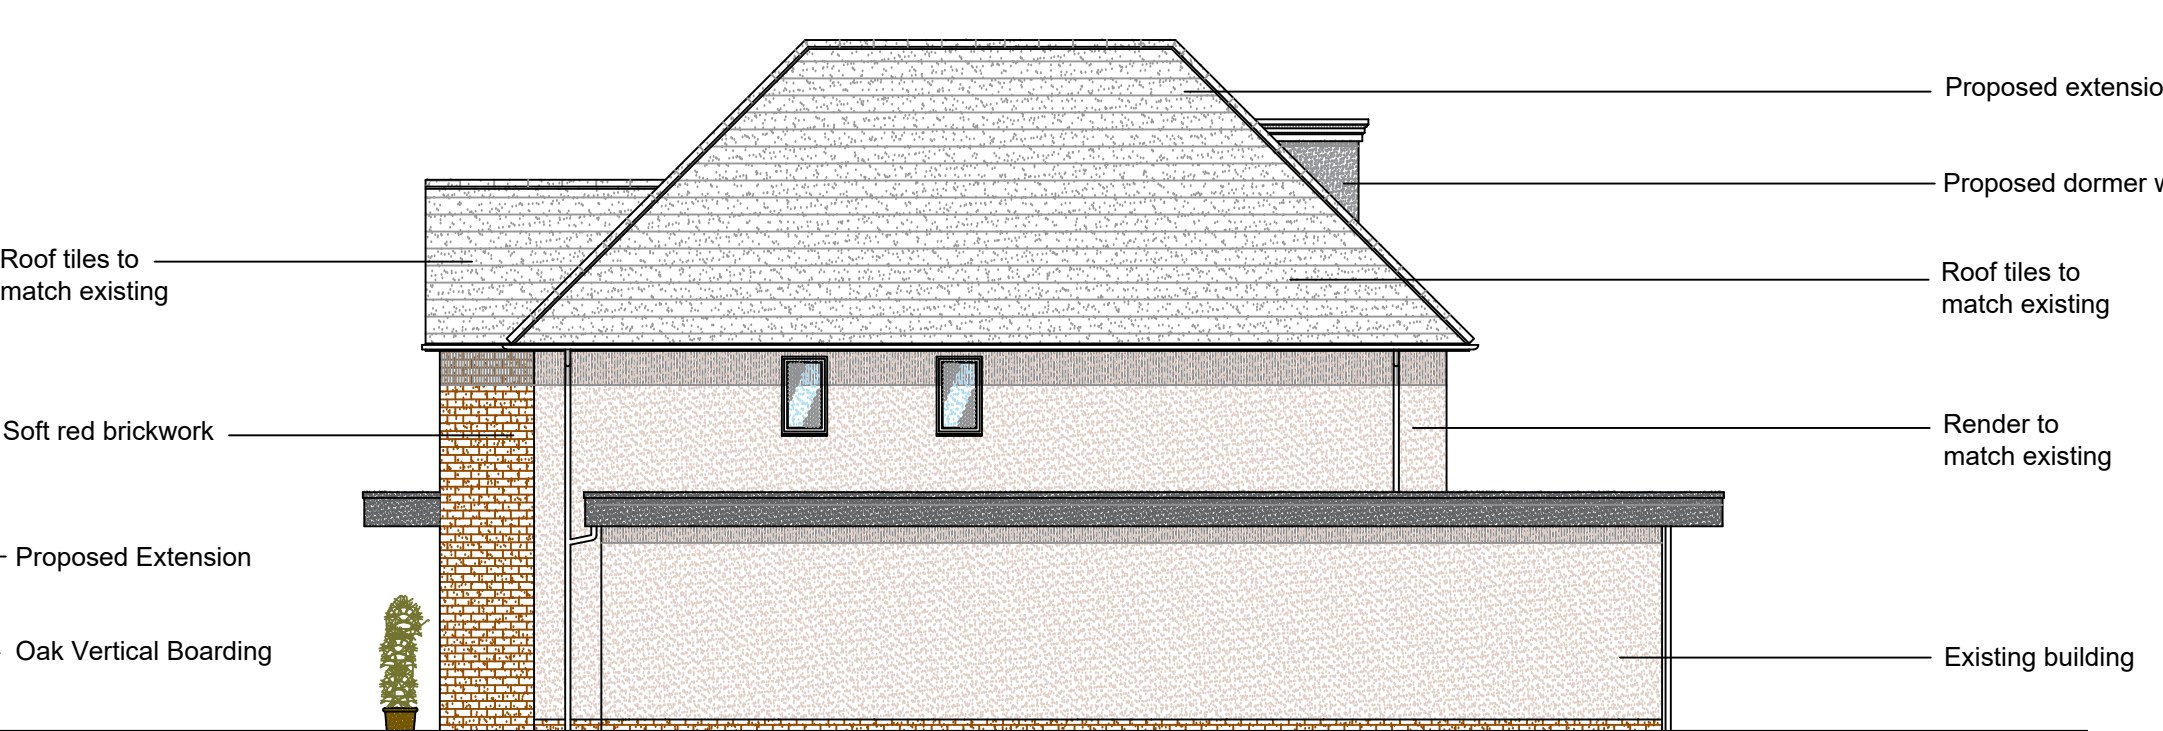

Side

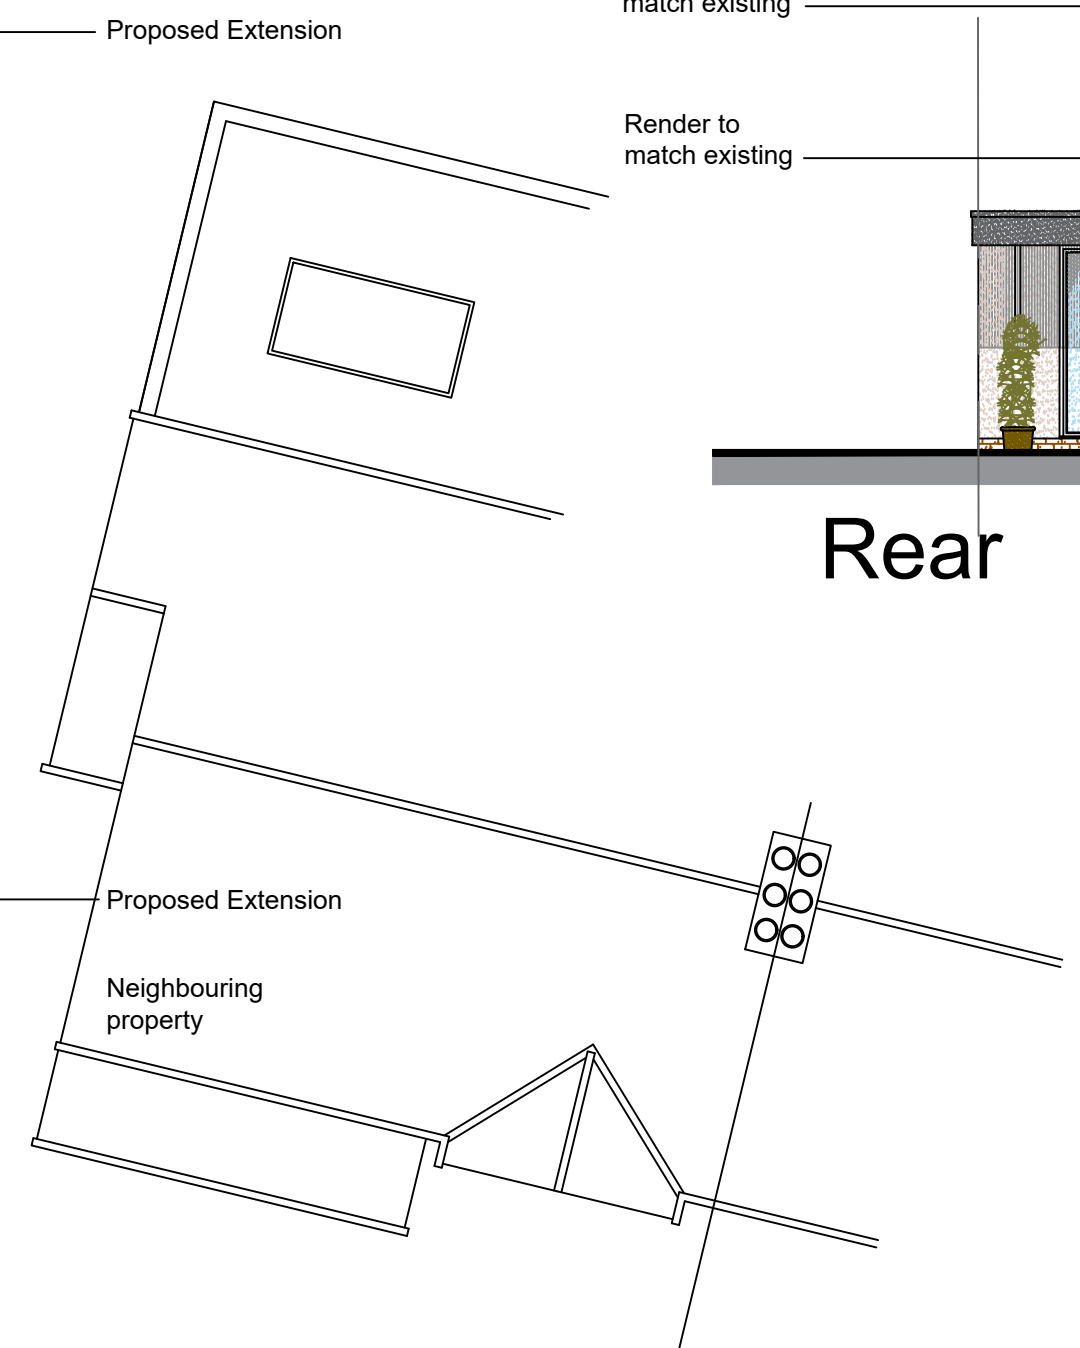

Proposed Street Scene Elevation 1:100



Architech Limited
Architectural and Building Consultants
Tel. 01462 634293 / 07768 123899

Project
19 Old Hale Way, Hitchin,
Hertfordshire

Title
Proposed part single & part double
storey extension. Raising of ridge
level to form rooms in the roof

Date Feb. 2023 **Scale** 1:100 **Status** Planning

2026 / 05 / 02 A1

1:100 Scale Bar 0 2.0m 4.0m

© THIS DRAWING IS COPYRIGHT