

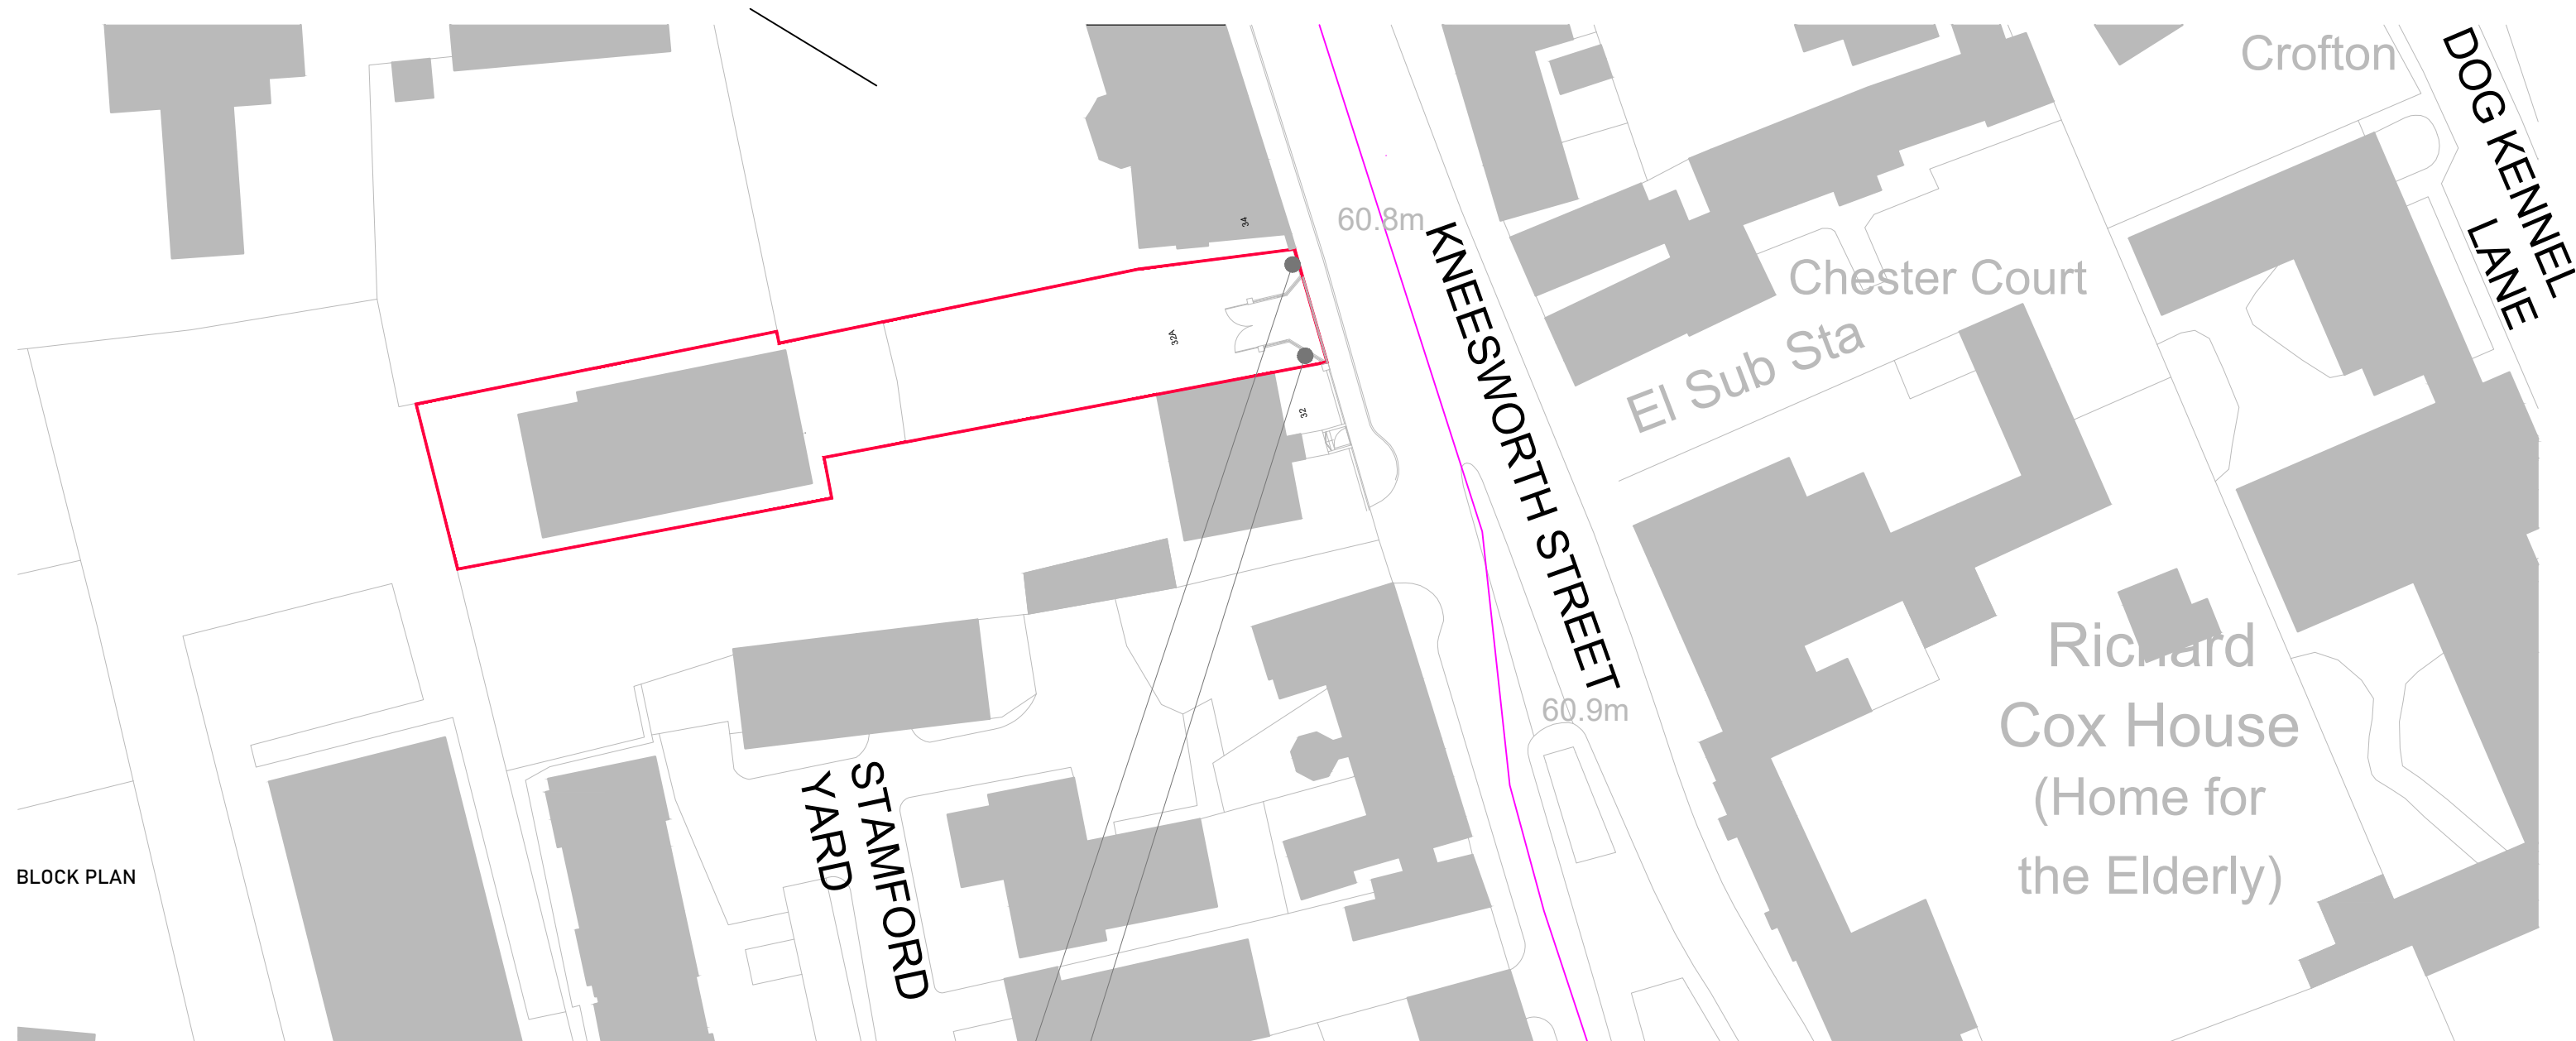


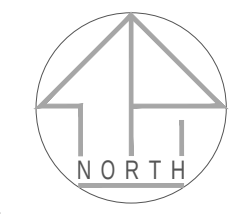

BLOCK PLAN

Ordnance Survey, (c) Crown Copyright 2025. All rights reserved. Licence number 100022432

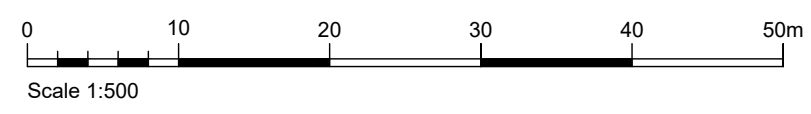

SIGN 2

SIGN 1

IT IS ESSENTIAL THAT THIS DRAWING IS READ IN CONJUNCTION WITH ALL SPECIFICATIONS/SCHEDULES OF WORKS AND THAT ALL WORKS ARE INCLUDED FOR. ALL DIMENSIONS AND LEVELS MUST BE VERIFIED ON SITE AND DISCREPANCIES REPORTED PRIOR TO COMMENCING WORKS OR PREPARING SITE DRAWINGS.

S H A R P
ARCHITECTURAL
SERVICES

Kindred Nursery Royston, 32a Kneesworth St, Royston. SG8 5AB

SCALES AS NOTED@A3

PROPOSED BLOCK PLAN

DRAWING #189/02