


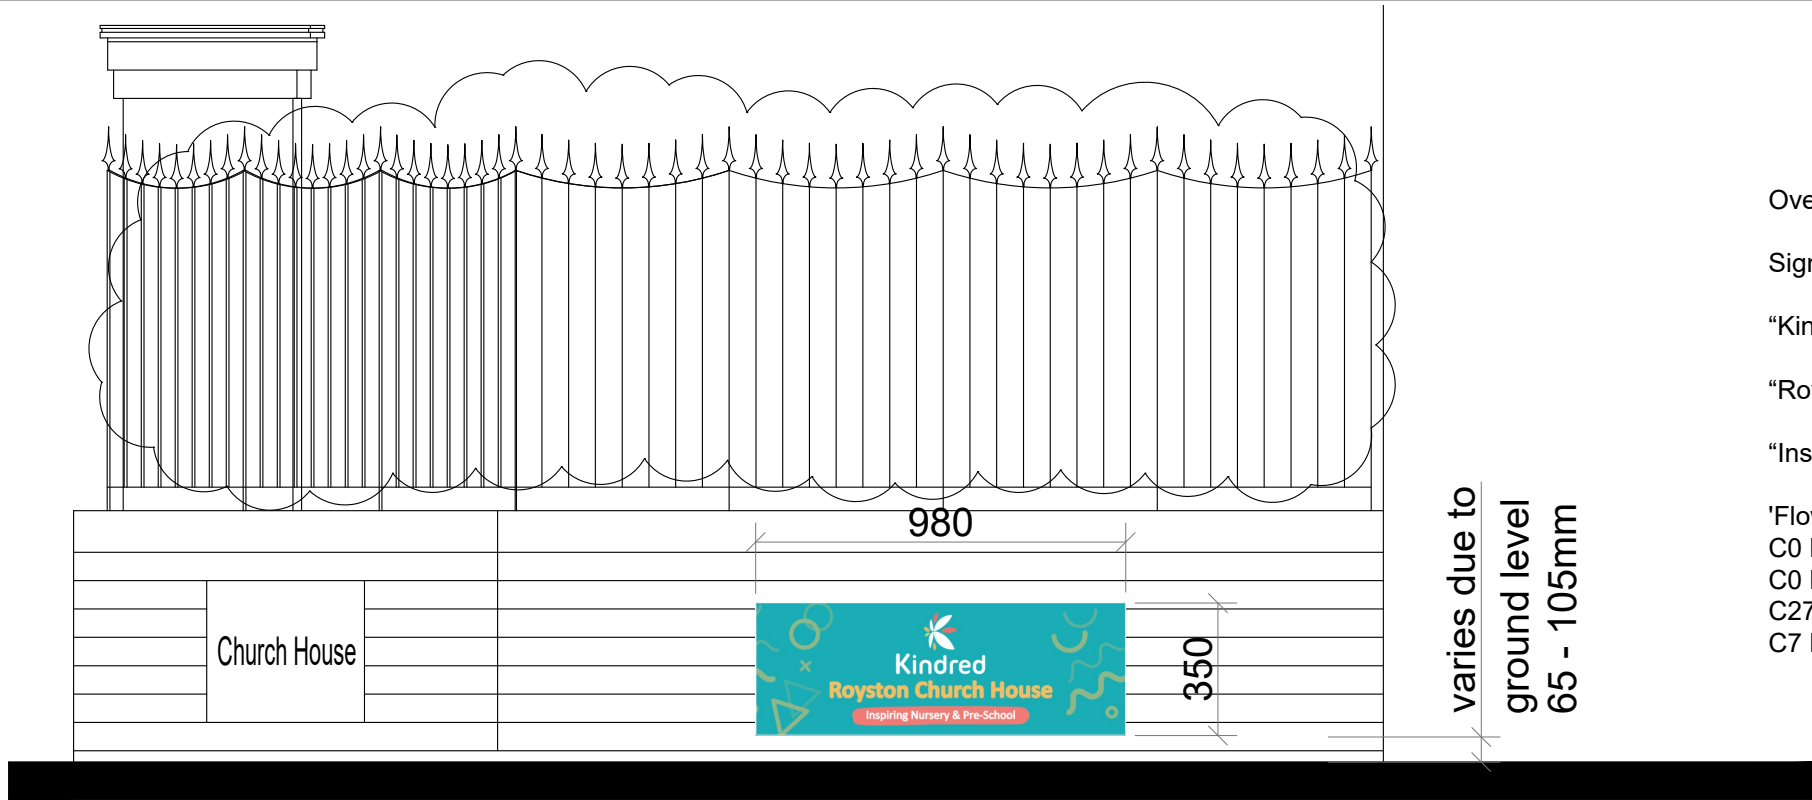

PROPOSED PART ELEVATION D - SIGN 2

Overall size of sign - 980mm L x 350mmH


Sign construction - 3mm Aluminium Compound Board, CMYK print & gloss overlamine, screwed to wall

“Kindred” - Font: Ubuntu Titling, Font Height: 54mm, Colour: C0 M0 Y0 K0

“Royston Church House” - Font: Calibri, Font Height: 44mm, Colour: C7 M21 Y63 K0

“Inspiring Nursery and Pre-School” - Font: Calibri, Font Height: 22mm, Colour: C0 M0 Y0 K0

'Flower' Logo
C0 M60 Y41 K0
C0 M0 Y0 K0
C27 M1 Y78 K0
C7 M21 Y63 K0

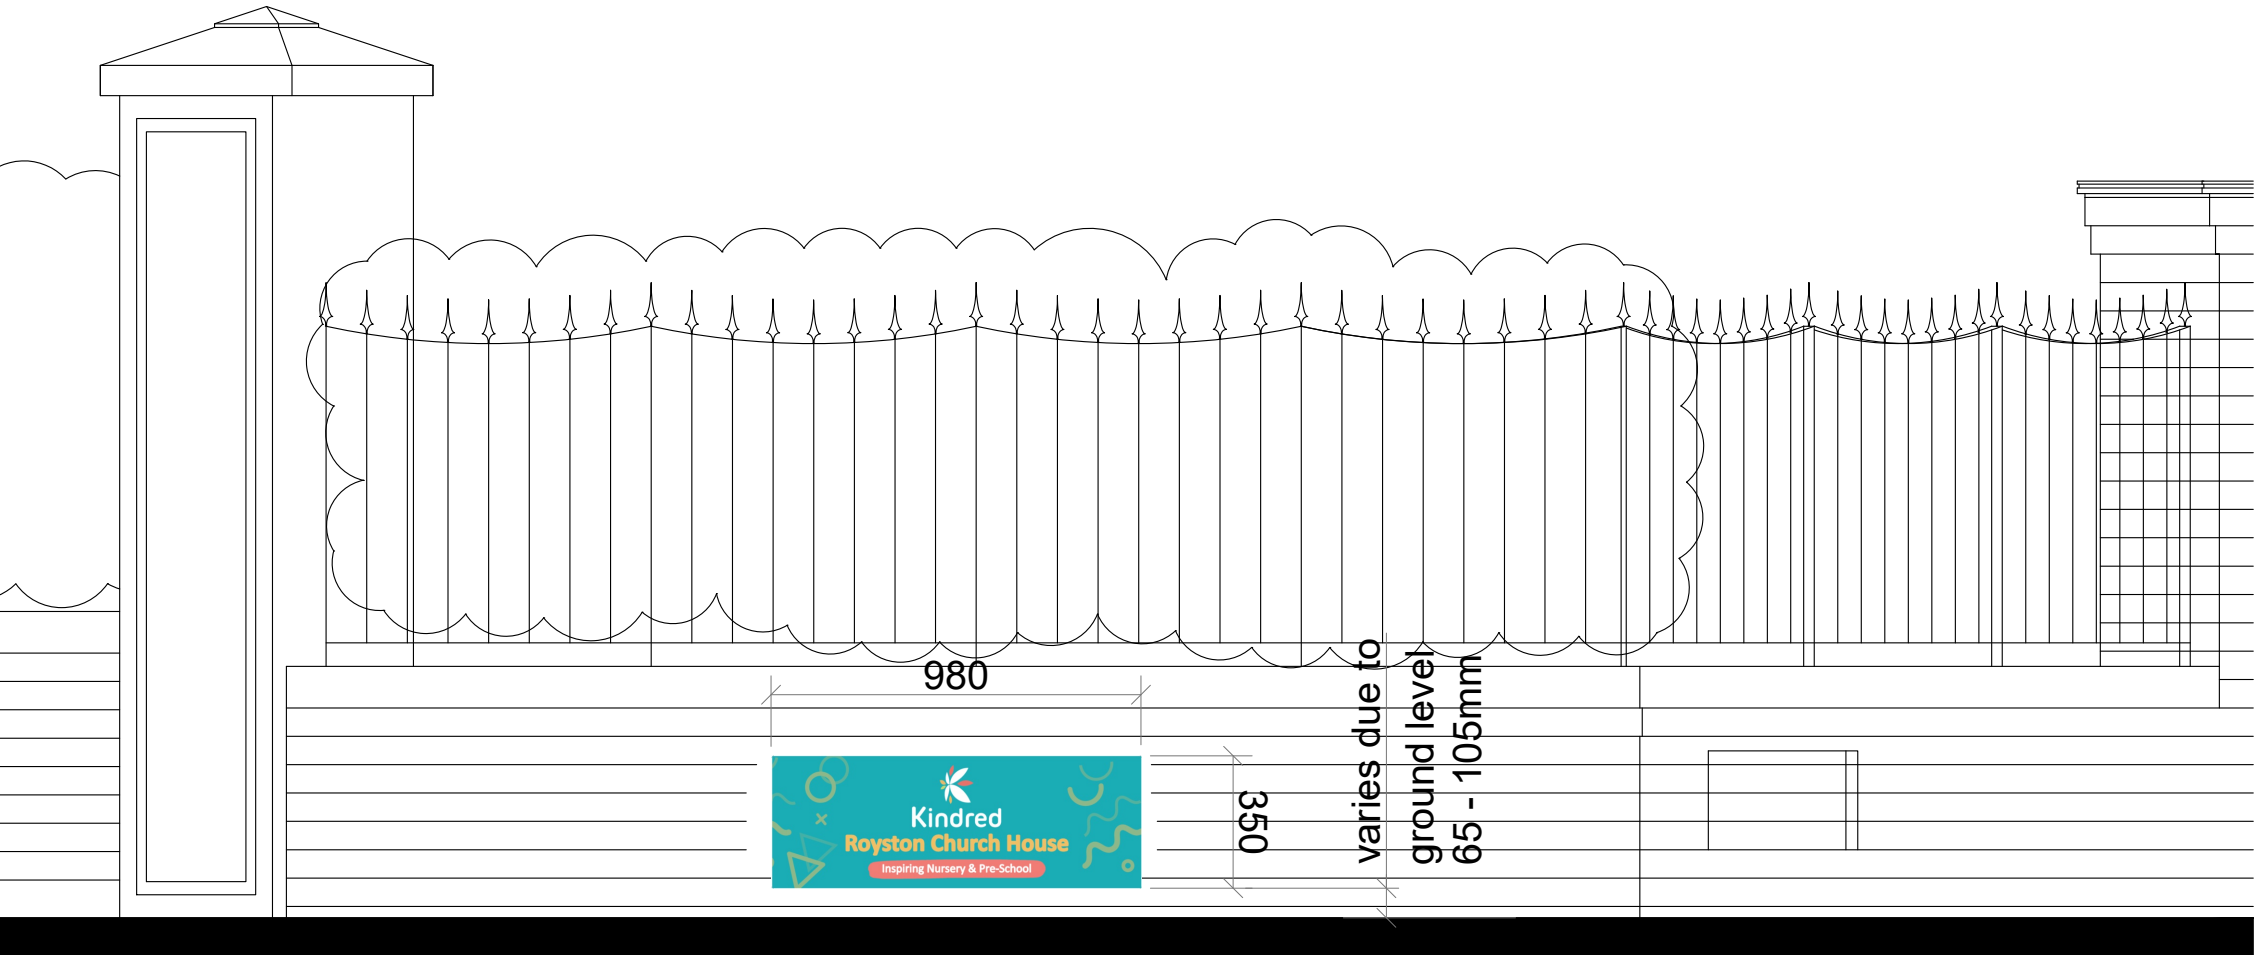

PROPOSED PART ELEVATION E - SIGN 1

IT IS ESSENTIAL THAT THIS DRAWING IS READ IN CONJUNCTION WITH ALL SPECIFICATIONS/SCHEDULES OF WORKS AND THAT ALL WORKS ARE INCLUDED FOR. ALL DIMENSIONS AND LEVELS MUST BE VERIFIED ON SITE AND DISCREPANCIES REPORTED PRIOR TO COMMENCING WORKS OR PREPARING SITE DRAWINGS.

REV A INDIVIDUAL SIGN WIDTHS REDUCED BY 1002mm, WORDING REDUCED TO SUIT NEW SIGN SIZES 09/03/26

SHARP
ARCHITECTURAL
SERVICES

Kindred Nursery Orpington, 33 Knoll Rise, Orpington BR6 0EJ

SCALES 1:20@A3

DRAWING #189/05

SIGNAGE DETAILS

A