

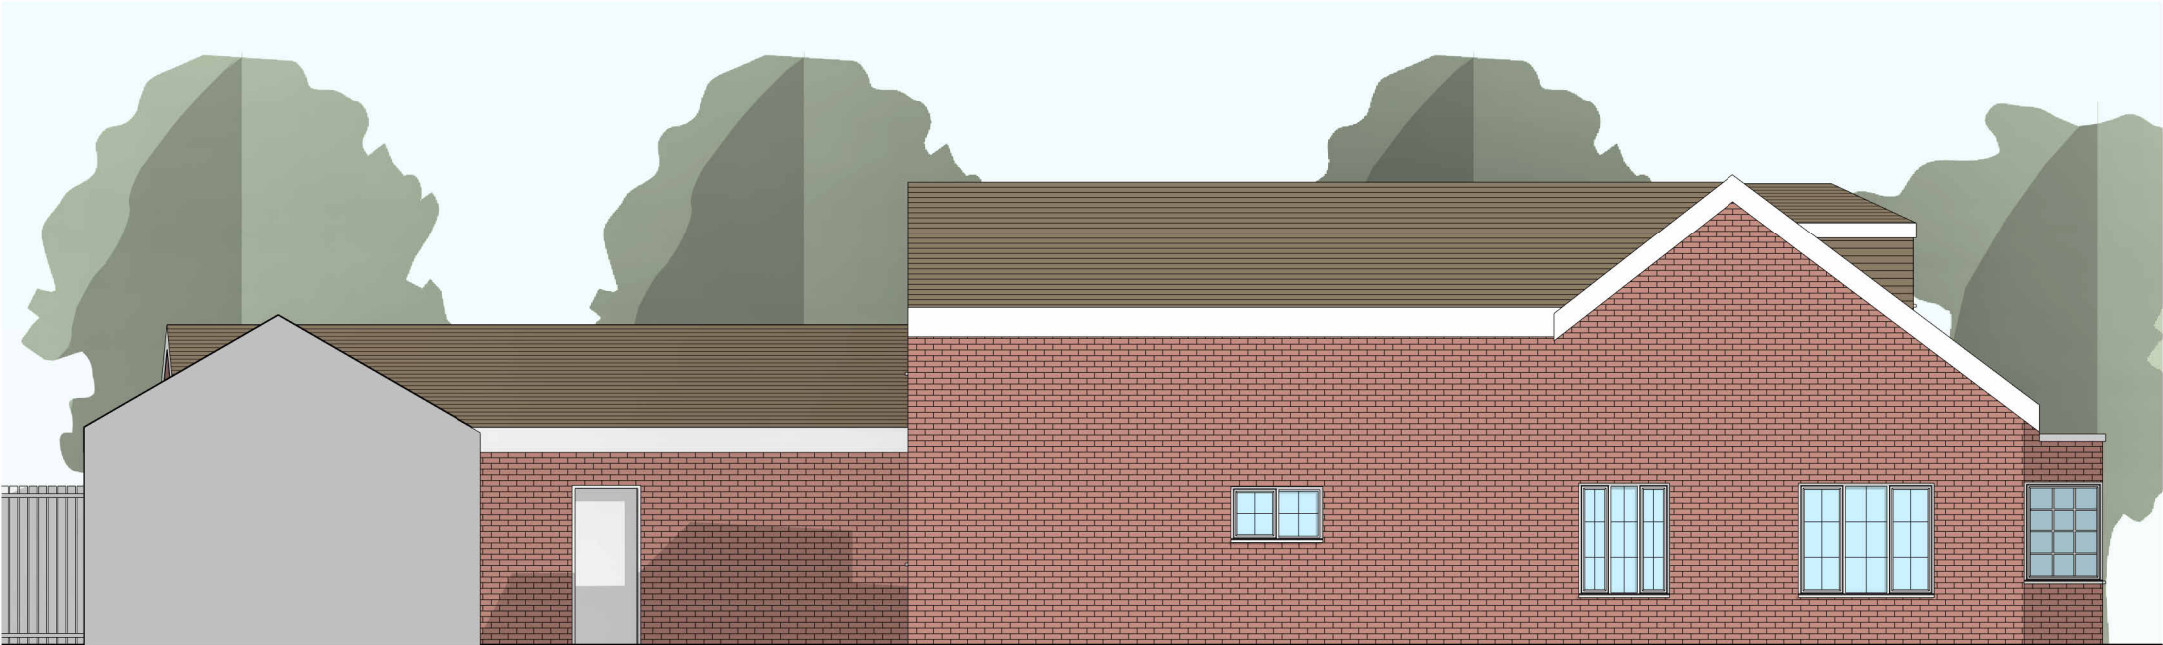


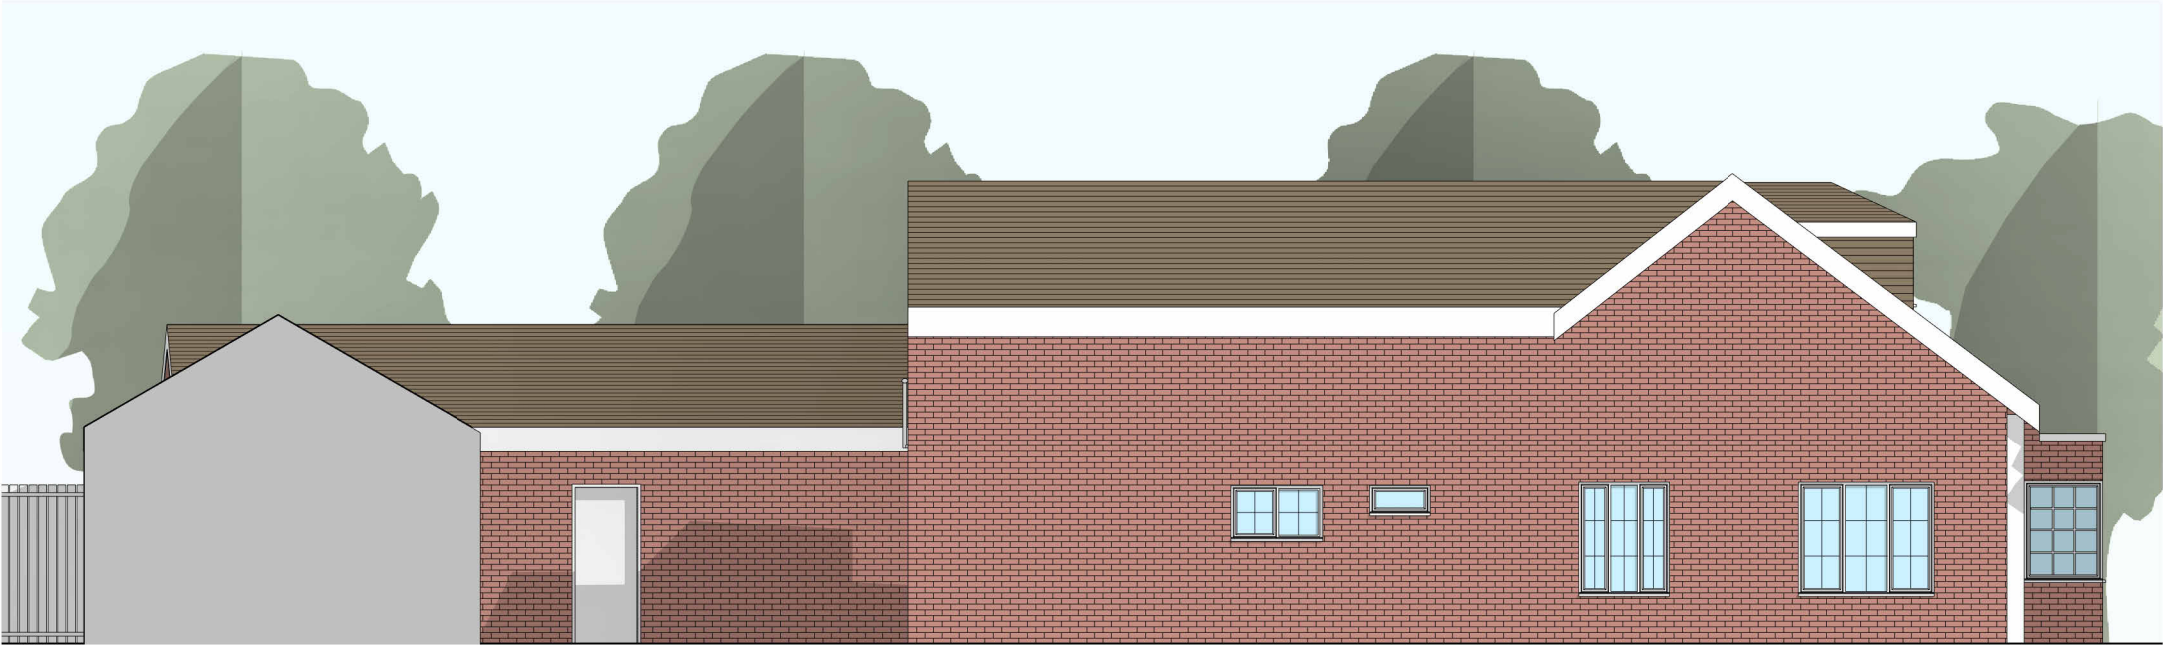

EXISTING SIDE ELEVATION

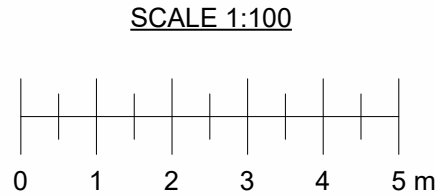

PROPOSED SIDE ELEVATION

Rev	Description	Date
Notes - All dimensions to be checked on site prior to consturction. - Drawings for planning purposes only. Not to be used for construction.		
DRAWING TITLE Existing and Proposed Side Elevation		
CLIENT Bruce Layzell		
PROJECT ADDRESS Southernwood, Pottersheath Road, Welwyn, AL6 9ST		
SCALE 1 : 100 at A3		DRAWN BY GW
DATE May 2026		CHECKED BY DD
DRAWING NO. SW - PL-106		