


COPYRIGHT AND OWNERSHIP OF THIS DRAWING IS VESTED IN JAMES A. KEANEY ASSOCIATES WHOSE PRIOR WRITTEN CONSENT IS REQUIRED FOR ITS REPRODUCTION/PUBLICATION IN ANY FORM. ANY UNAUTHORIZED REPRODUCTION OR PUBLICATION OF THIS DRAWING WITHOUT THE WRITTEN CONSENT OF JAMES A. KEANEY ASSOCIATES, DO NOT SCALE EXCEPT FOR THE PURPOSES OF PLANNING.

UNIT 1

UNIT 2

UNIT 3

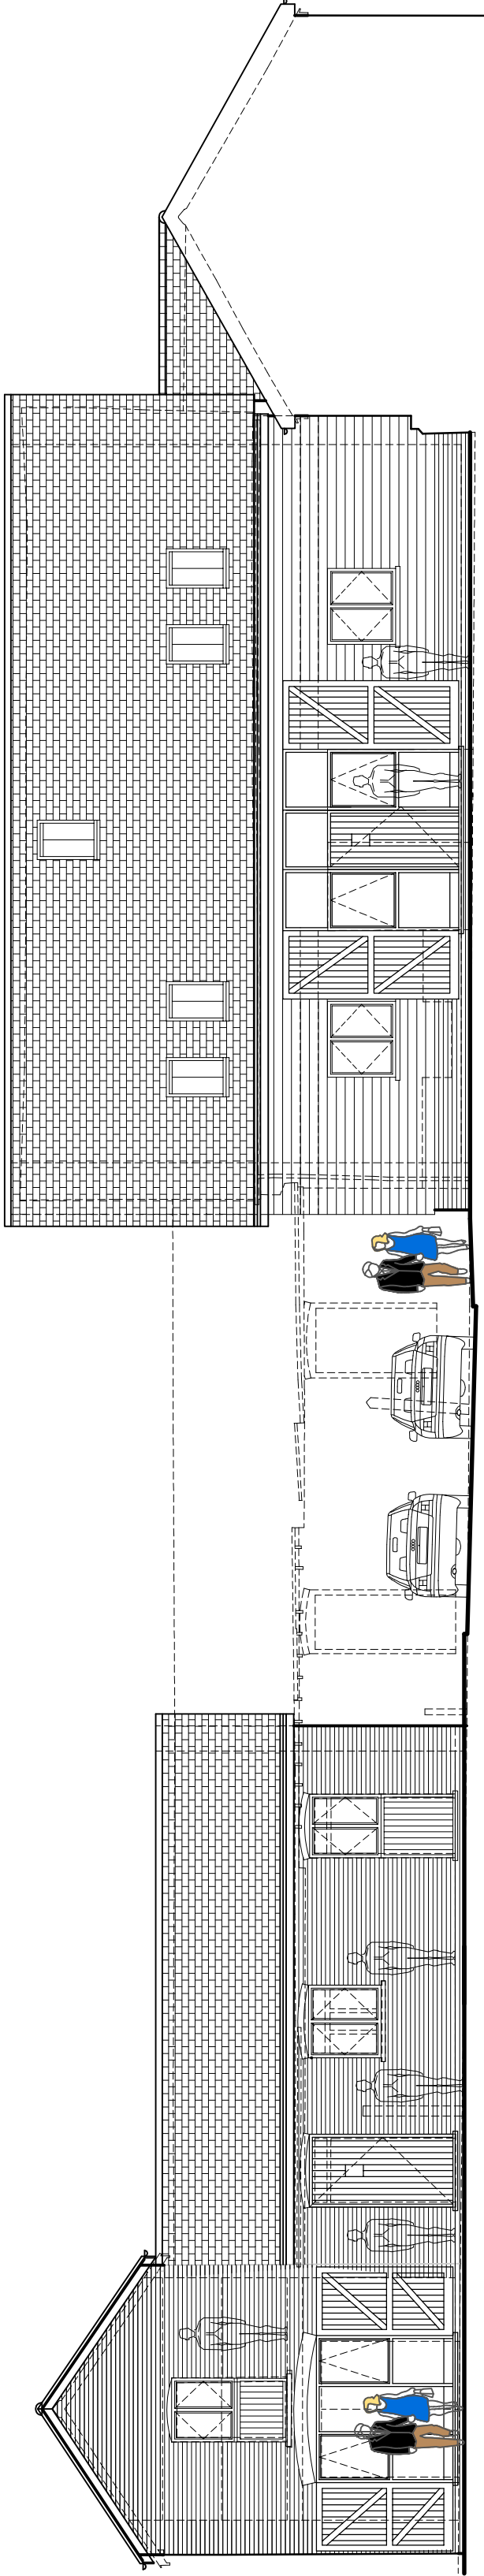

SLATE ROOFING


BLACK OPEN EAVES ROOF

BLACK UPVC DRAINWATER GOODS

HORIZONTAL BOARDING


WINDOWS AND DOORS TO BE FINISHED BY PAINTER IN ACCORDANCE WITH THE BUILDING SPECIFICATIONS

datum 72.00m
ELEVATION 8
SCALE

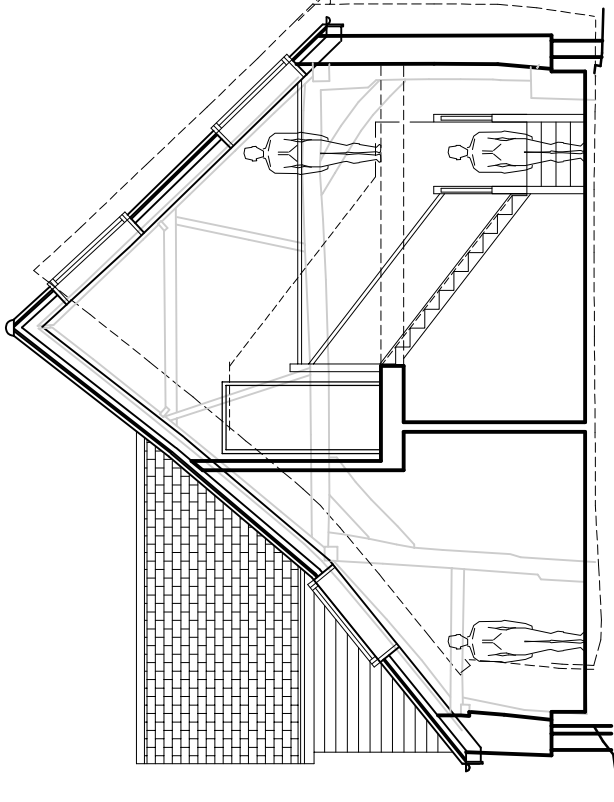

datum 72.00m
TYPICAL SECTION B-B
SCALE

KEY TO ELEVATIONS:

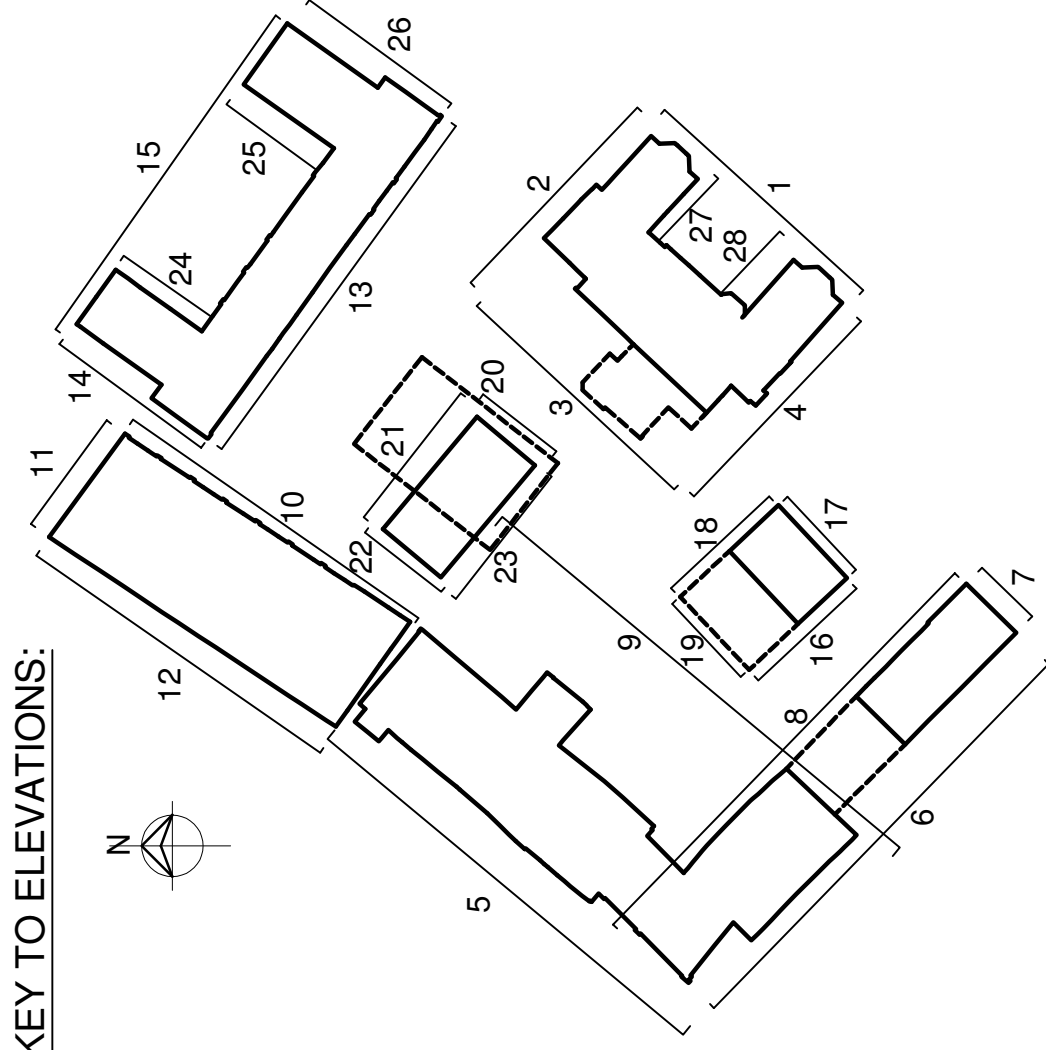


UNIT 3

UNIT 2

UNIT 1

UNIT 1

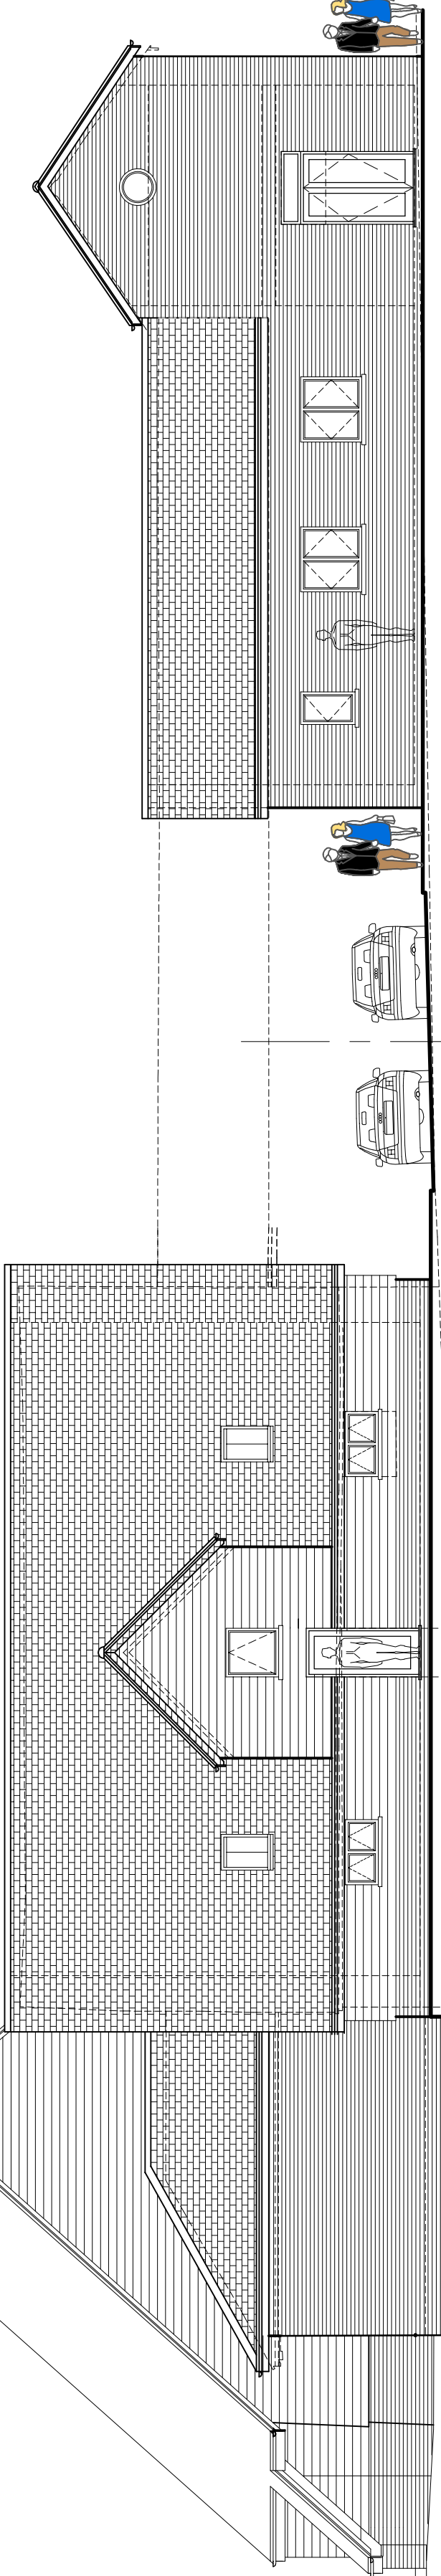

SLATE ROOFING


BLACK OPEN EAVES ROOF

BLACK UPVC DRAINWATER GOODS

HORIZONTAL BOARDING


WINDOWS AND DOORS TO BE FINISHED BY PAINTER IN ACCORDANCE WITH THE BUILDING SPECIFICATIONS

datum 72.00m
ELEVATION 6
SCALE

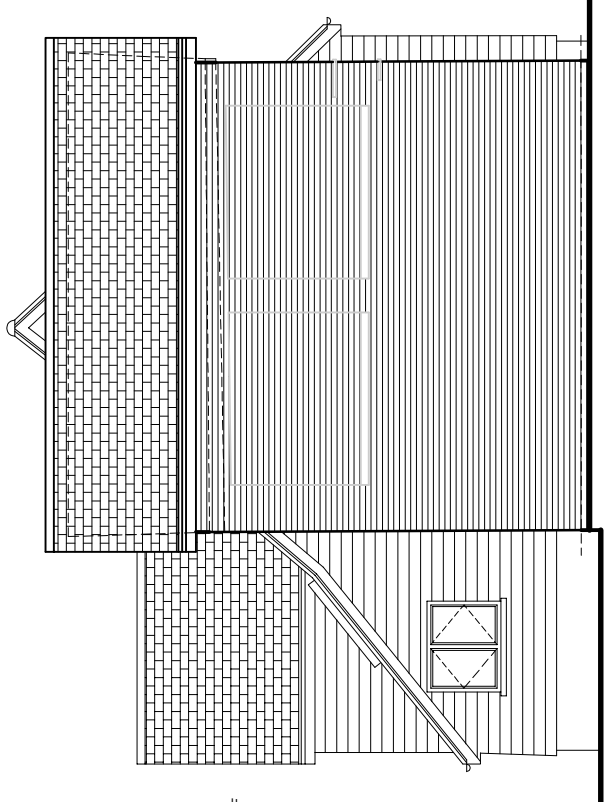


datum 72.00m
ELEVATION 7
SCALE

CYCLE STORAGE

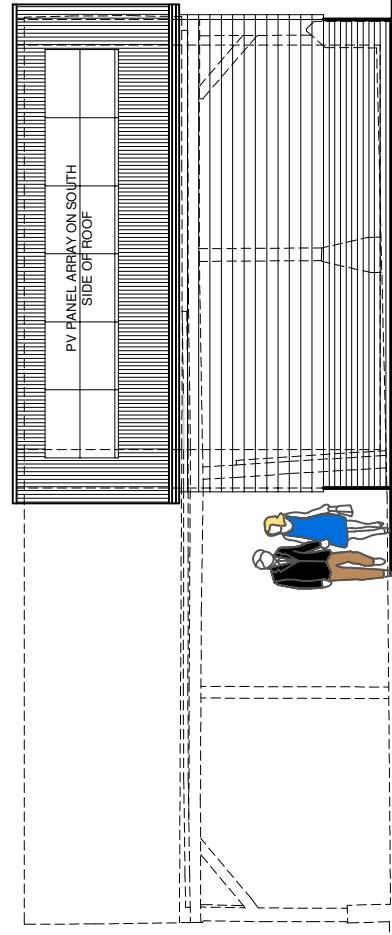


datum 72.00m
ELEVATION 1 6
SCALE

CYCLE STORAGE

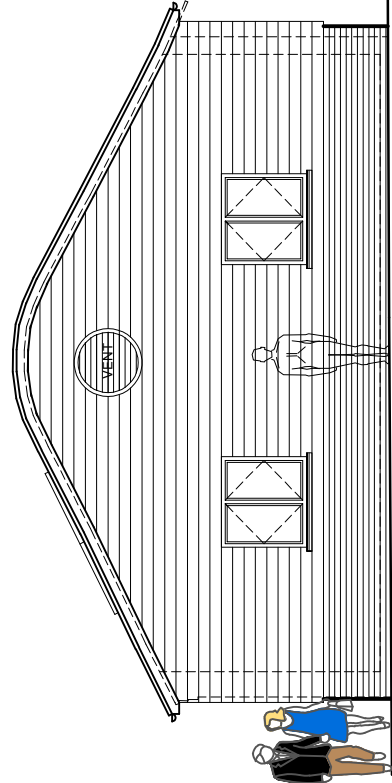


datum 72.00m
ELEVATION 1 7
SCALE

CYCLE STORAGE

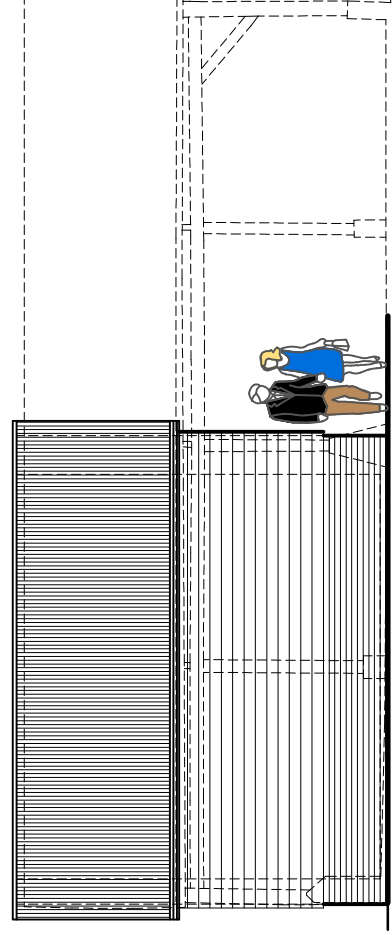


datum 72.00m
ELEVATION 1 8
SCALE

CYCLE STORAGE

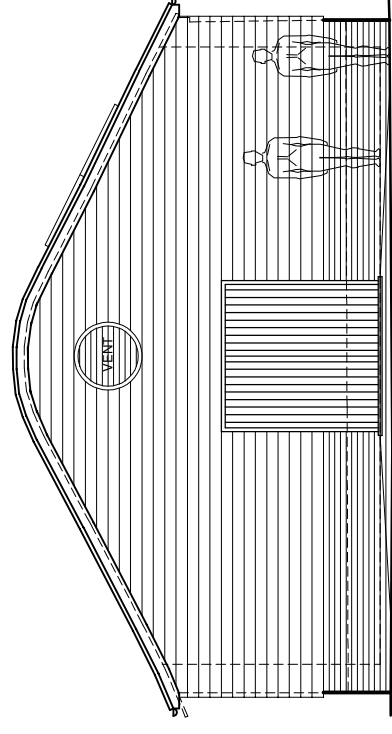

datum 72.00m
ELEVATION 1 9
SCALE

CYCLE STORAGE

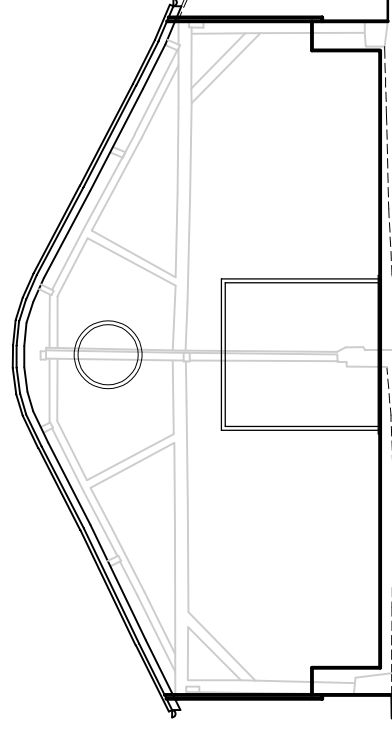

datum 72.00m
TYPICAL SECTION J - J
SCALE

B. 05.09.25 - AMENDED IN ACCORDANCE WITH FURTHER NORTH HERTS COUNCIL COMMUNICATIONS.
A. 29.07.25 - AMENDED IN ACCORDANCE WITH FURTHER NORTH HERTS COUNCIL COMMENTS.



PLANNING APPLICATION

PROJECT	PROPOSED DEVELOPMENT.	SCALE	1:100@A1.
LOCATION	HIGHOVER FARM, HIGHOVER WAY, HITCHIN, HERTS, SG4 0RG.	DRAWN	J.A. KEANEY.
CLIENT	GILL HUDSON HOMES LTD.	DATE	APRIL 2025.
TITLE	PROPOSED ELES - UNITS 1, 2 & CYCLE.	PURPOSE	PLANNING.
DRAWING NUMBER			2208.PL.08B

James A. Keaney Associates
Architectural Technology • Project Management
48 Upper Mount Street, Dublin 2, Ireland, D02 F8B3.
307 Shipman Road, Streatham, Bedfordshire, England, LU3 9PP.
• Telephone: +353 (0) 1 661 6637
• Email: james@jaka.architecture.com
• UK Mobile: +44 (0) 7892 096429
• Web: www.jaka.architecture.com