

COPYRIGHT AND OWNERSHIP OF THIS DRAWING IS VESTED IN JAMES A. KEANEY ASSOCIATES WHOSE PRIOR WRITTEN CONSENT IS REQUIRED FOR ITS REPRODUCTION/PUBLICATION IN ANY FORM. ANY UNAUTHORIZED REPRODUCTION OR PUBLICATION OF THIS DRAWING WITHOUT THE WRITTEN CONSENT OF JAMES A. KEANEY ASSOCIATES, DO NOT SCALE EXCEPT FOR THE PURPOSES OF PLANNING.

UNIT 3



UNIT 4

UNIT 5

UNIT 6

UNIT 7

UNIT 8

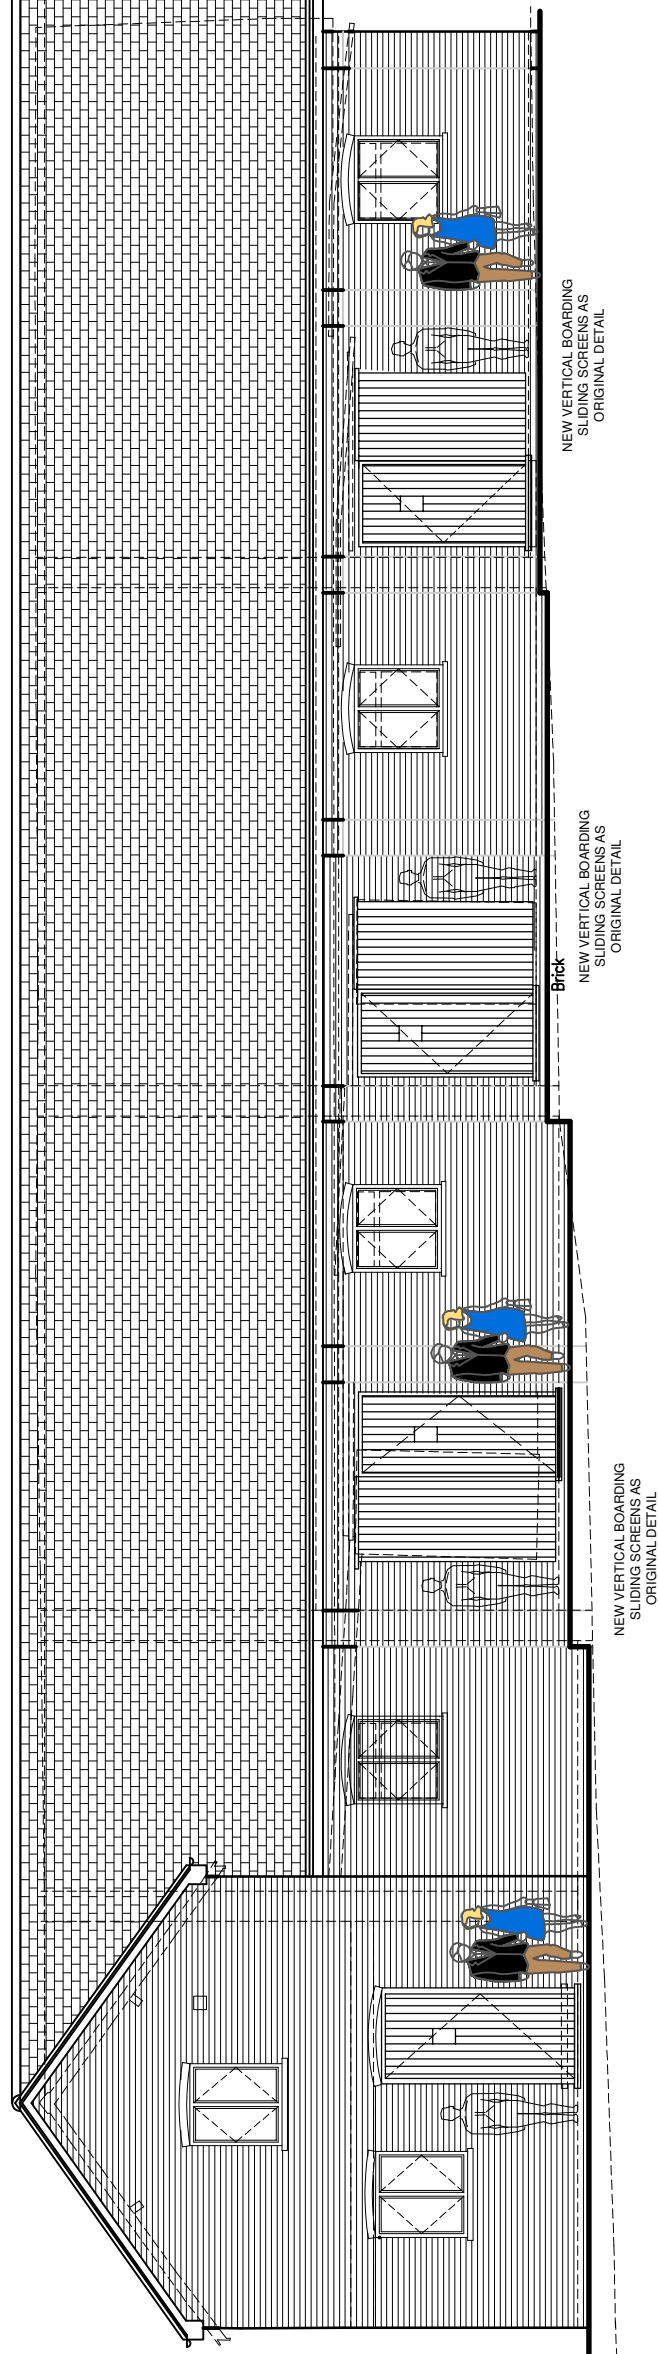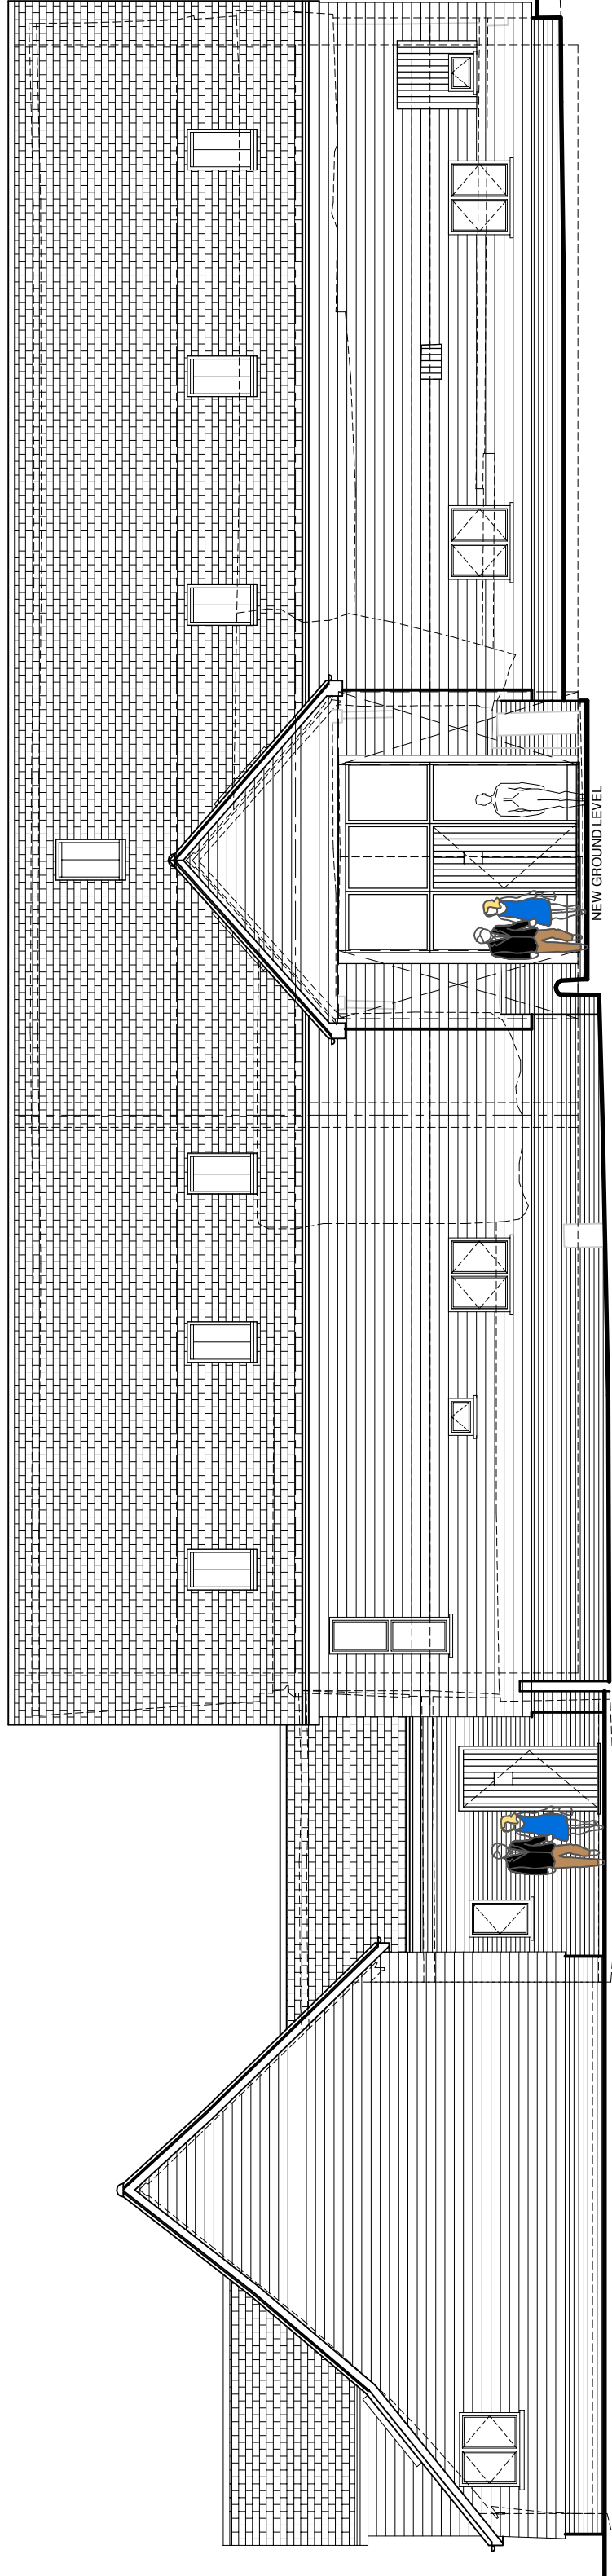

66m 72.00m
ELEVATION 9
SCALE

66m 72.00m
ELEVATION 10
SCALE

UNIT 8

UNIT 7



UNIT 6

UNIT 5

UNIT 4

UNIT 3


SLATE ROOFING
BLACK UPVC GATES ROOF
BLACK UPVC RAINWATER
GUTTERS
VERTICAL BOARDING
WINDOWS AND
DOORS TO BE FINISHED BY
FACING BRICKWORK
TO LEVEL BALANCE AS
INDICATED

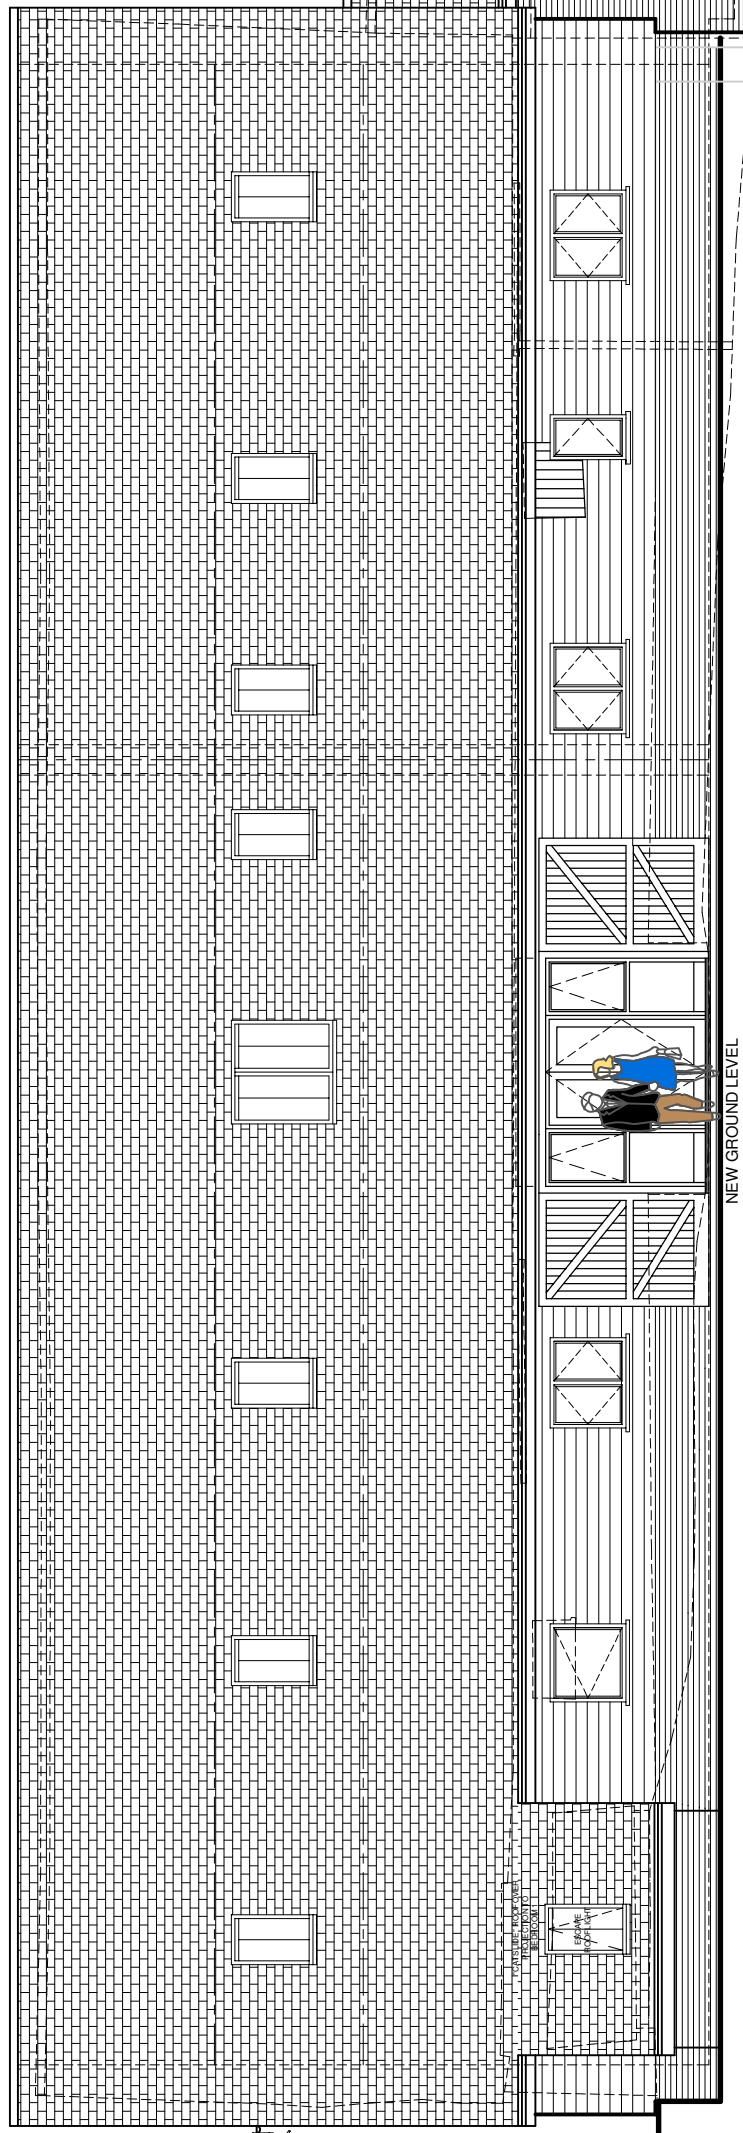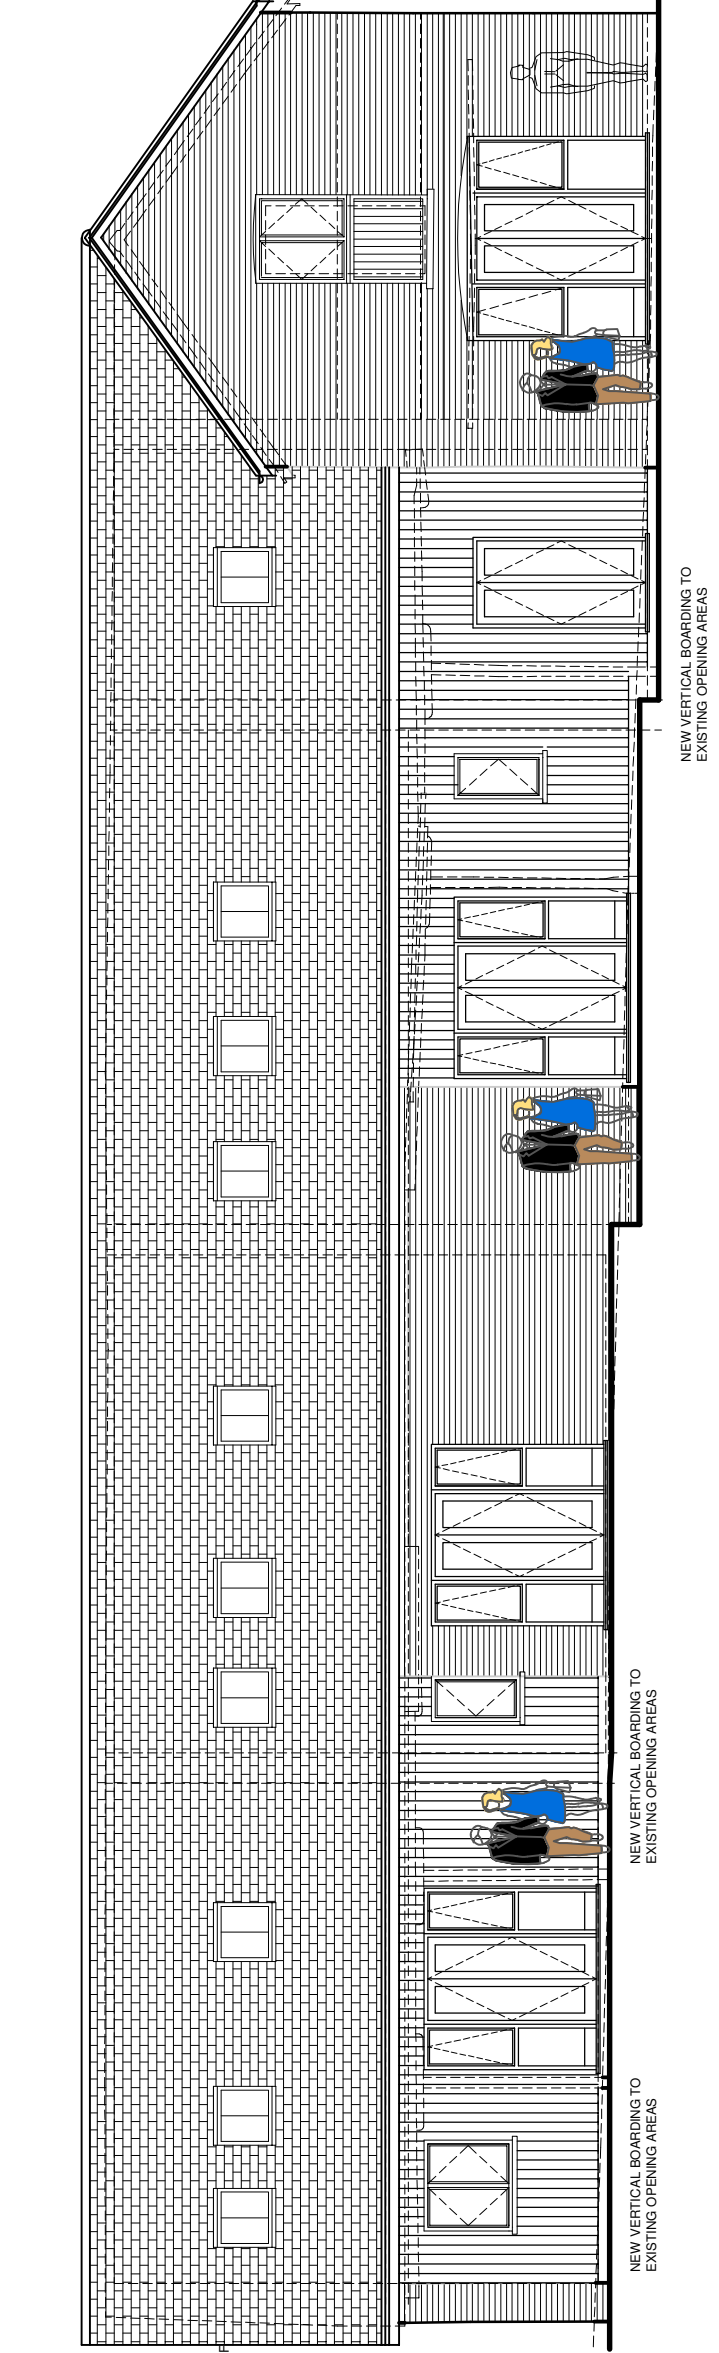



66m 72.00m
ELEVATION 12
SCALE

66m 72.00m
ELEVATION 5
SCALE

UNIT 8

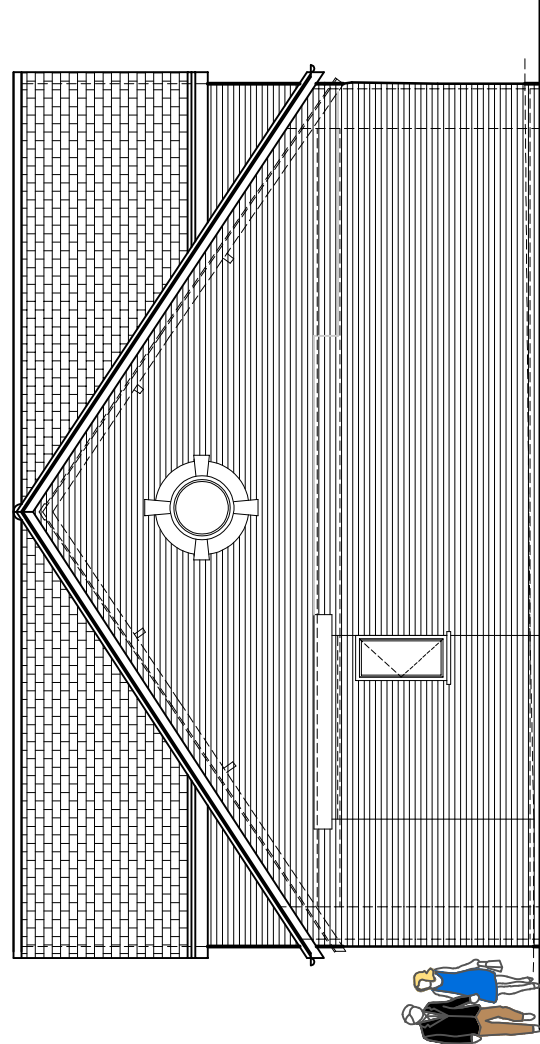


SLATE ROOFING
BLACK UPVC GATES ROOF
BLACK UPVC RAINWATER
GUTTERS
WINDOWS AND
DOORS TO BE FINISHED BY
FACING BRICKWORK
TO LEVEL BALANCE AS
INDICATED

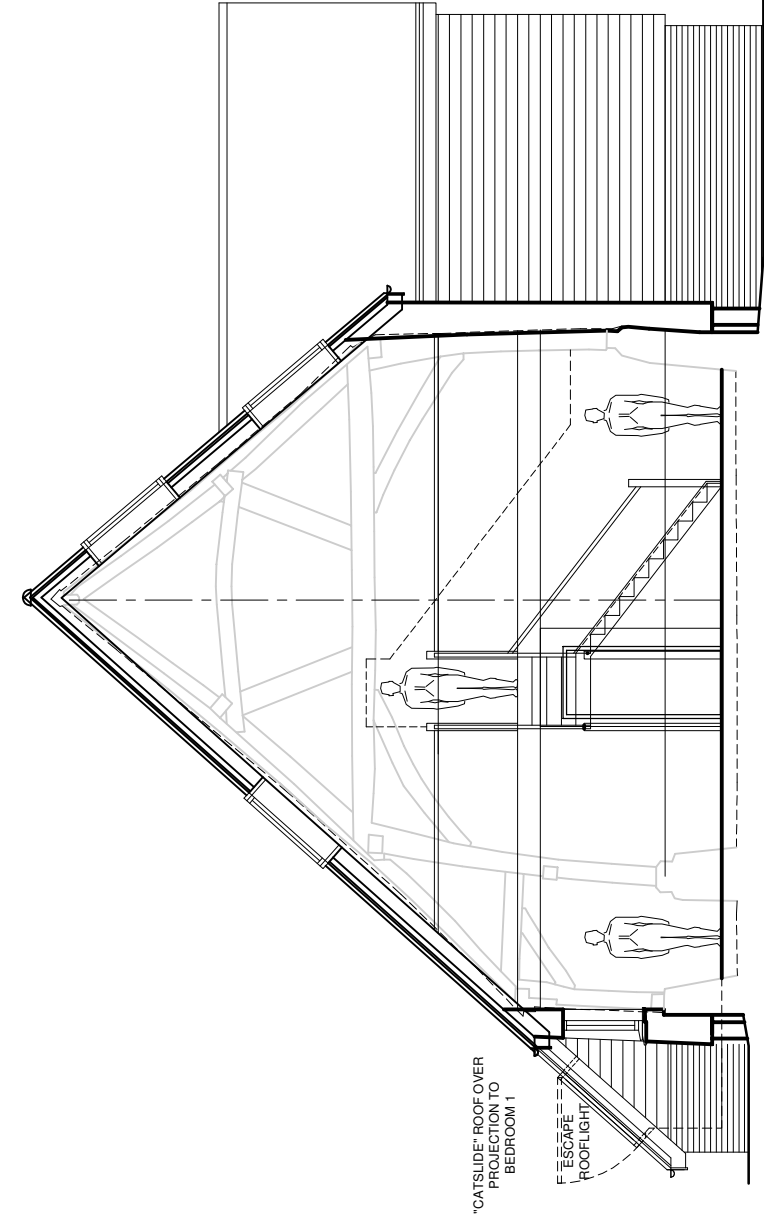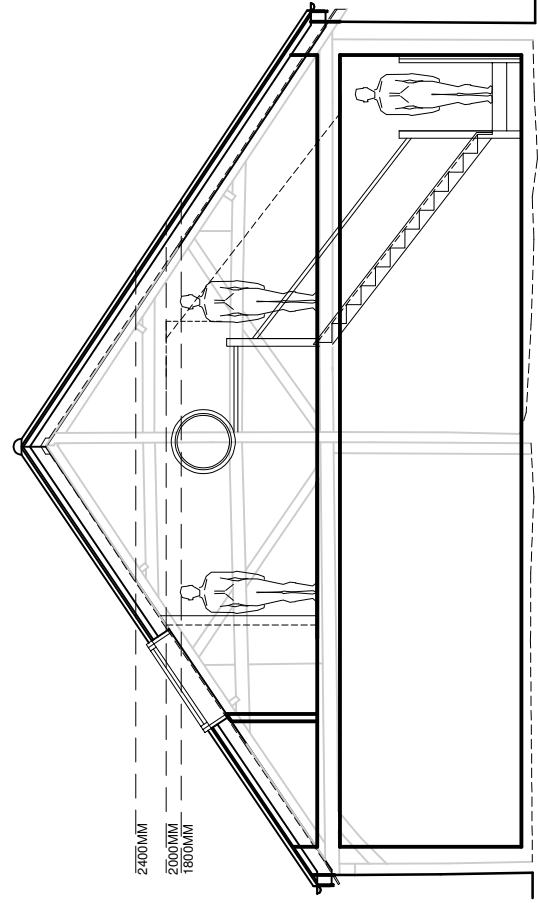

66m 72.00m
ELEVATION 11
SCALE

66m 72.00m
TYPICAL SECTION E - E
SCALE

KEY TO ELEVATIONS:

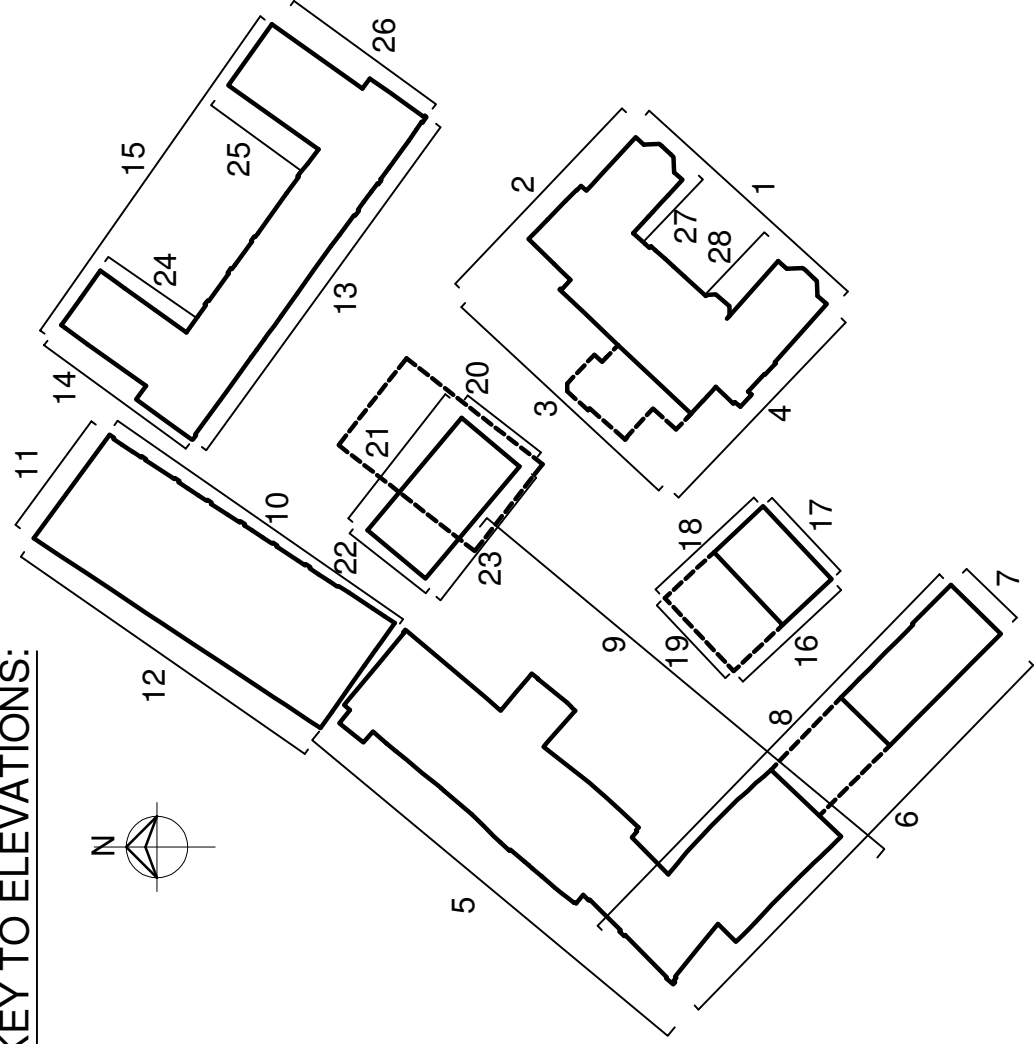

66m 72.00m
TYPICAL SECTION D - D
SCALE

PLANNING
APPLICATION



B. 05.08.25 AMENDED IN ACCORDANCE WITH FURTHER NORTH HERTS COUNCIL COMMUNICATIONS.
A. 29.07.25 AMENDED IN ACCORDANCE WITH FURTHER NORTH HERTS COUNCIL COMMENTS.

PROJECT	PROPOSED DEVELOPMENT.	SCALE	1:100@A1.
LOCATION	HIGHOVER FARM, HIGHOVER WAY, HITCHIN, HERTS, SG4 0RG.	DRAWN	J.A. KEANEY.
CLIENT	GILL HUDSON HOMES LTD.	DTE	APRIL 2025.
TITLE	PROPOSED ELES - UNITS 3,4,5,6,7 & 8.	PURPOSE	PLANNING.
		DRAWING NUMBER	2208.PL.09B

James A. Keaneey Associates
Architectural Technology • Project Management
48 Upper Mount Street, Dublin 2, Ireland, D02 FR83.
307 Shippenhoe Road, Streatham, Bedfordshire, England, LU3 9PP.
• Telephone: +353 (0) 1 661 6637
• Email: james@jaka.architecture.com
• UK Mobile: +44 (0) 7892 096429
• Web: www.jaka.architecture.com