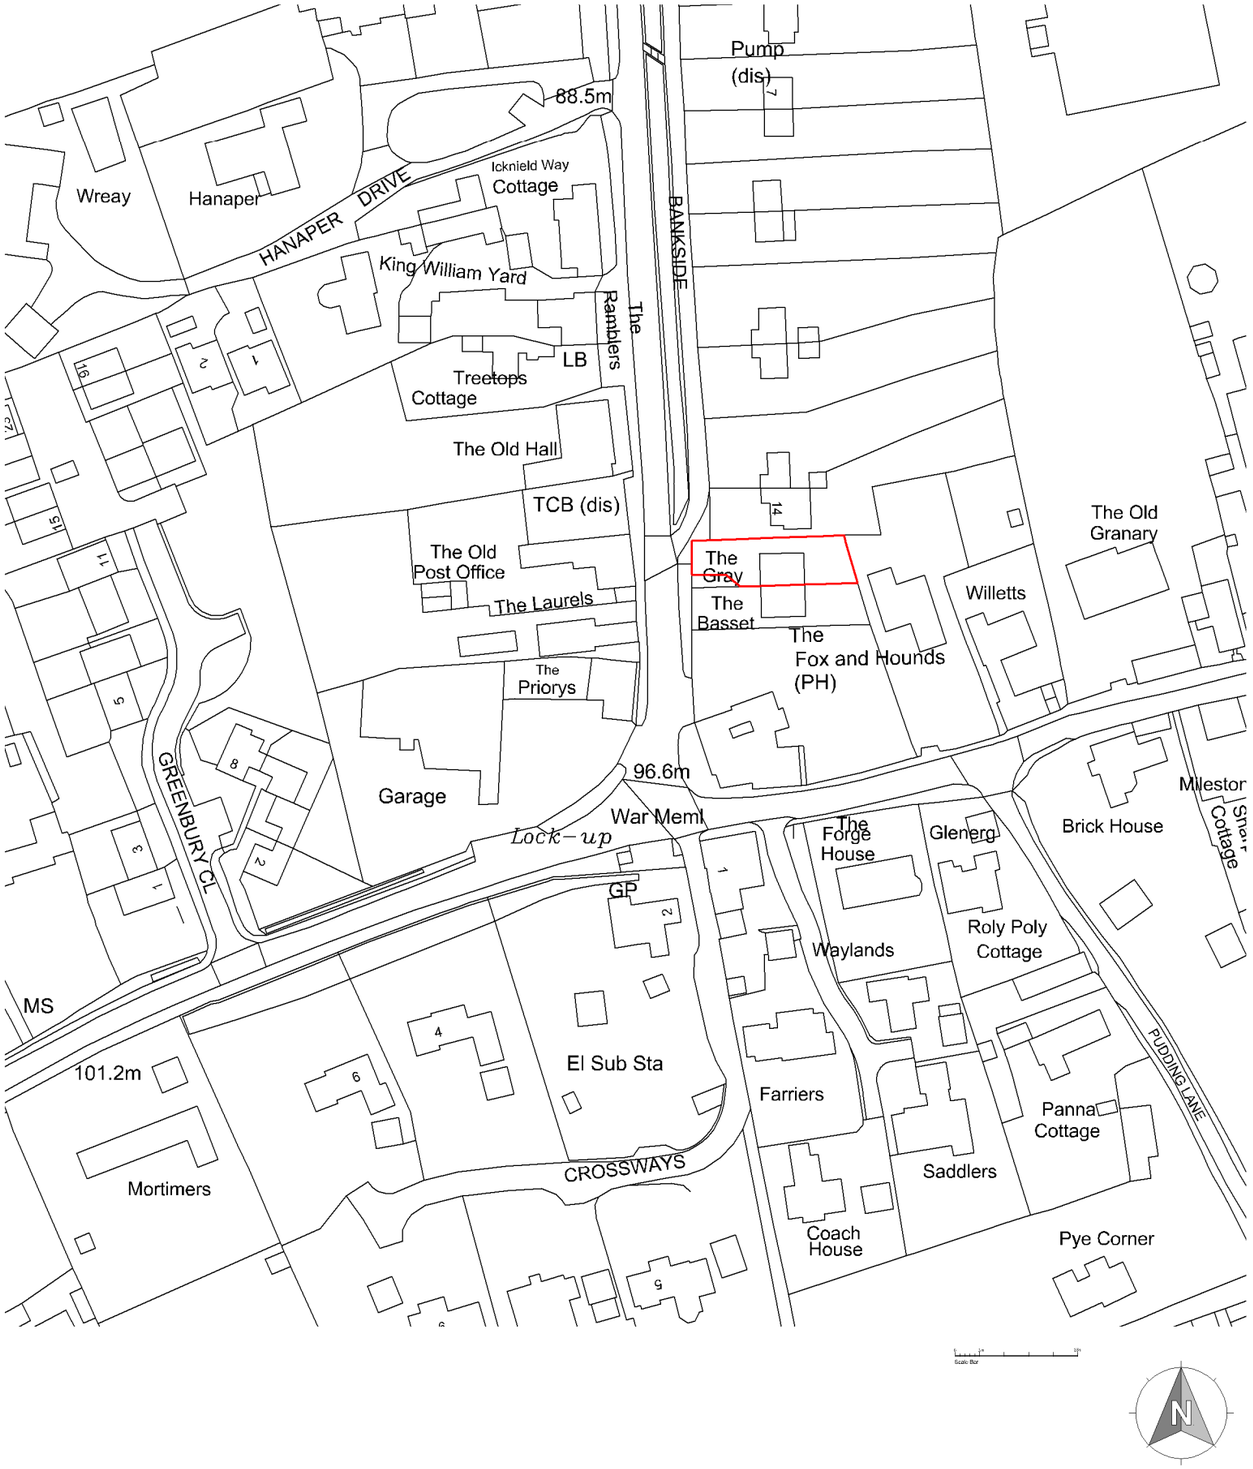


Location Plan

THE PLANNING CONSULTANCY LTD

The Studio, 2 Bradbury Farm Barns
Hare Street, Buntingford,
Hertfordshire,
SG9 0DX

Project Name: The Gray, Bankside, High Street, Barley, Royston SG8 8HU		Project No: 320
Drawing Title: Location Plan		Drawn by: HLW
Scale: 1:100 @ A3	Date Drawn: 20/09/2024	DRG NO: 01 - 102

Dimensions are in millimeters unless otherwise stated. Do not scale from this drawing. If in doubt, ask.