




PROPOSED REAR AND SIDE

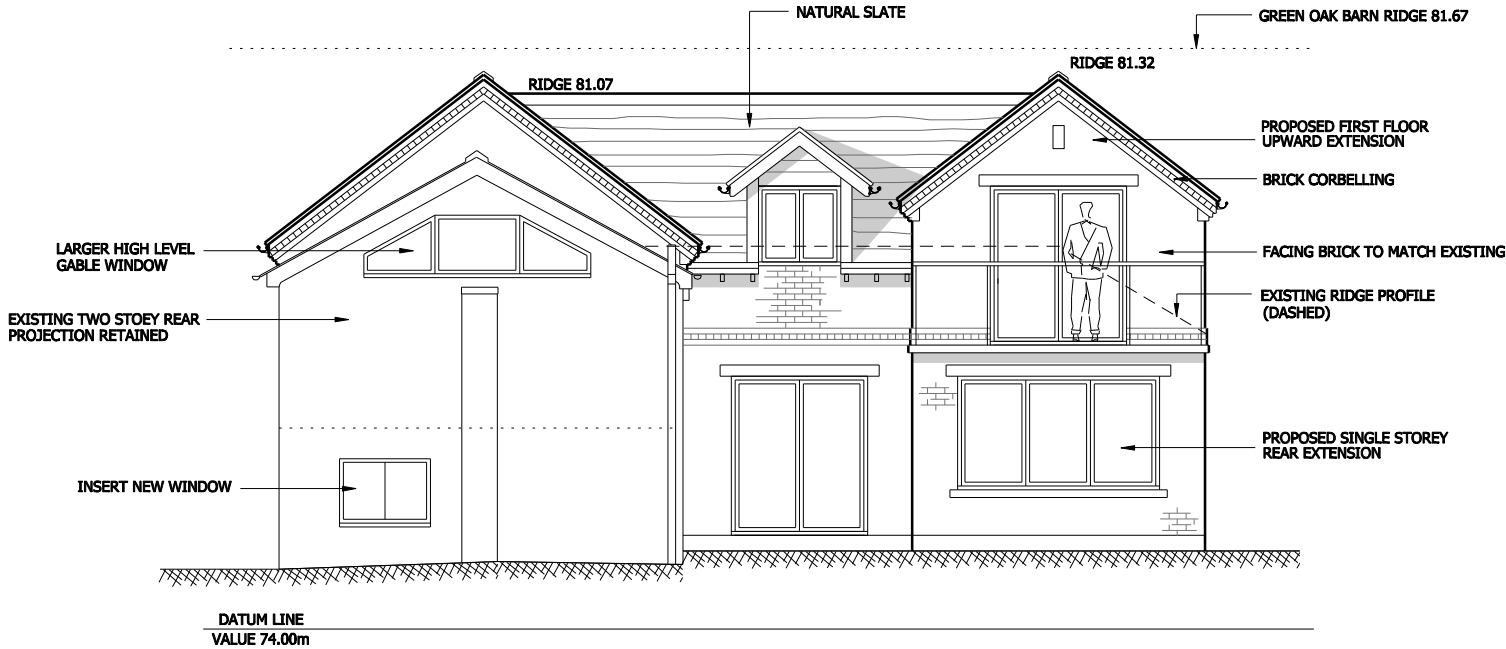

REAR (3)

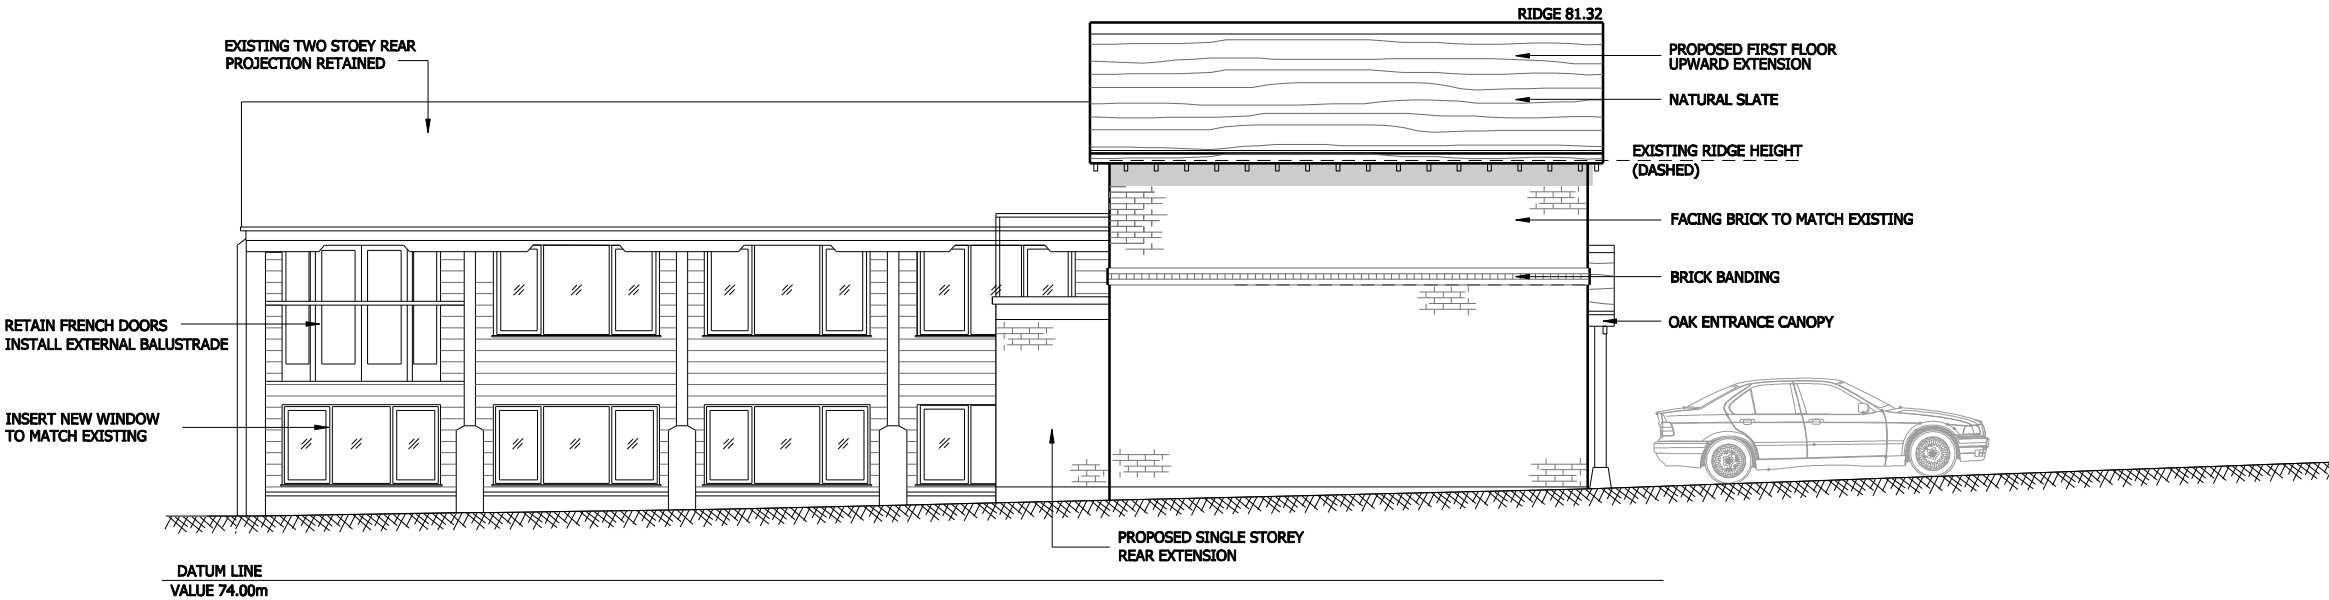

SIDE (4)

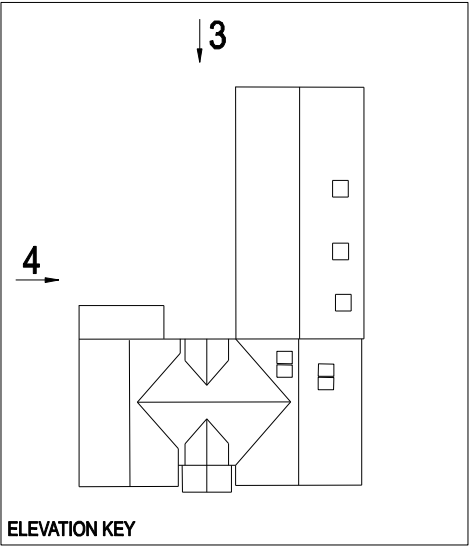

Rev	Date	Revision

Title: PROPOSED REAR AND SIDE ELEVATIONS
Project: THE BARNs EXTENSION
LONDON ROAD
HITCHIN

Client: MR McCARTHY & MS PILLAI
THE BARNs
LONDON ROAD
HITCHIN
SG4 7NE

AKT Planning+Architecture
Chartered Town Planners and Architects
Kingswood Berick Salome Wallingford
Oxfordshire OX10 6JQ T:01865 891497
www.archkingtech.co.uk

Date	Scale	Drawing No.	Revision
OCT 24	1:100@A3	J1102/PP114	