

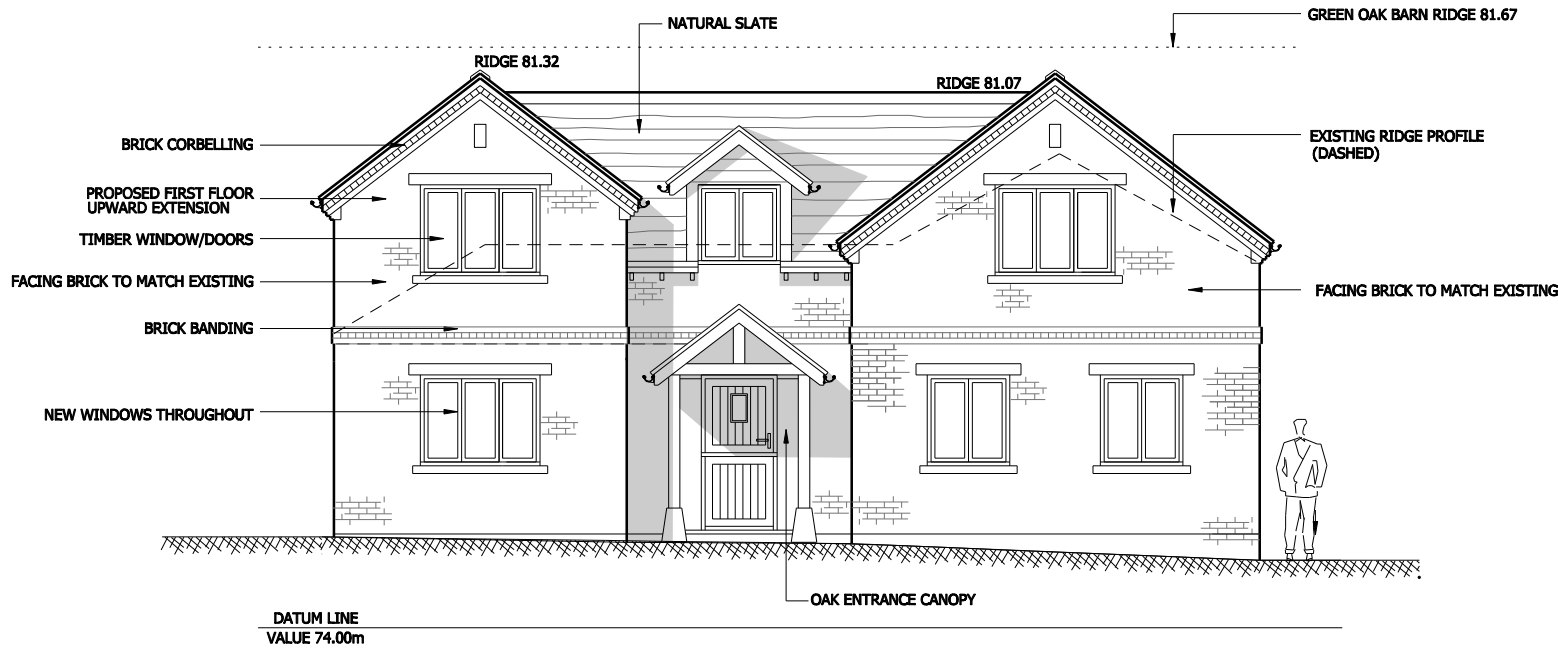


PROPOSED FRONT AND SIDE

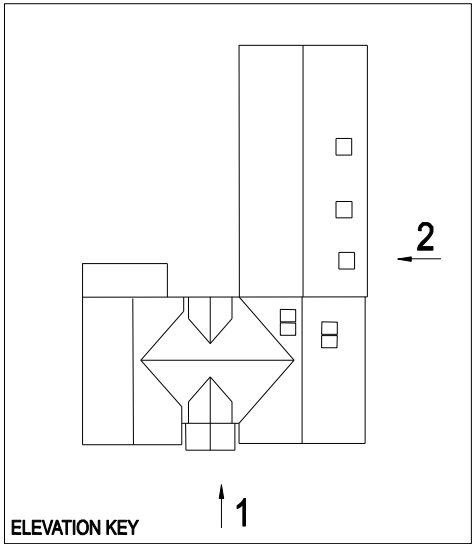

FRONT (1)

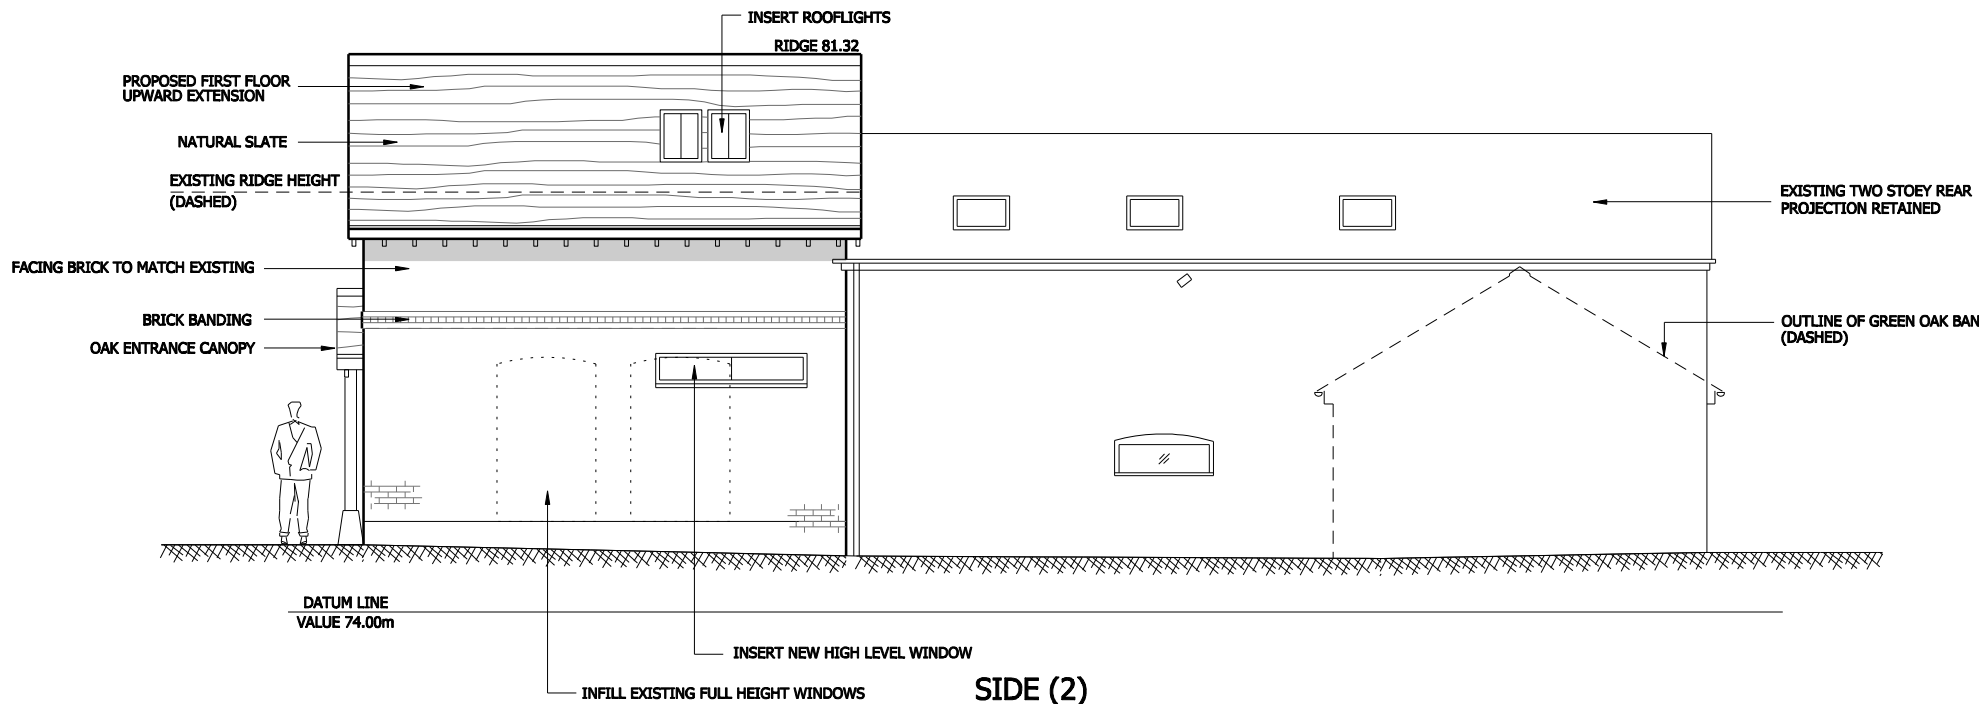

| Rev | Date | Revision |
|-----|------|----------|
|     |      |          |

Title: PROPOSED FRONT AND SIDE ELEVATIONS  
Project: THE BARNs EXTENSION  
LONDON ROAD  
HITCHIN

Client: MR McCARTHY & MS PILLAI  
THE BARNs  
LONDON ROAD  
HITCHIN  
SG4 7NE

**AKT** Planning+Architecture  
Chartered Town Planners and Architects  
Kingswood Berrick Salome Wallingford  
Oxfordshire OX10 6JQ T:01865 891497  
www.archkingtech.co.uk

| Date   | Scale    | Drawing No. | Revision |
|--------|----------|-------------|----------|
| OCT 24 | 1:100@A3 | J1102/PP113 |          |